


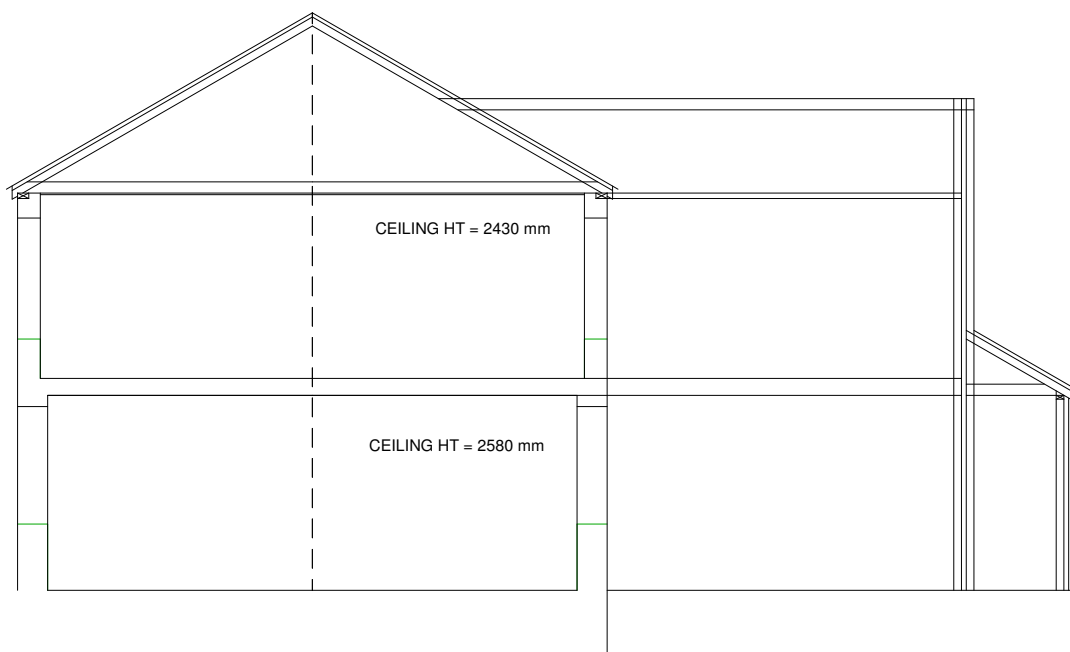

SECTION: EXISTING.

MATERIALS: EXISTING.

Roof Finishes - Interlocking concrete tile to match extg.
Upvc barge, fascia boards & r.w.goods - white.

Windows and doors - Upvc, white.

Walls - Spar render, white set to grey brick quoins.
325 mm insulated cavity wall.


MATERIALS: PROPOSED.

Roof Finishes - Interlocking concrete tile to match extg.
Upvc barge, fascia boards & r.w.goods - white.

Windows and doors - Upvc, white.
Aluminium, white

Walls - Spar render, white set to grey brick quoins.
325 mm insulated cavity wall.

Revision A : Dimension of 190 mm measured & plotted to show the distance of rw gutter off the external wall. This being 15 mm within the notational boundary of 205 mm as shown on drawing 03A.

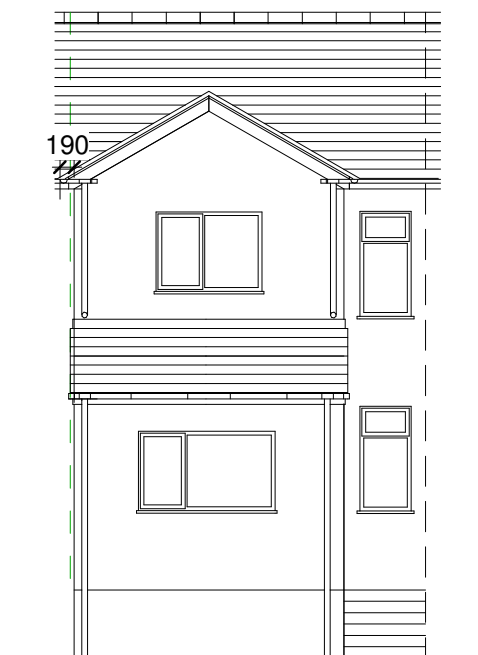

SOUTH ELEVATION : EXISTING.



SOUTH ELEVATION : PROPOSED.

Philip Griffiths - Architect
3, St Johns Close, Cefn Coed,
Merthyr Tydfil. CF48 2PE.
Tel: 01685 370812
EMail: Philip@philipgriffiths.co.uk

Client - Mr. Josua Evans,
28, Holford Street, Cefn Coed,
Merthyr Tydfil. CF48 2RW
Tel: 07773 712988.

Proposed First Floor Extension,
No 25b, Holford Street, Cefn Coed,
Merthyr Tydfil. CF48 4RW.
EXISTING
SECTION & SOUTH ELEVATION.
PROPOSED SOUTH ELEVATION.

Date: May 2023
Drawn by: PG.
Scale: 1:100 mm
Drwg. No.

04A