



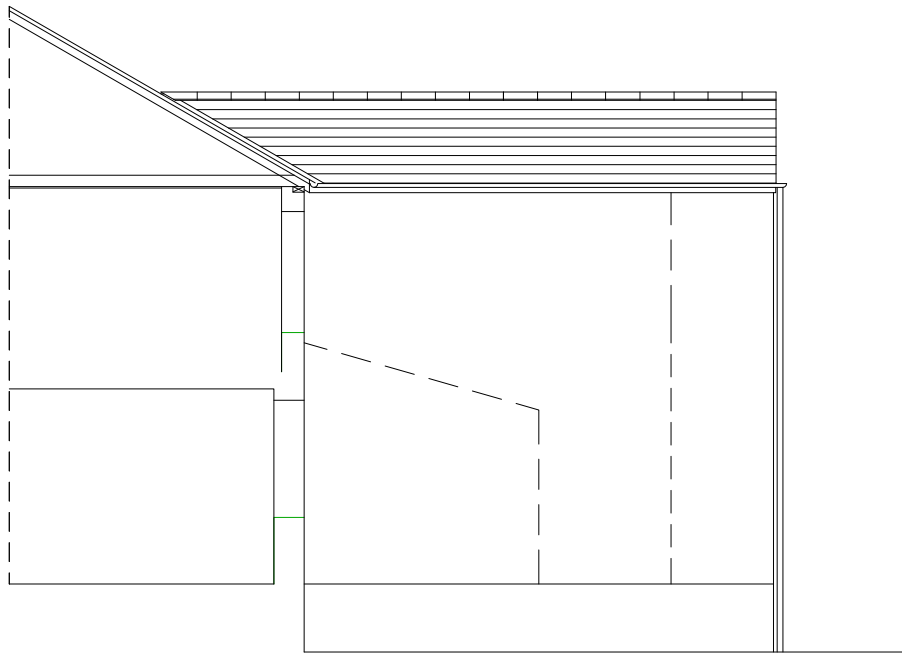

WEST ELEVATION : PROPOSED.

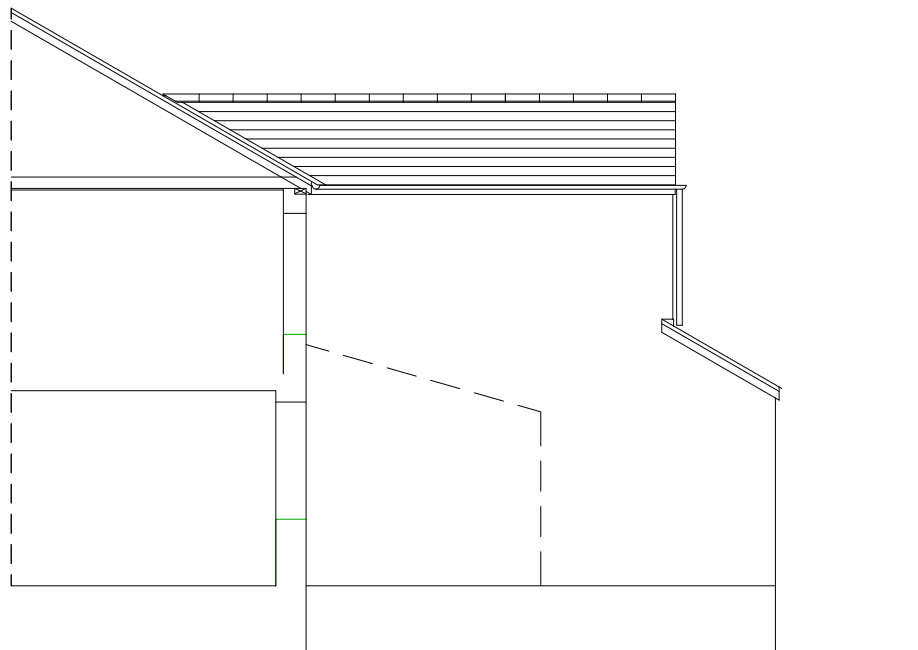

WEST ELEVATION : EXISTING

Philip Griffiths - Architect
3, St Johns Close, Cefn Coed,
Merthyr Tydfil. CF48 2PE.
Tel: 01685 370812
EMail: Philip@philipgriffiths.co.uk

Client - Mr. Josua Evans,
28, Holford Street, Cefn Coed,
Merthyr Tydfil. CF48 2RW
Tel: 07773 712988.

Proposed First Floor Extension,
No 25b, Holford Street, Cefn Coed,
Merthyr Tydfil. CF48 4RW.

EXISTING : WEST ELEVATION.
PROPOSED : WEST ELEVATION.

Date: May 2023
Drawn by: PG.
Scale: 1:100 mm
Drwg. No.

05