


Ammonia House

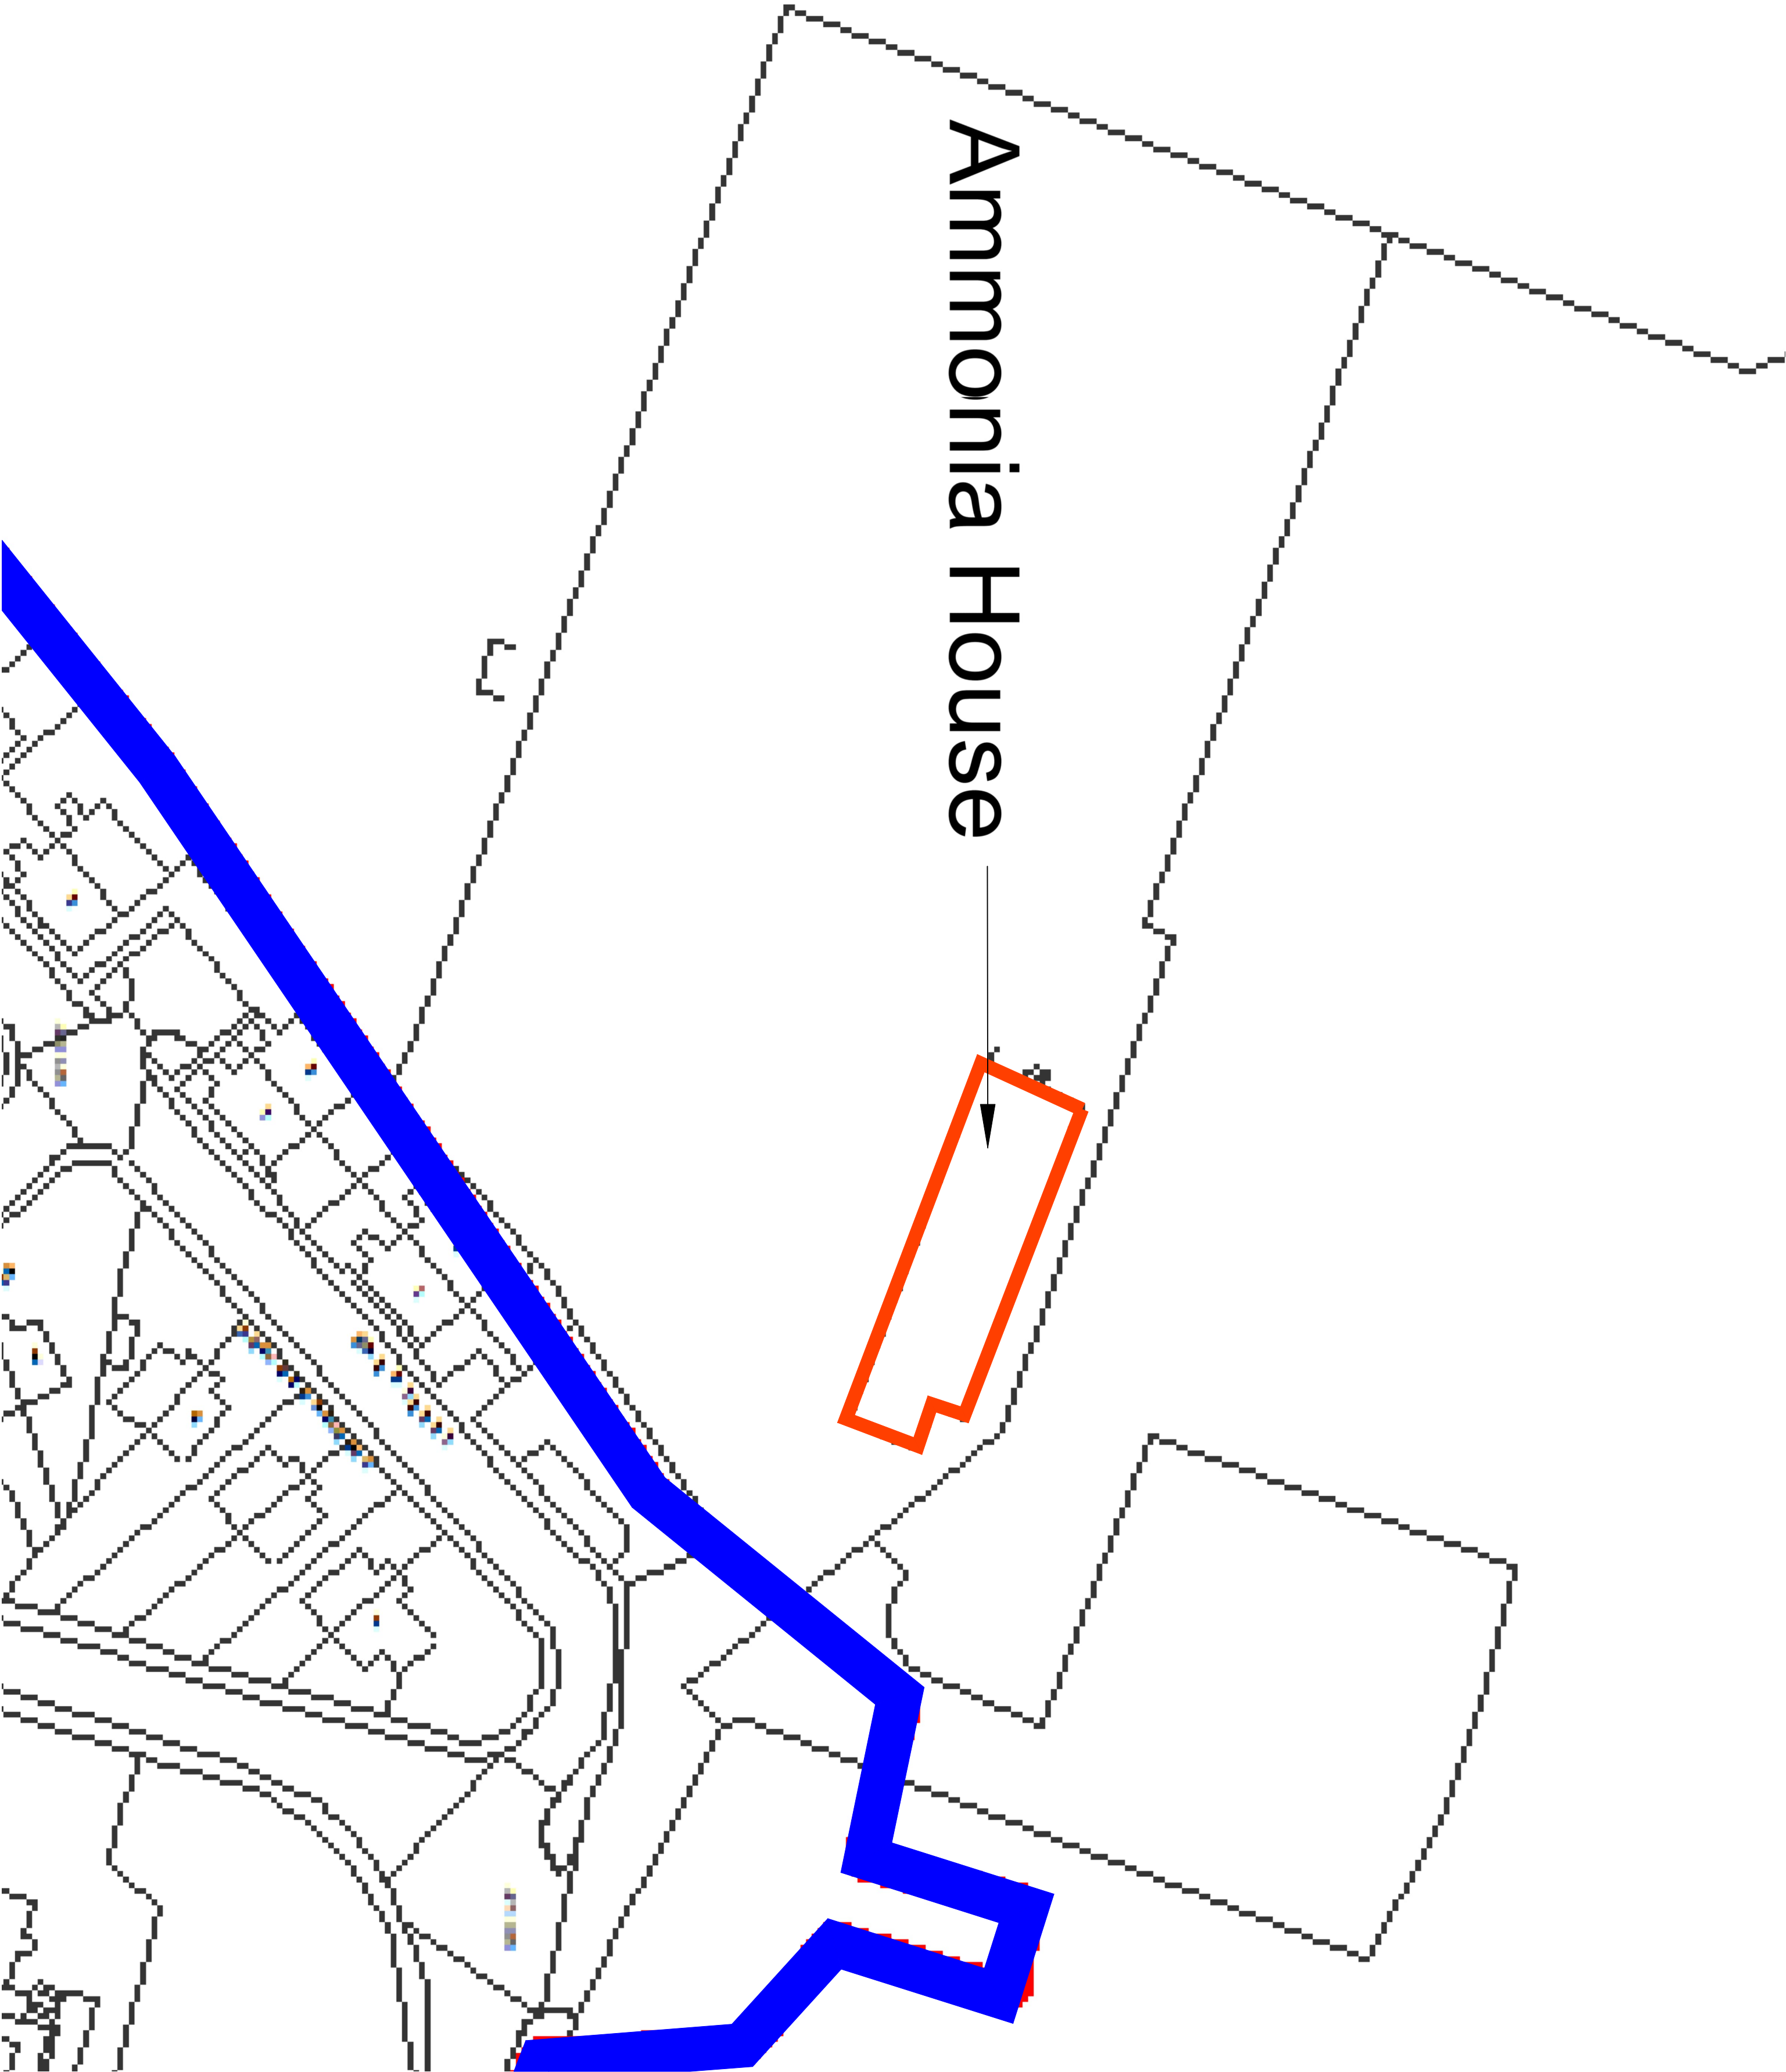

Rev	Item	Date
lapider Chartered Building Surveyors & Architectural Services Penarth 4, High Street Vale of Glamorgan CF64 5Y T. 029 2070 6642 www.lapider.co.uk		
Client		
Andrew Phillips C/O Vinci		
Project		
Ivor Works Dowlas Merthyr Tydfil		
Drawing Title		
Site Plan		
Job Number		
1511/PM/22		
Drawing Number		
1511 / 101		
Purpose of Issue		
Information	☒	Tender
Comment	☐	Construction
Scale	1:500@A2	Date
		April 22
Drawn By	SJ	Checked By
		MM