


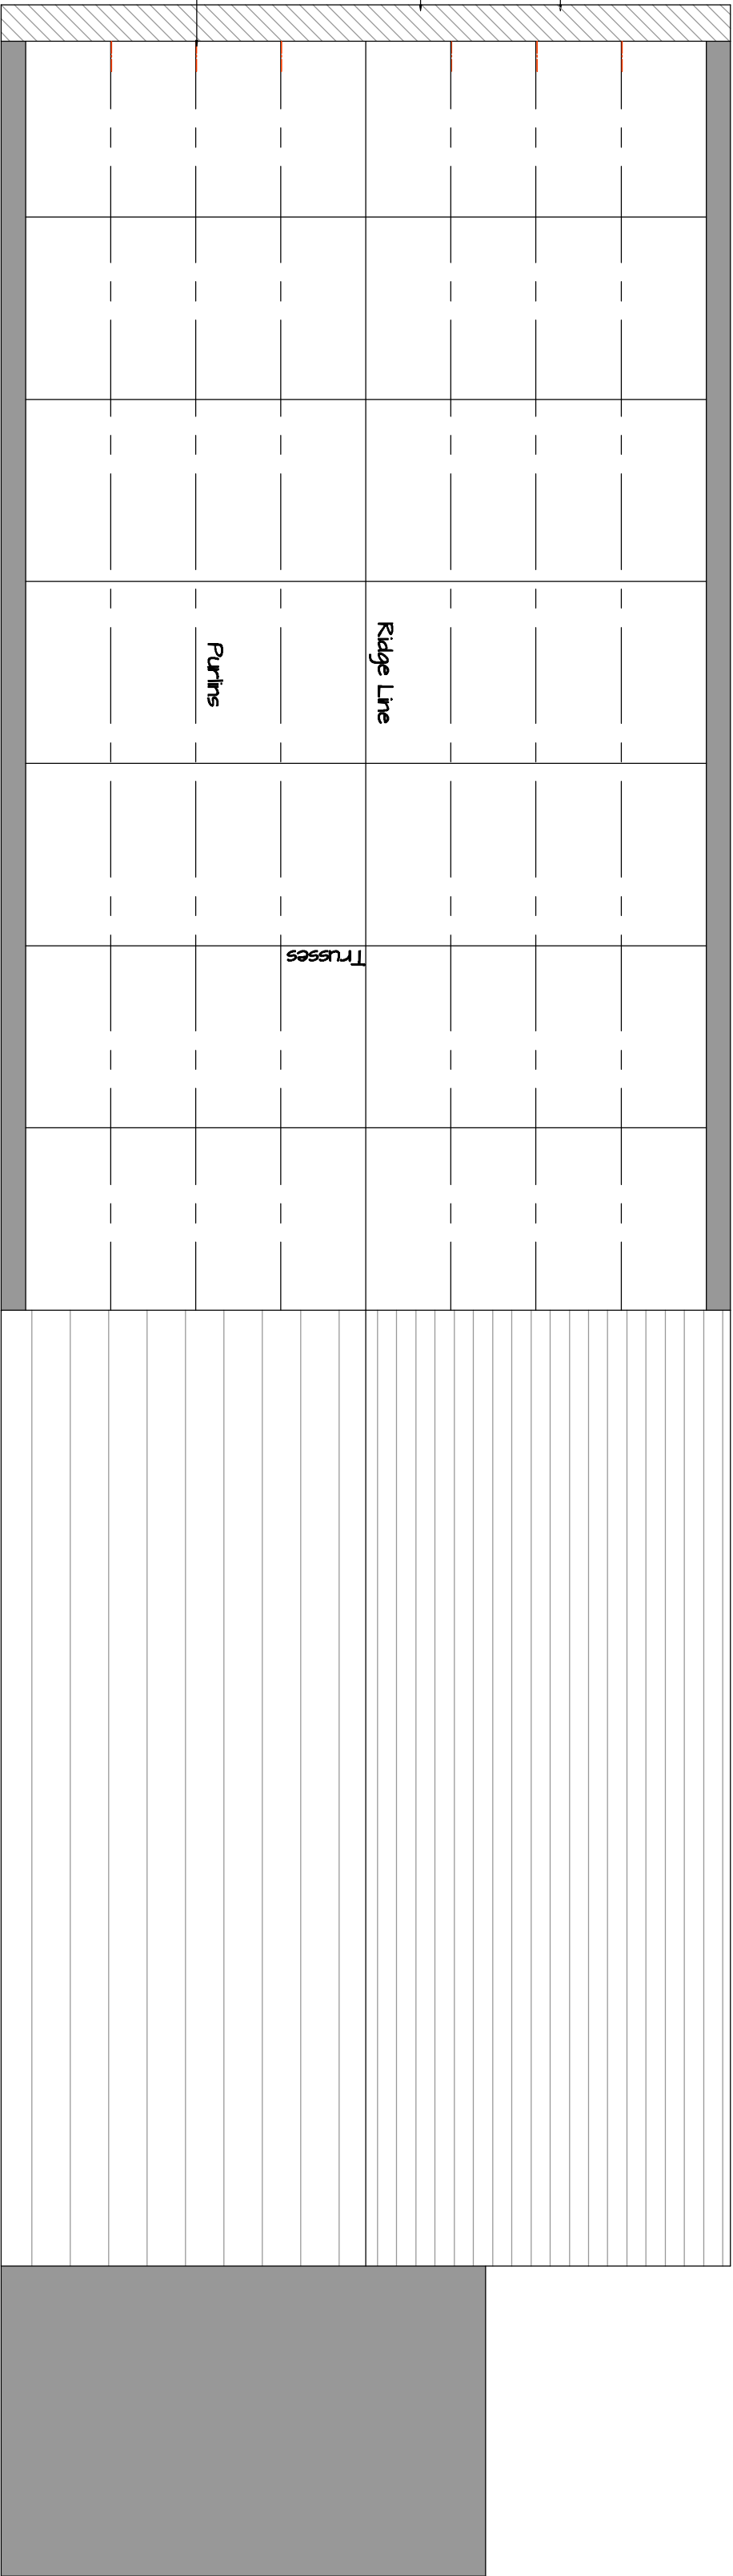


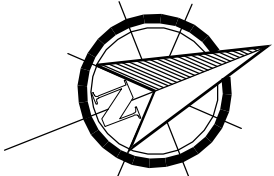

Proposed Roof Plan - Stage 2

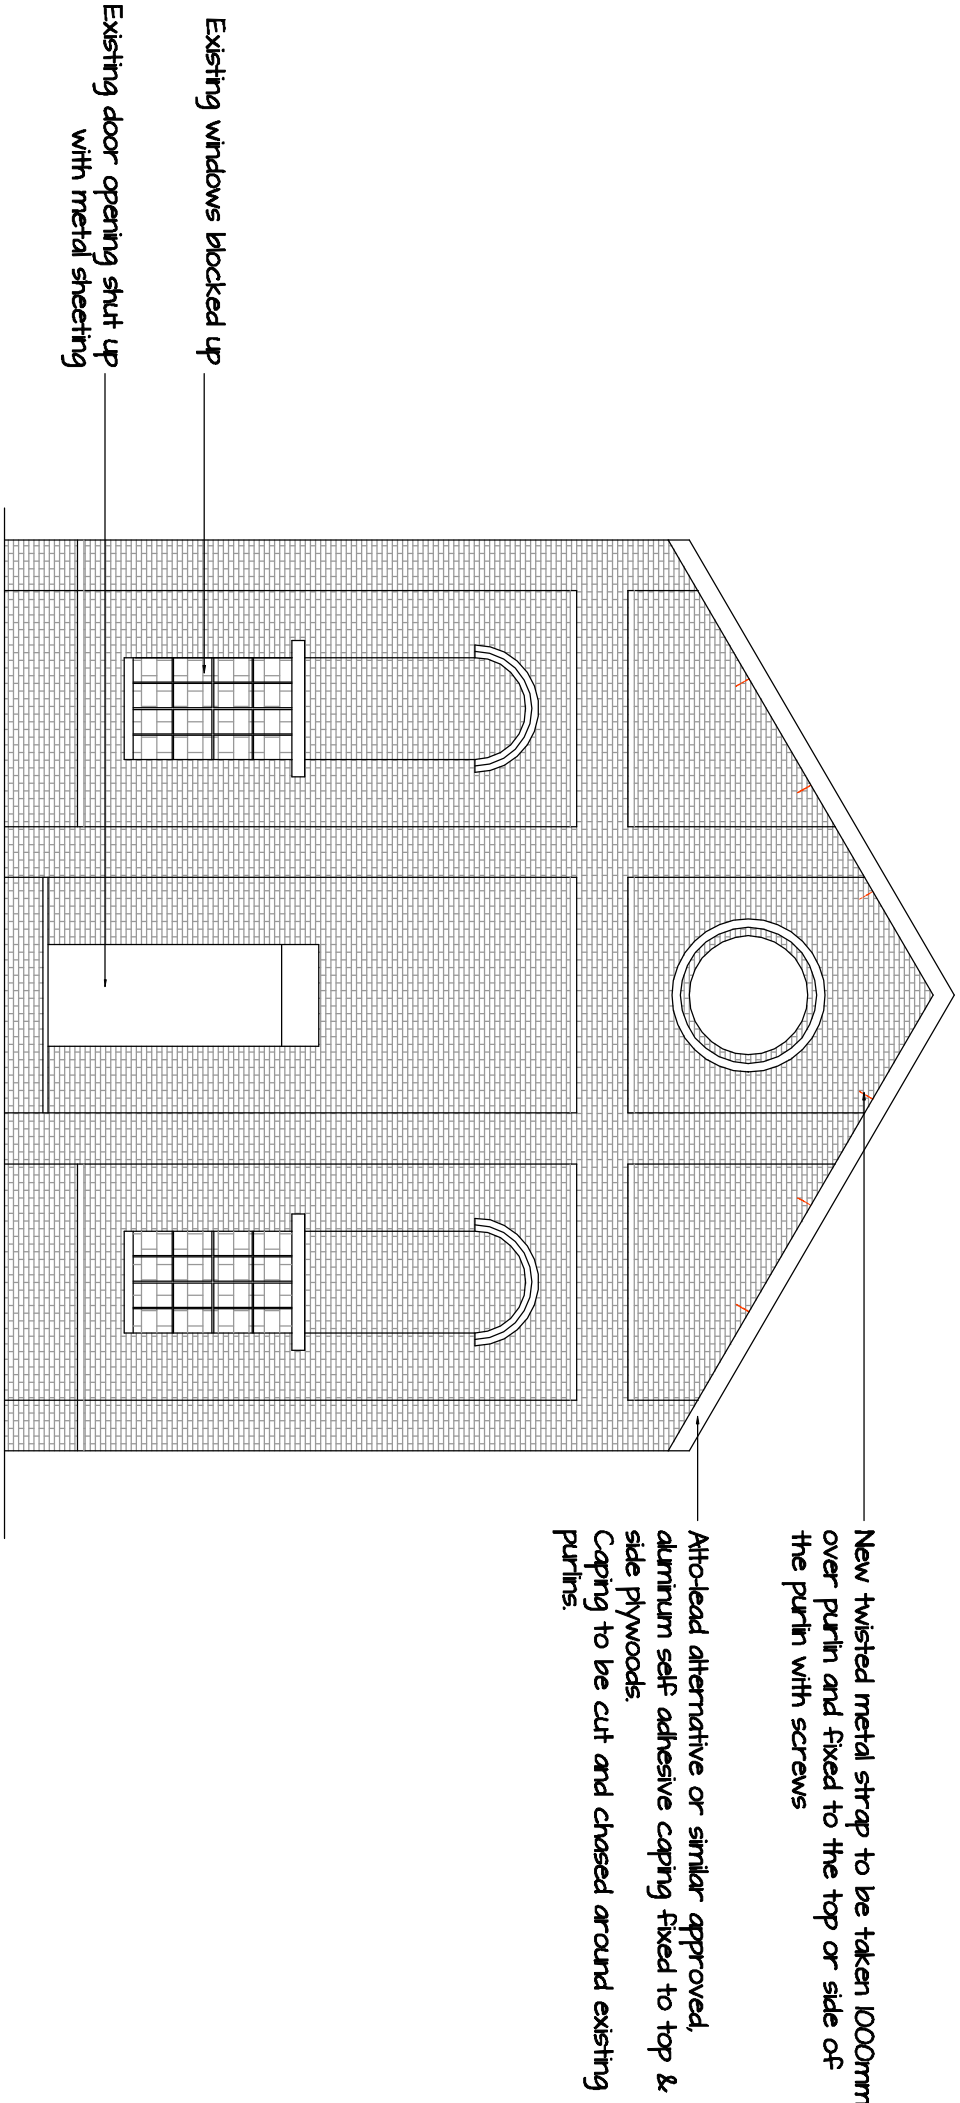

Proposed Gable Wall Elevation A - Stage 2

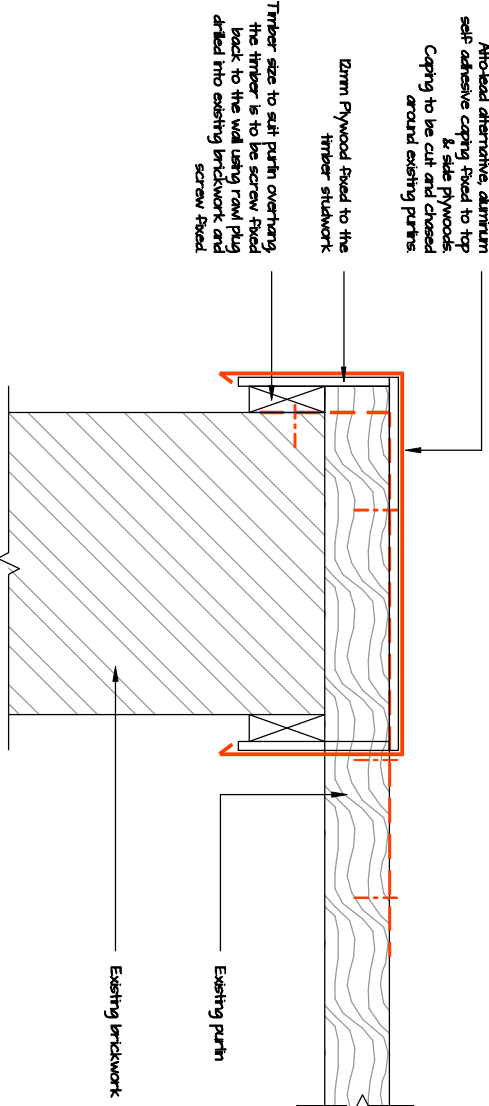

Proposed Detail of Gable Wall - Stage 2

Rev	Item	Date
Chartered Building Surveyors & Architectural Services		
11 High Street Penzance Vale of Glamorgan SA71 0EY t. 020 2070 6242 www.lapider.co.uk		
Client		
Andrew Phillips C/O Vncl		
Project		
Nor Works Dowlds Merthyr Tydfil		
Drawing Title		
Proposed Drawing Stage 2		
Job Number		
IS1/PW/22		
Drawing Number		
IS1/III		
Purpose of Issue		
Information ☒ Tender ☐		
Comment ☐ Construction ☐		
Scale		Date
1:100@A2		May 22
Drawn By		Checked By
SJ		MN