




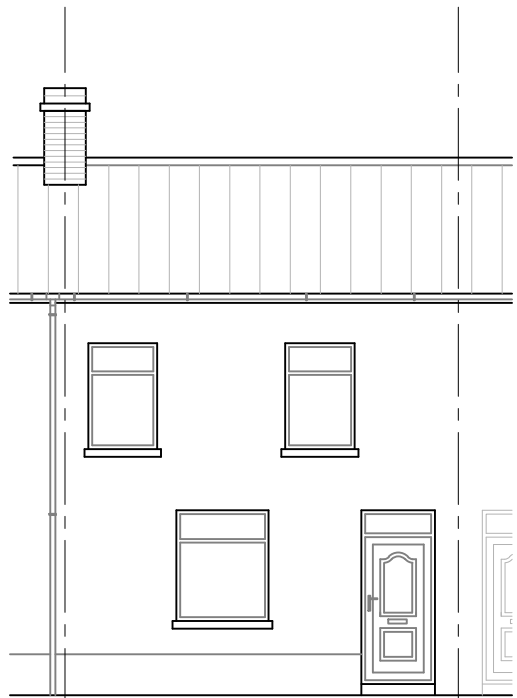


EXISTING FRONT ELEVATION
Scale 1:100

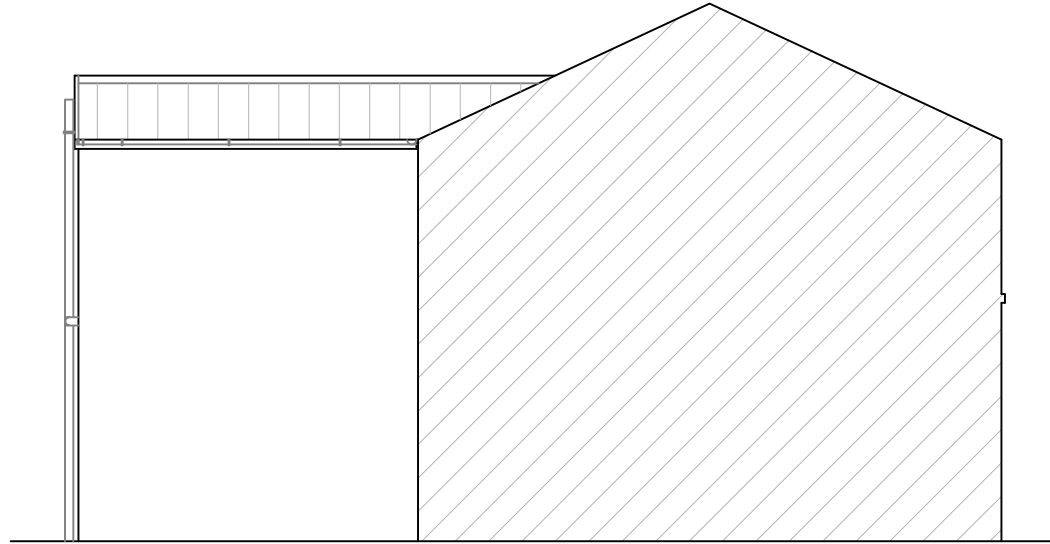


EXISTING SIDE ELEVATION
Scale 1:100

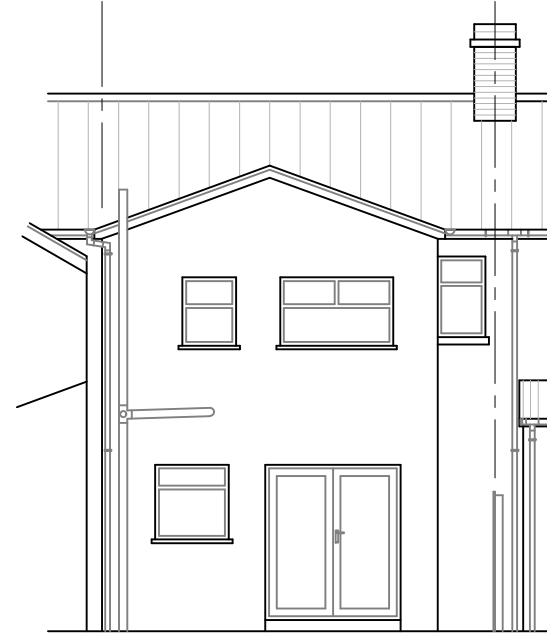


EXISTING REAR ELEVATION
Scale 1:100

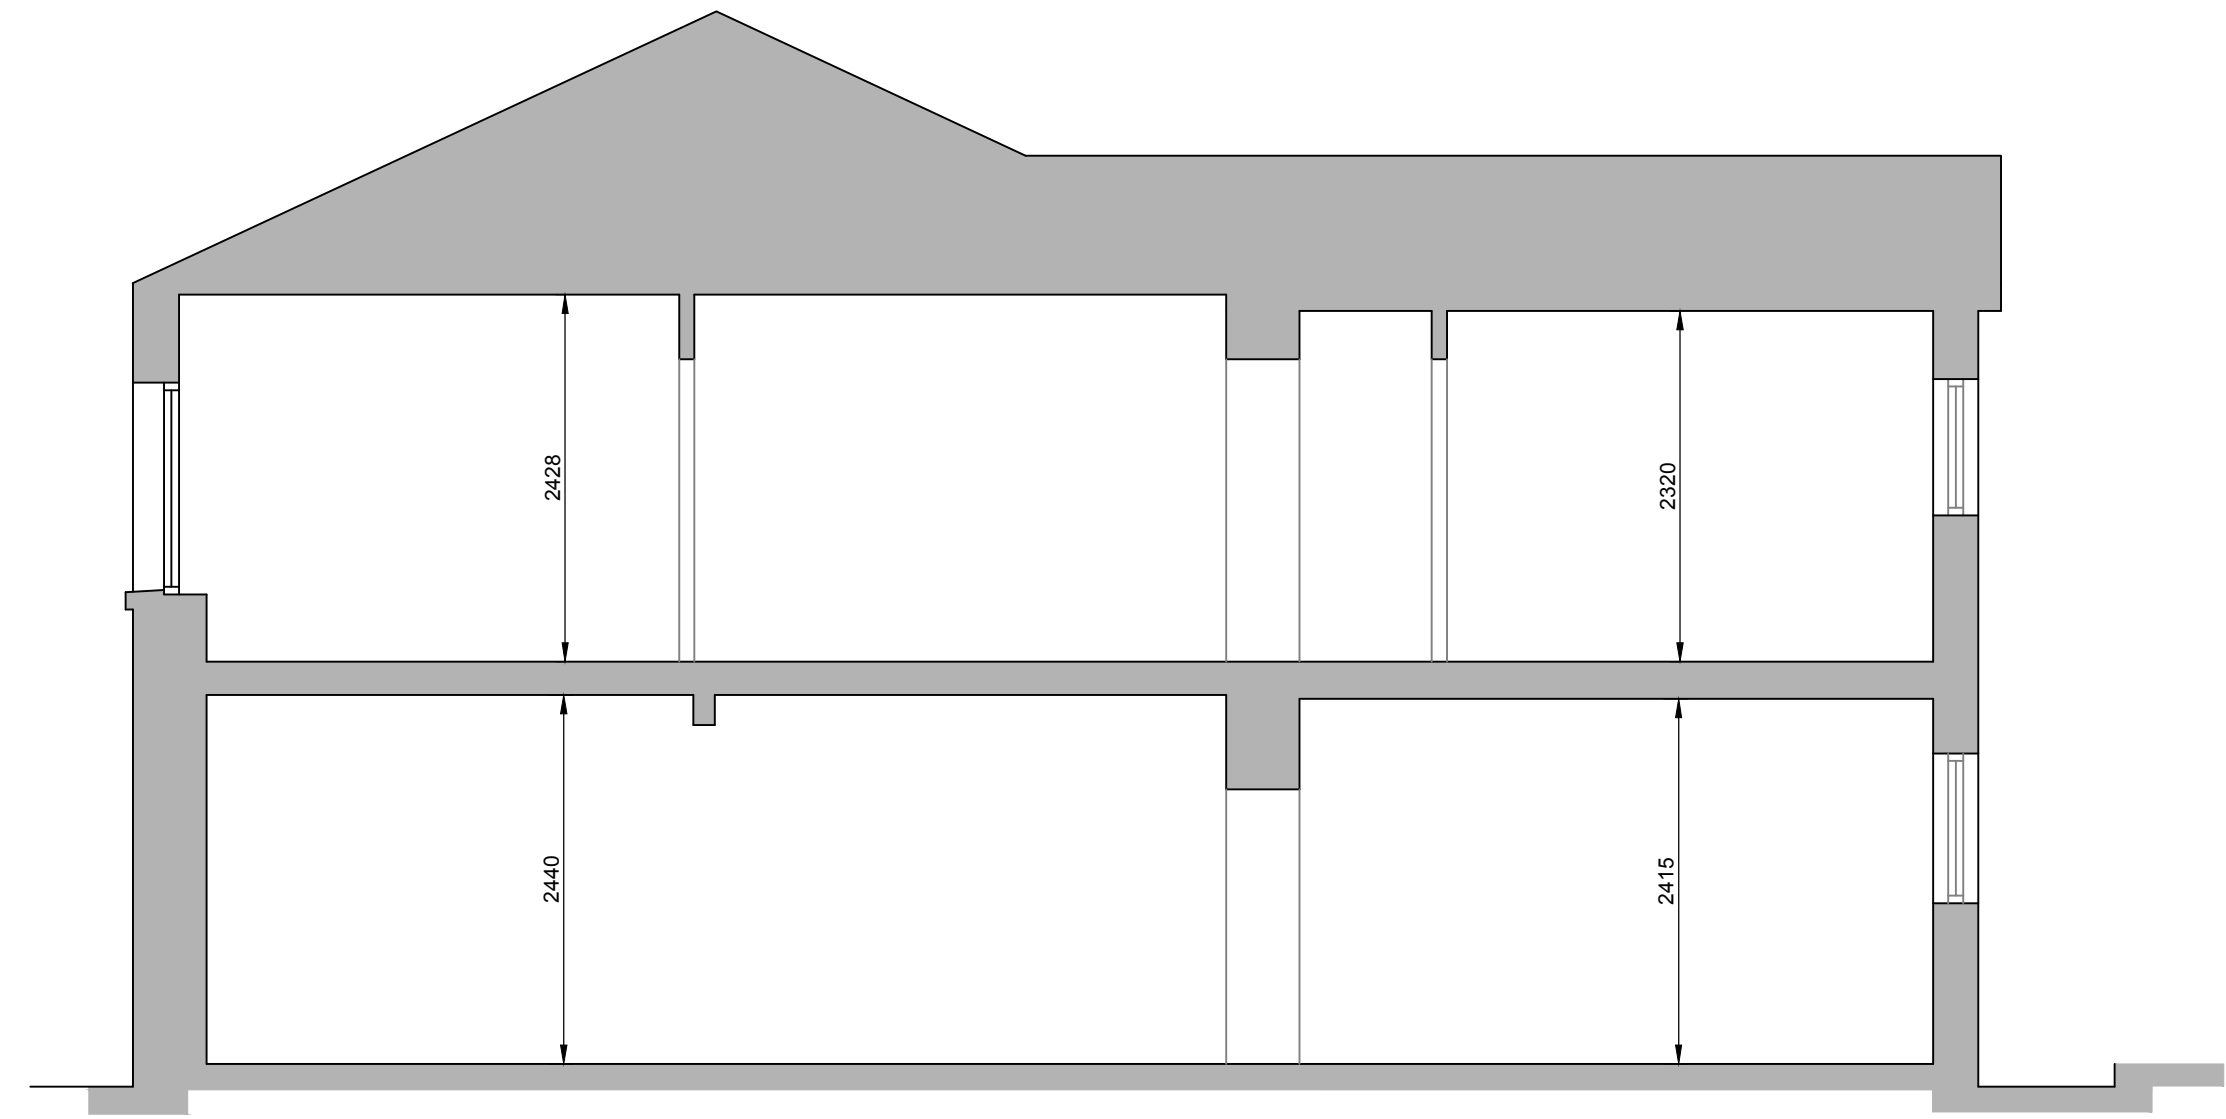



SECTION A-A
Scale 1:50

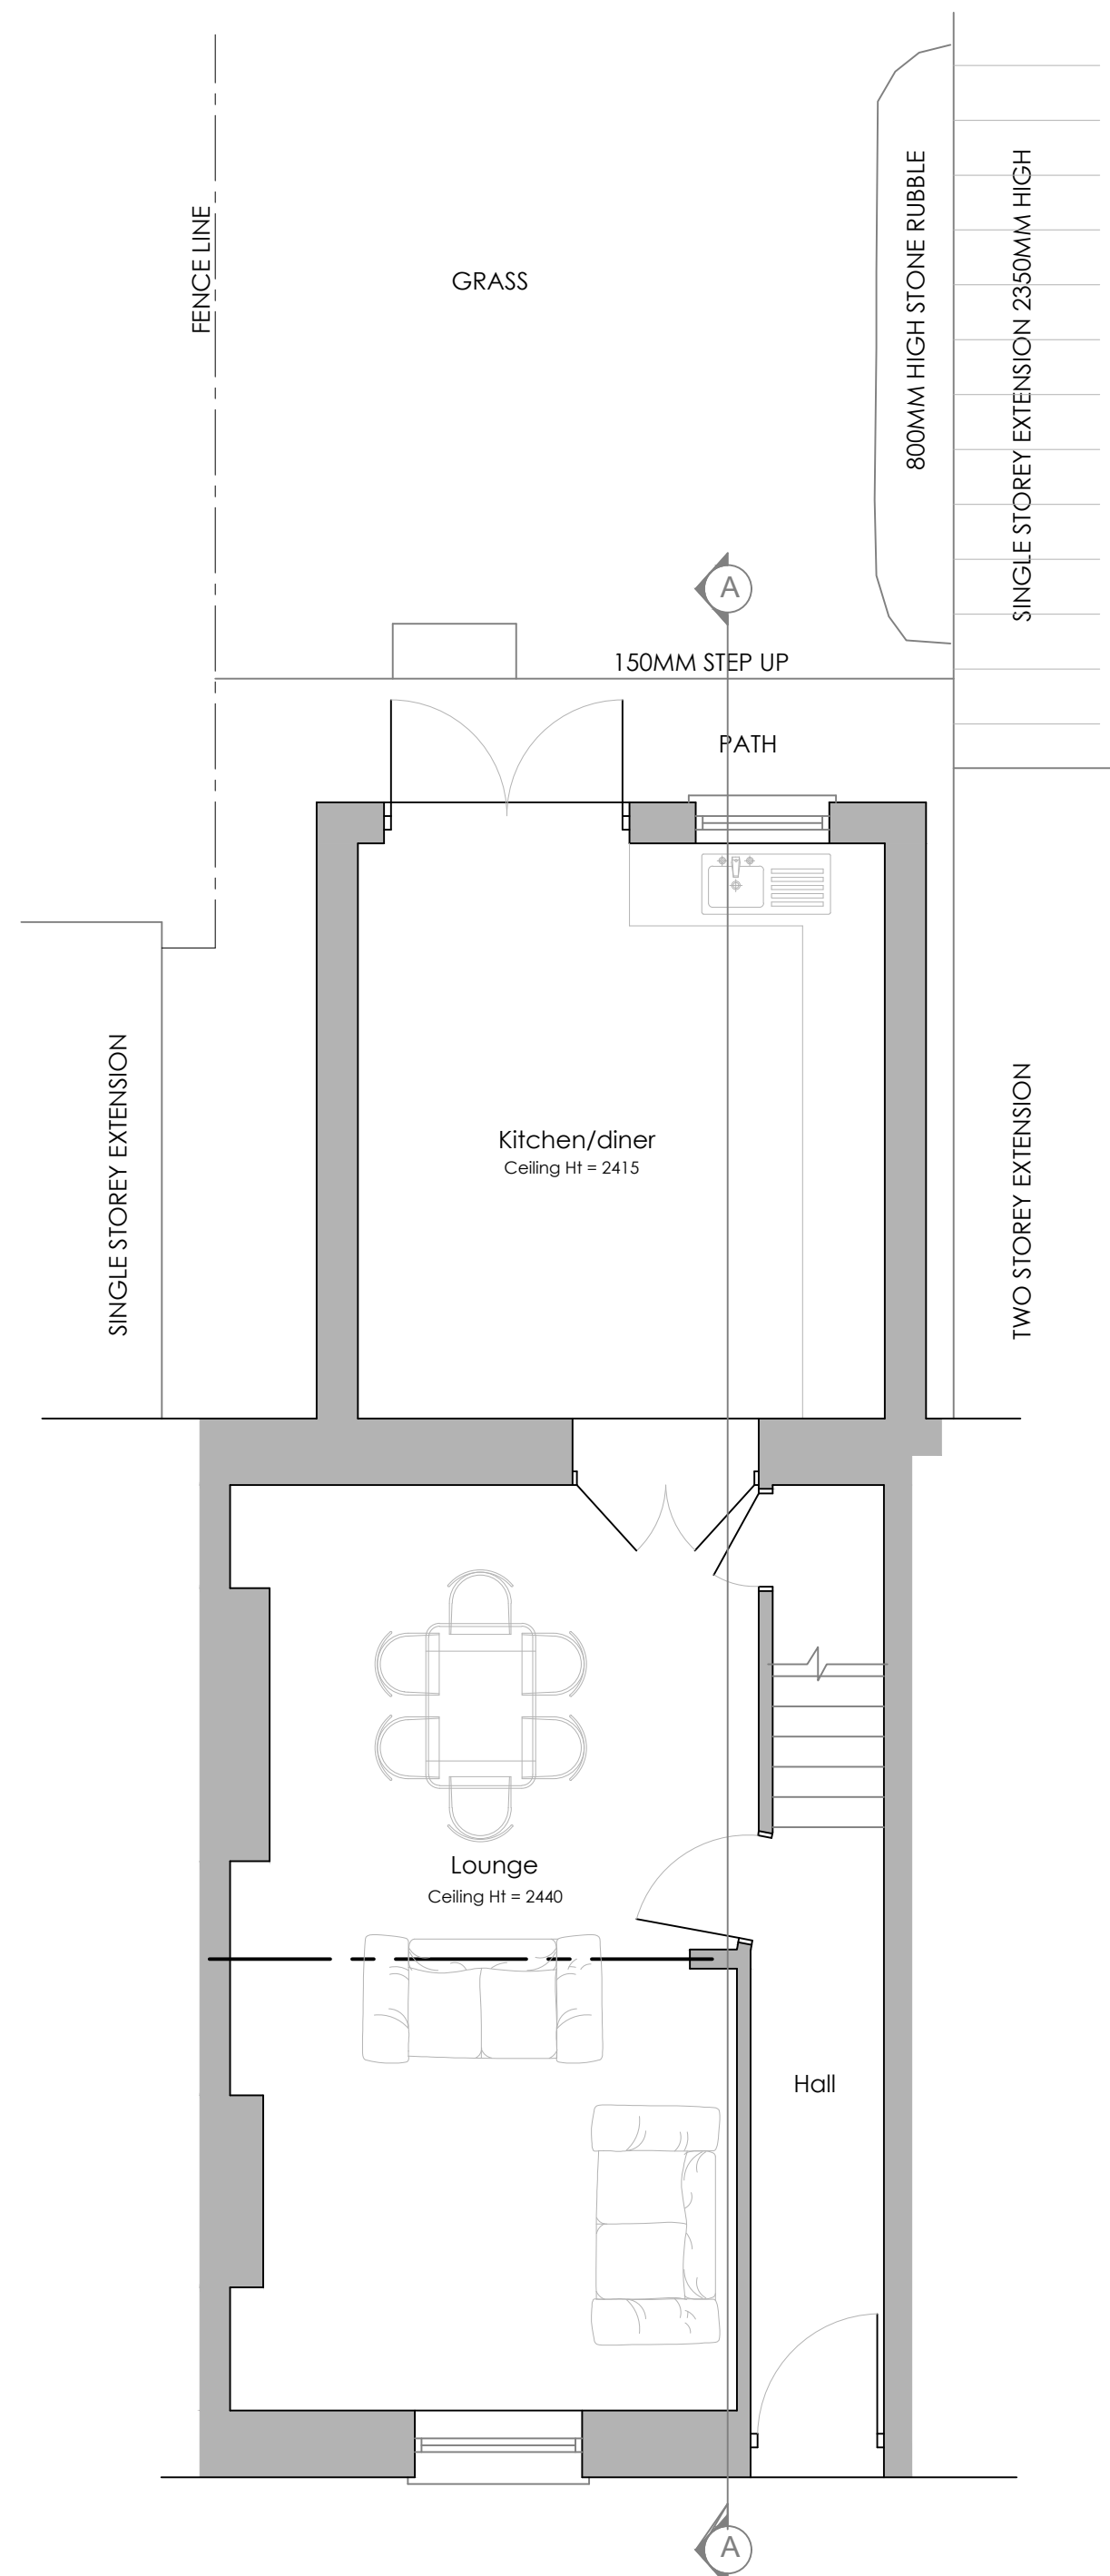

EXISTING GROUND FLOOR PLAN
SCALE 1:50

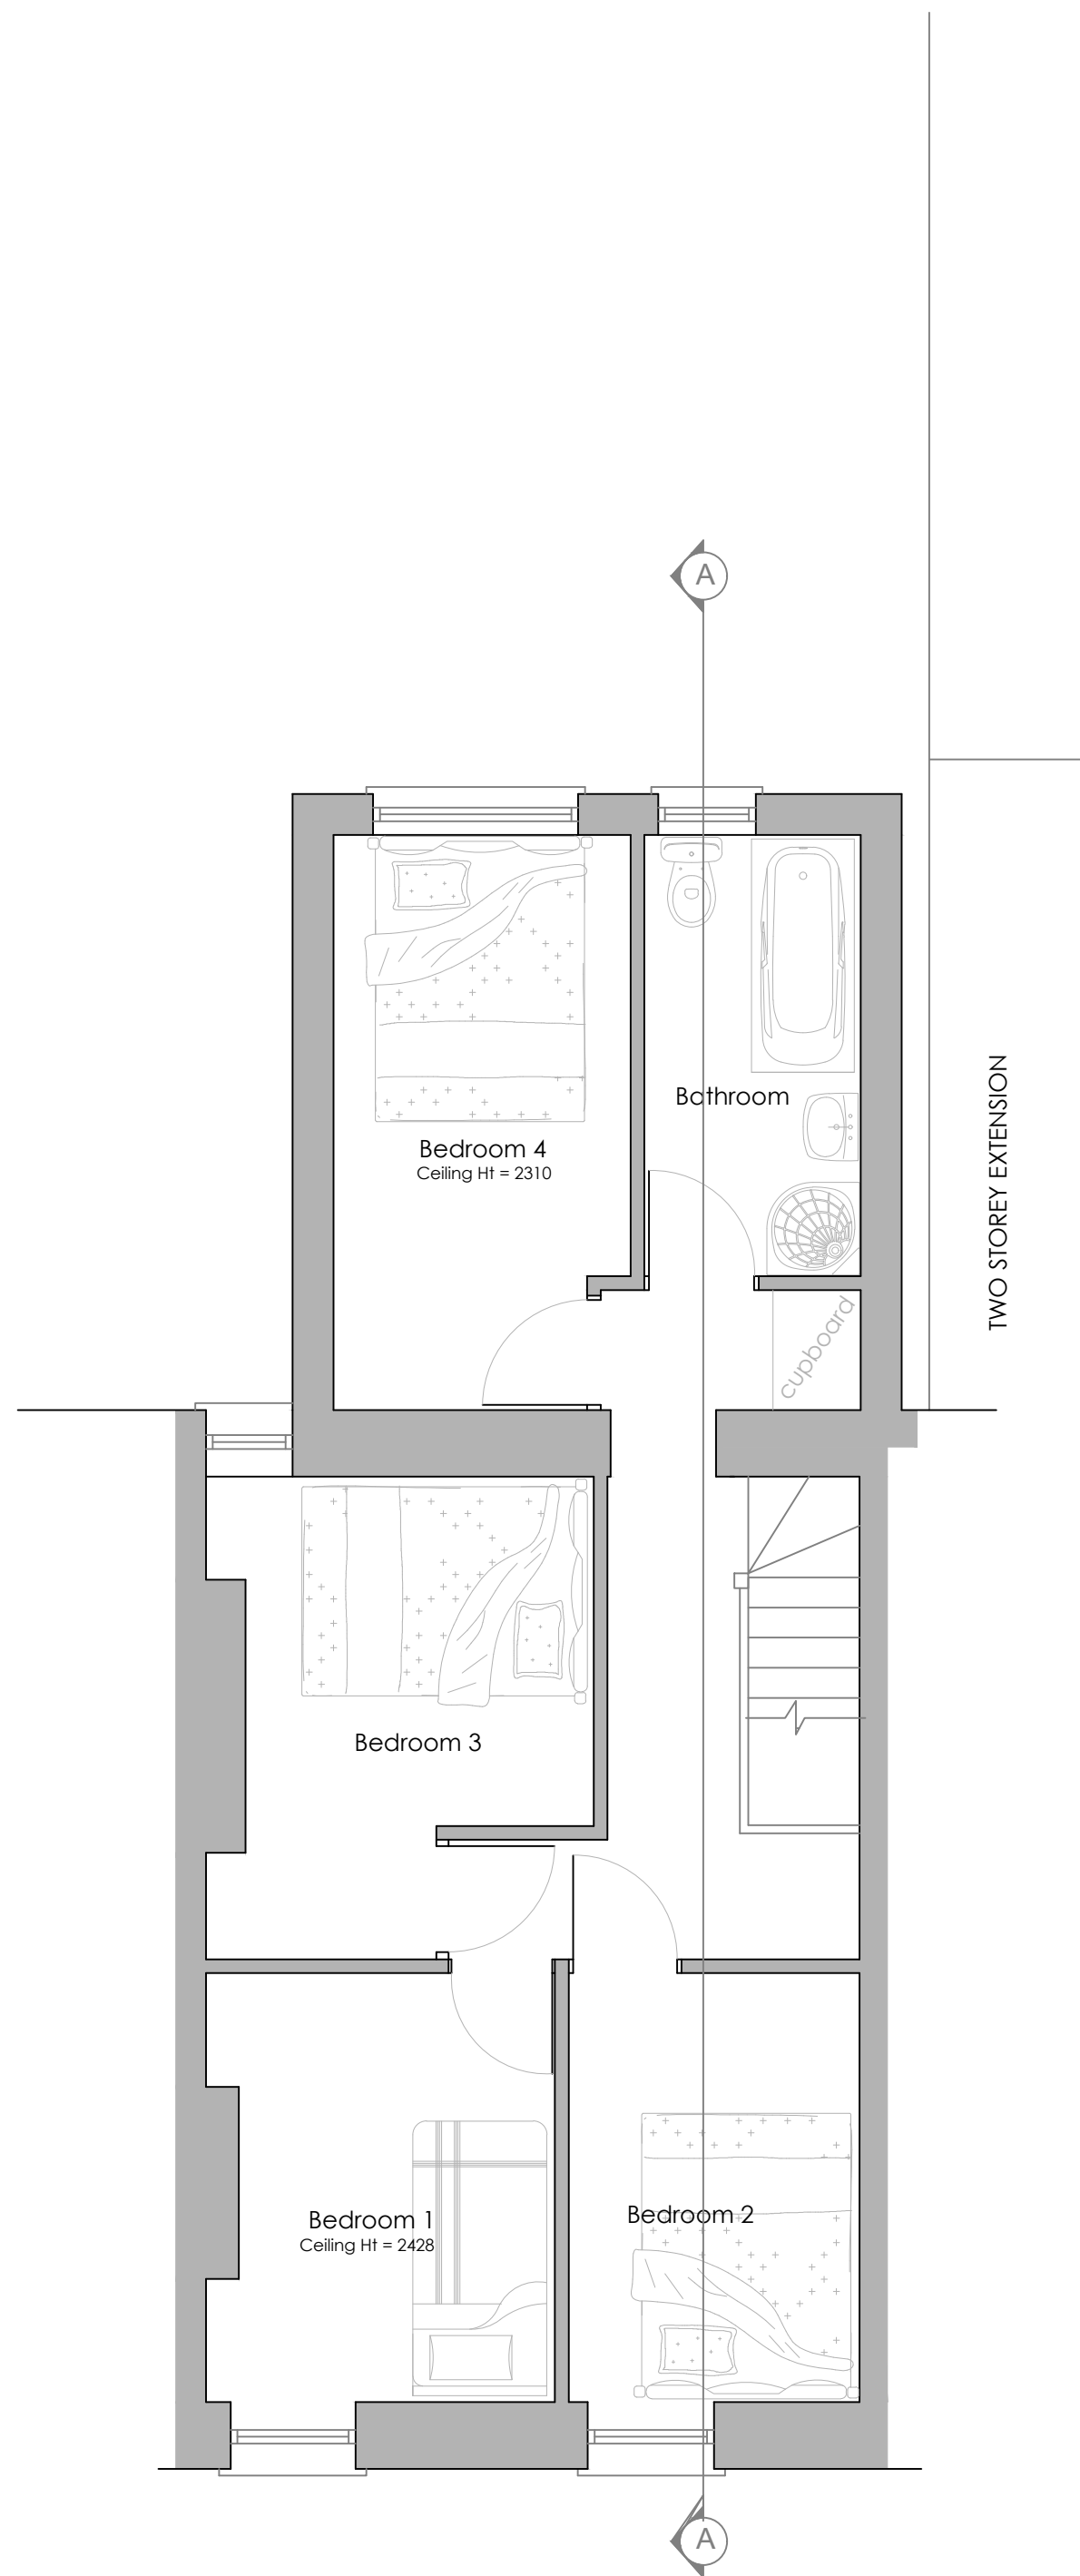

EXISTING FIRST FLOOR PLAN
SCALE 1:50

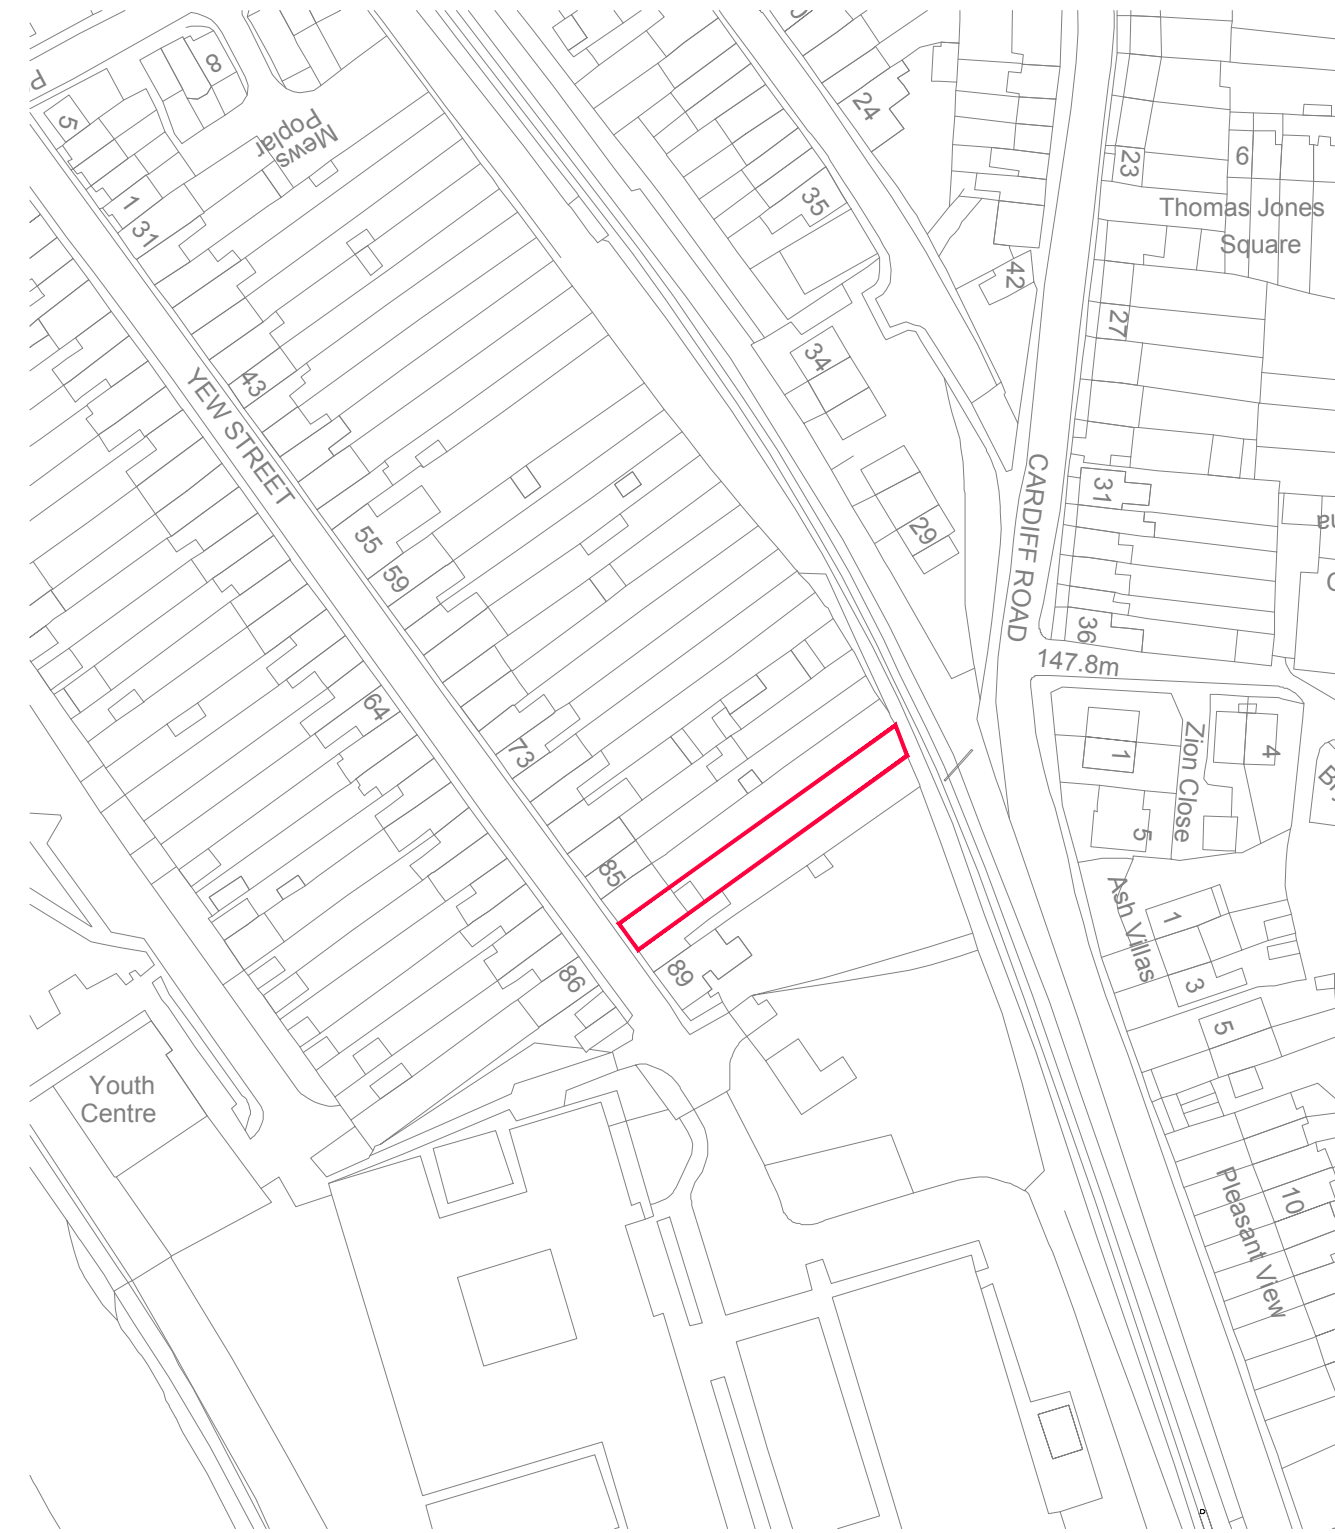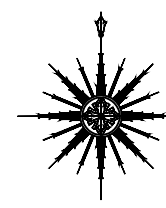

LOCATION PLAN
SCALE 1:1250

METRES
0 10 20 30 40 50
SCALE



Mr & Mrs Tim Brooks
87 Yew St Troedryhiw
Merthyr Tydfil CF48 4EB

428-001
Layout Plans

Planning Mar. '19 As shown SG
George + Co
1st Floor, Woodfred studio 62 High St, Merthyr Tydfil,
Mid Glamorgan, Wales, CF37 8DE.
Tel: 01856 288652
hello@georgeandco.studio
www.georgeandco.studio