


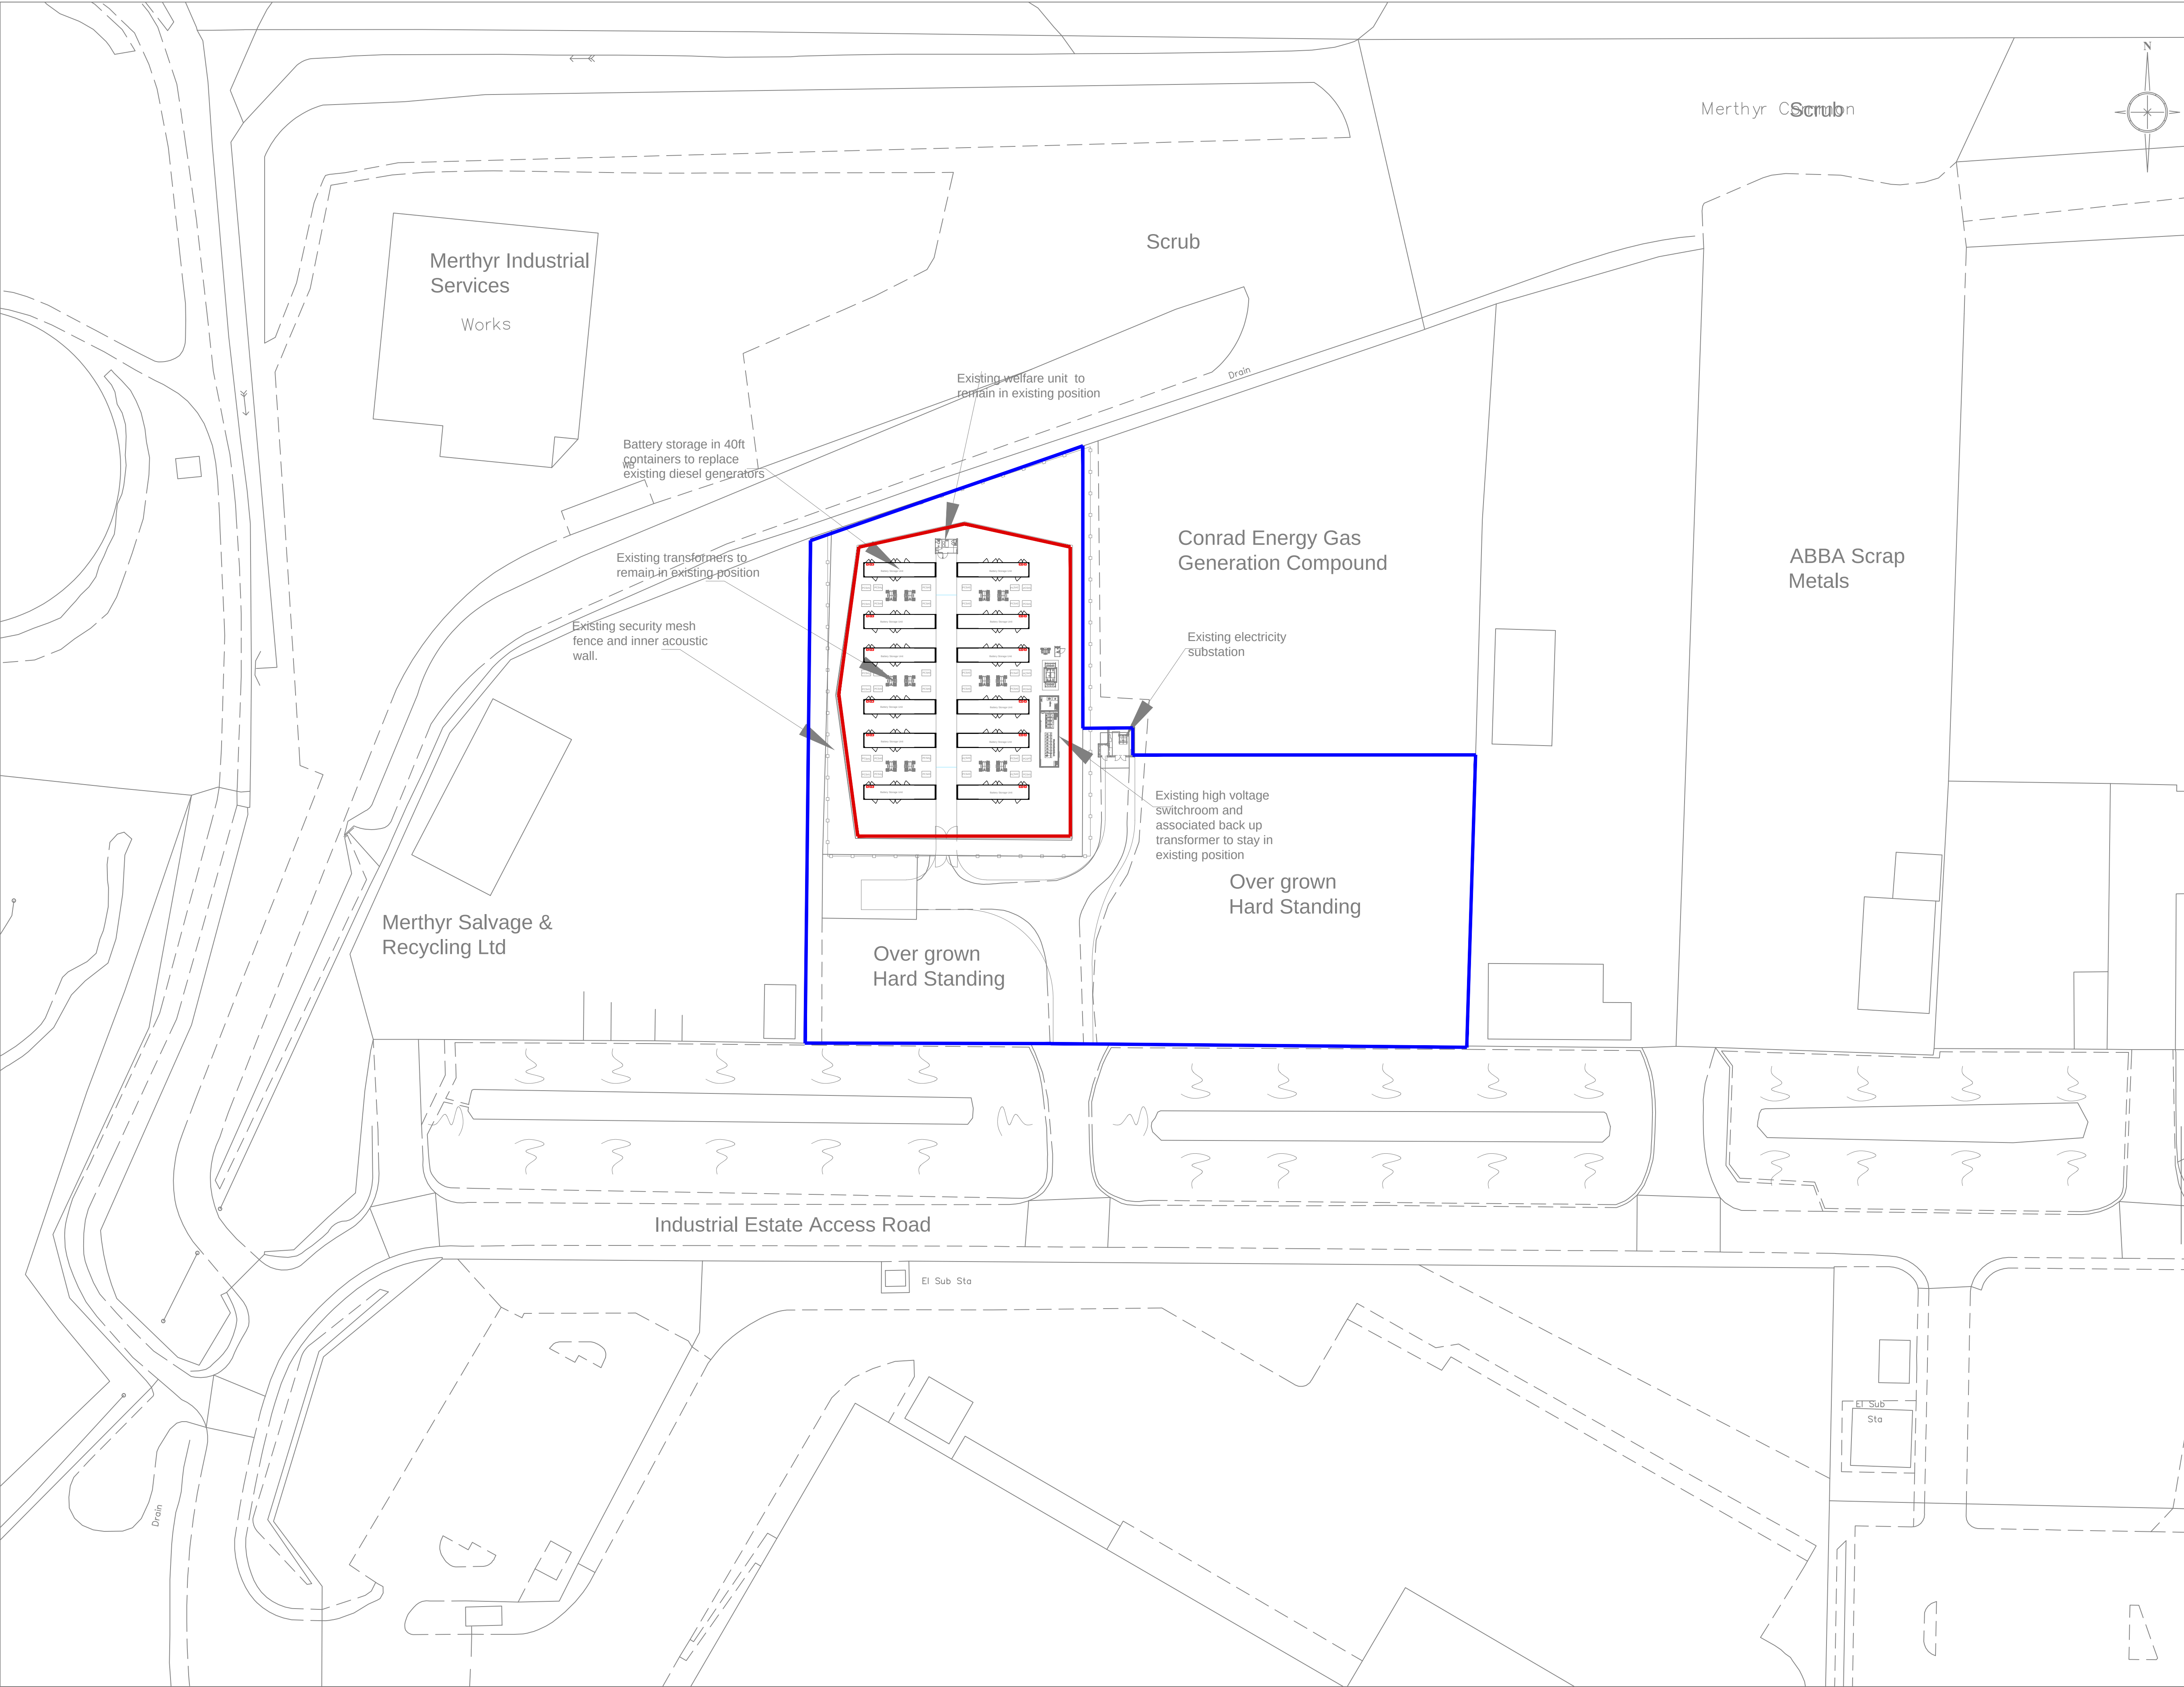

Scale 0 5 10 15 20[m]

REVISIONS

Rev.	Date	By

Design ☐

Planning ☒

Tender ☐

Construction ☐

ALL DIMENSIONS TO BE CHECKED ON SITE
WORK TO FIGURED DIMENSIONS ONLY
REPORT DISCREPANCIES TO THE GFP
AT ONCE BEFORE PROCEEDING
COPYRIGHT ACT APPLIES

GreenFrog Power

GreenFrog Power Ltd, Unit 17, The Courtyard, Gorsey Lane,
Colehill, Birmingham, B46 1JA
Tel: 01675 437777

Project Title
Dowlais, Plot 2
Penygarnedd Ind. Est.
Merthyr Tydfil
CF48 2TA, E:307815, N:208865

Drawing Title
Proposed Site Plan

Scale	1:500 @ A1	Date	April 2021
Drawn	DS	Checked	
Drawing No.	DOW/PS/002	Rev.	-

Plot date: 8-Apr-21