



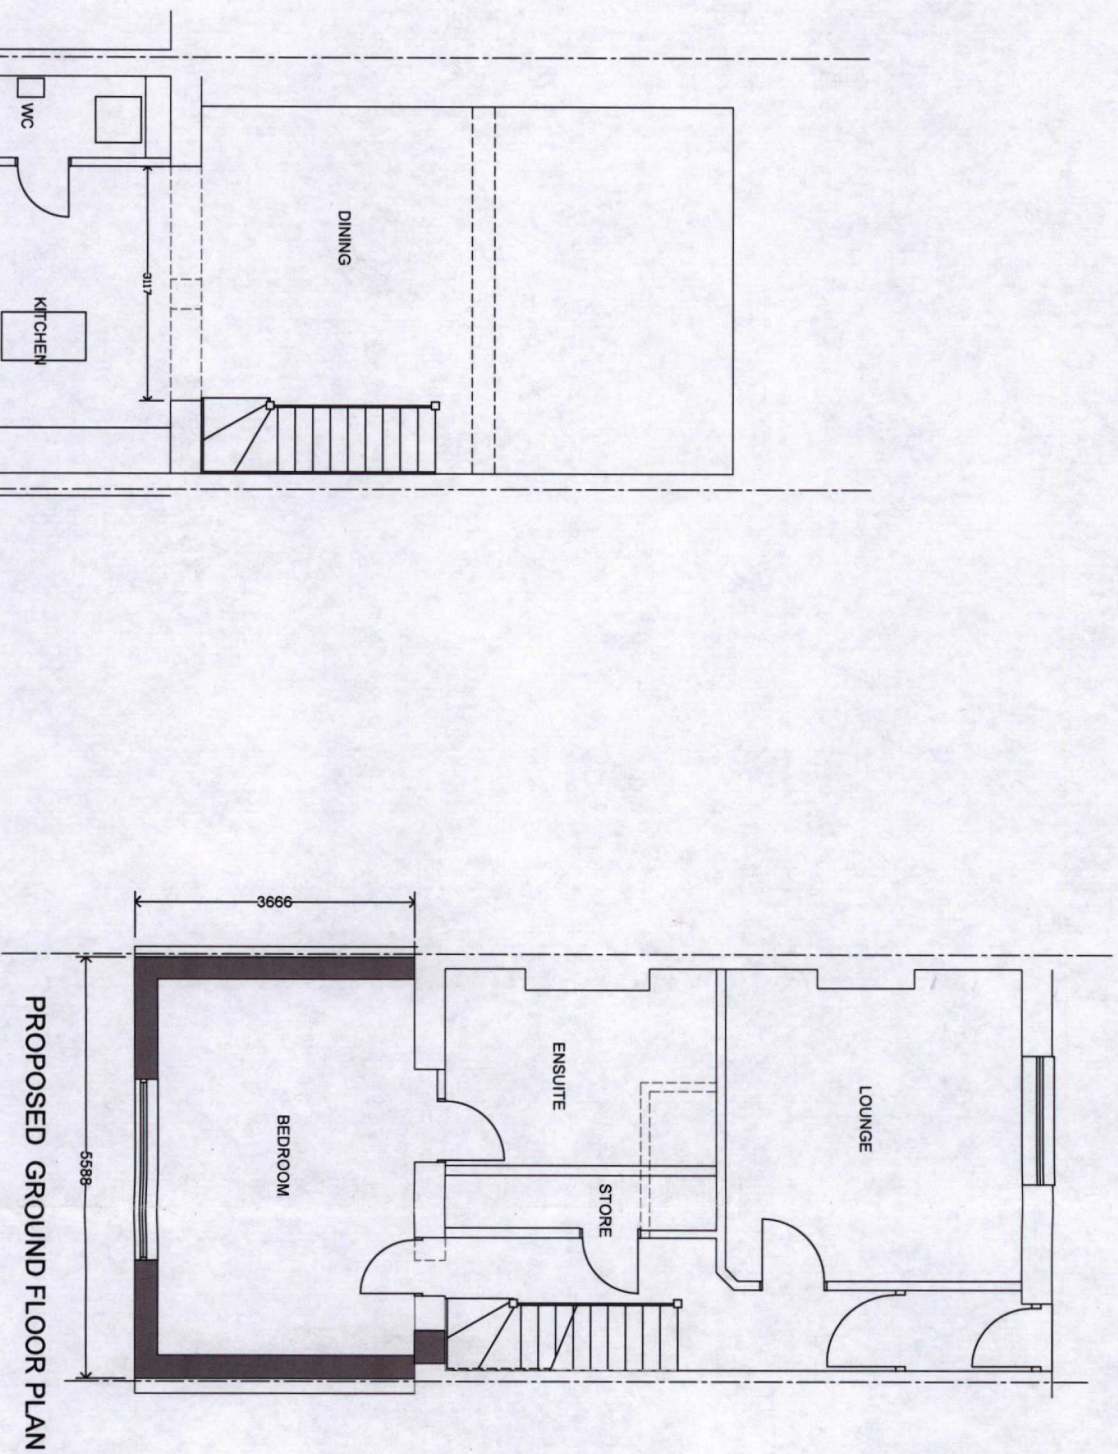

Single step at top before half landing. This will prevent top landing extending toward the boundary

1800mm high timber screen to be erected to half landing and down the side of the steps to protect privacy of adjoining property

Steps to be re-located to this side

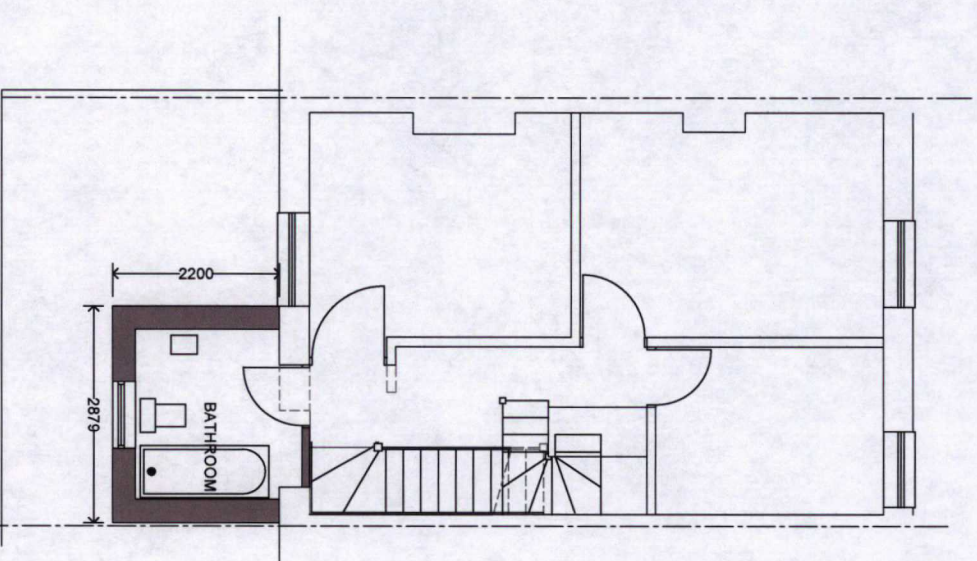

CANCELLED

MTBC
AMENDED PLANS
08 MAR 2021
RECEIVED

AMENDMENTS: A. Boundaries and building width adjusted. Feb. 2021
B. Rear steps added. March 2021

K.j.lloyd AADP, RIBA
CHARTERED ARCHITECT

49 Coed Y Pŵl, Llambodach
Caernarfon, CF83 3PT

PROJECT
PROPOSED REAR EXTENSION
23 HANOVER STREET
MERTHYR TYDFIL
CF47 8SW

SCALE
1:100 @ A3
DRAWN
KL

DATE
JAN 2021
Dwg NO.
03

DRAWING PROPOSED PLANS

PROPOSED LOWER GROUND FLOOR PLAN