




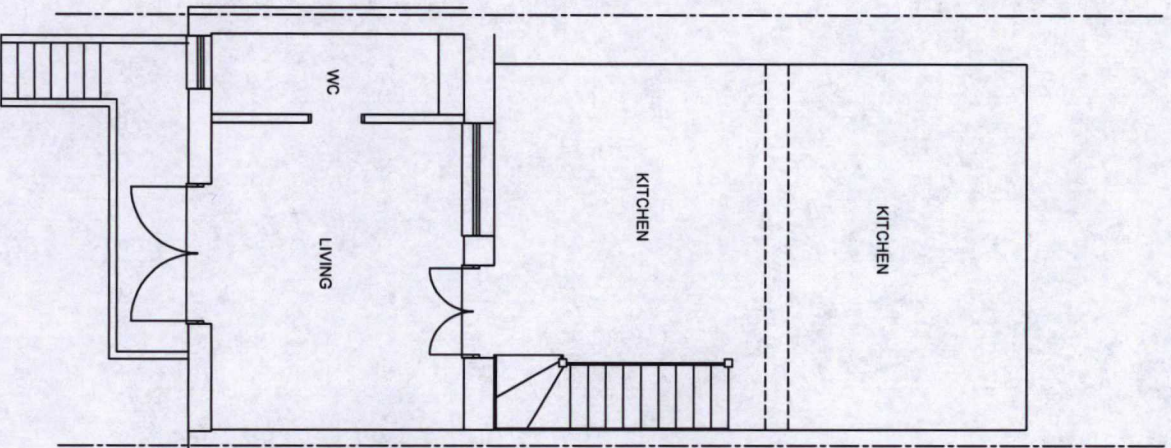

EXISTING LOWER GROUND FLOOR PLAN

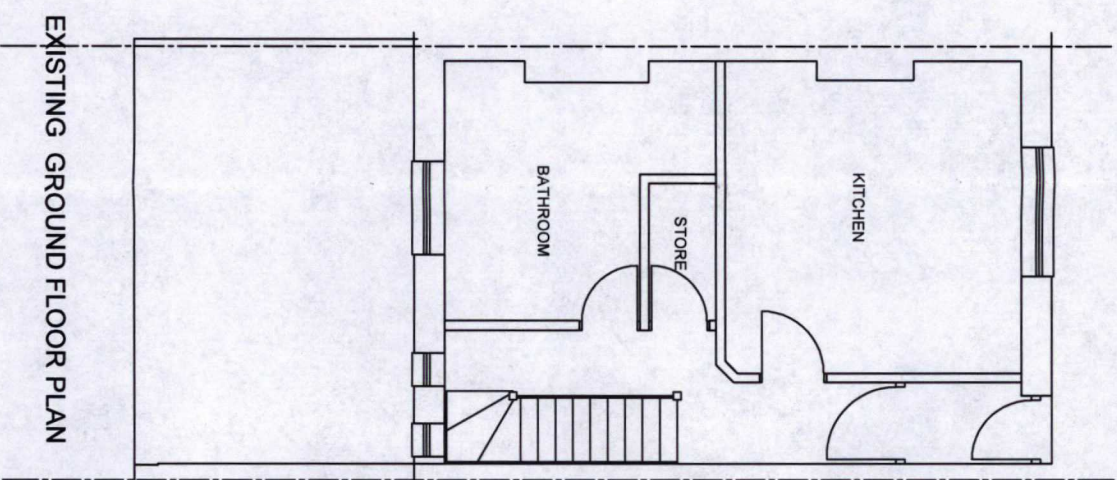

EXISTING GROUND FLOOR PLAN

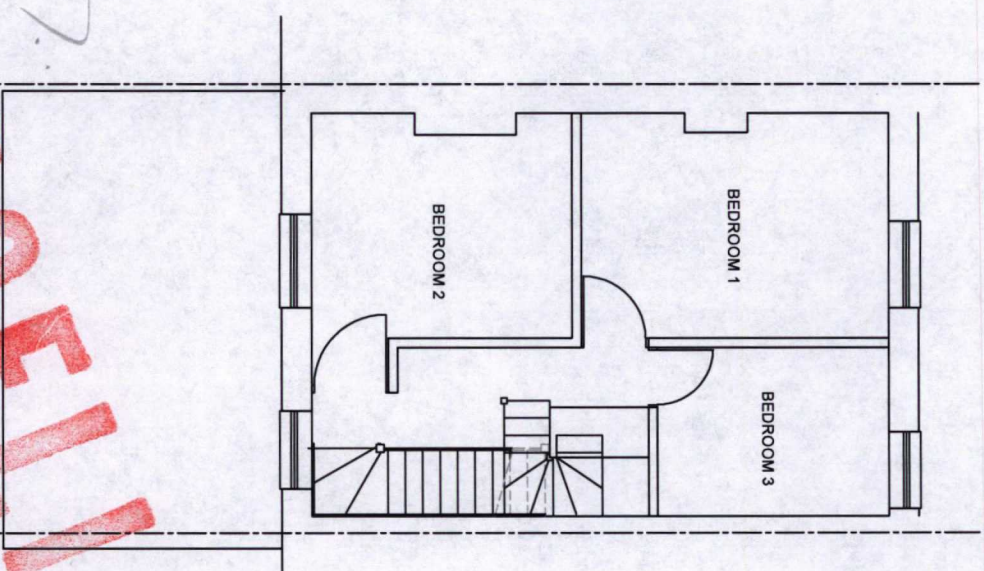

EXISTING FIRST FLOOR PLAN

CANCELLED

MTOBOC
 AMENDED PLANS
 08 MAR 2021
 RECEIVED

AMENDMENTS: A. Boundaries adjusted, Feb. 2021
 B. Existing rear stair added, March 2021

k.j.lloyd AADip, RIBA CHARTERED ARCHITECT		49 Coed Y Pŵl, Llanbradach Caerphilly, CF83 3PT	
PROJECT PROPOSED REAR EXTENSION 23 SANDYBANK STREET MERTHYR TYDFIL CF47 8SW	SCALE 1:100 @ A3 DRAWN KL	DATE JAN 2021 Dwg No. 01	DRAWING EXISTING PLANS