




First Floor Plan

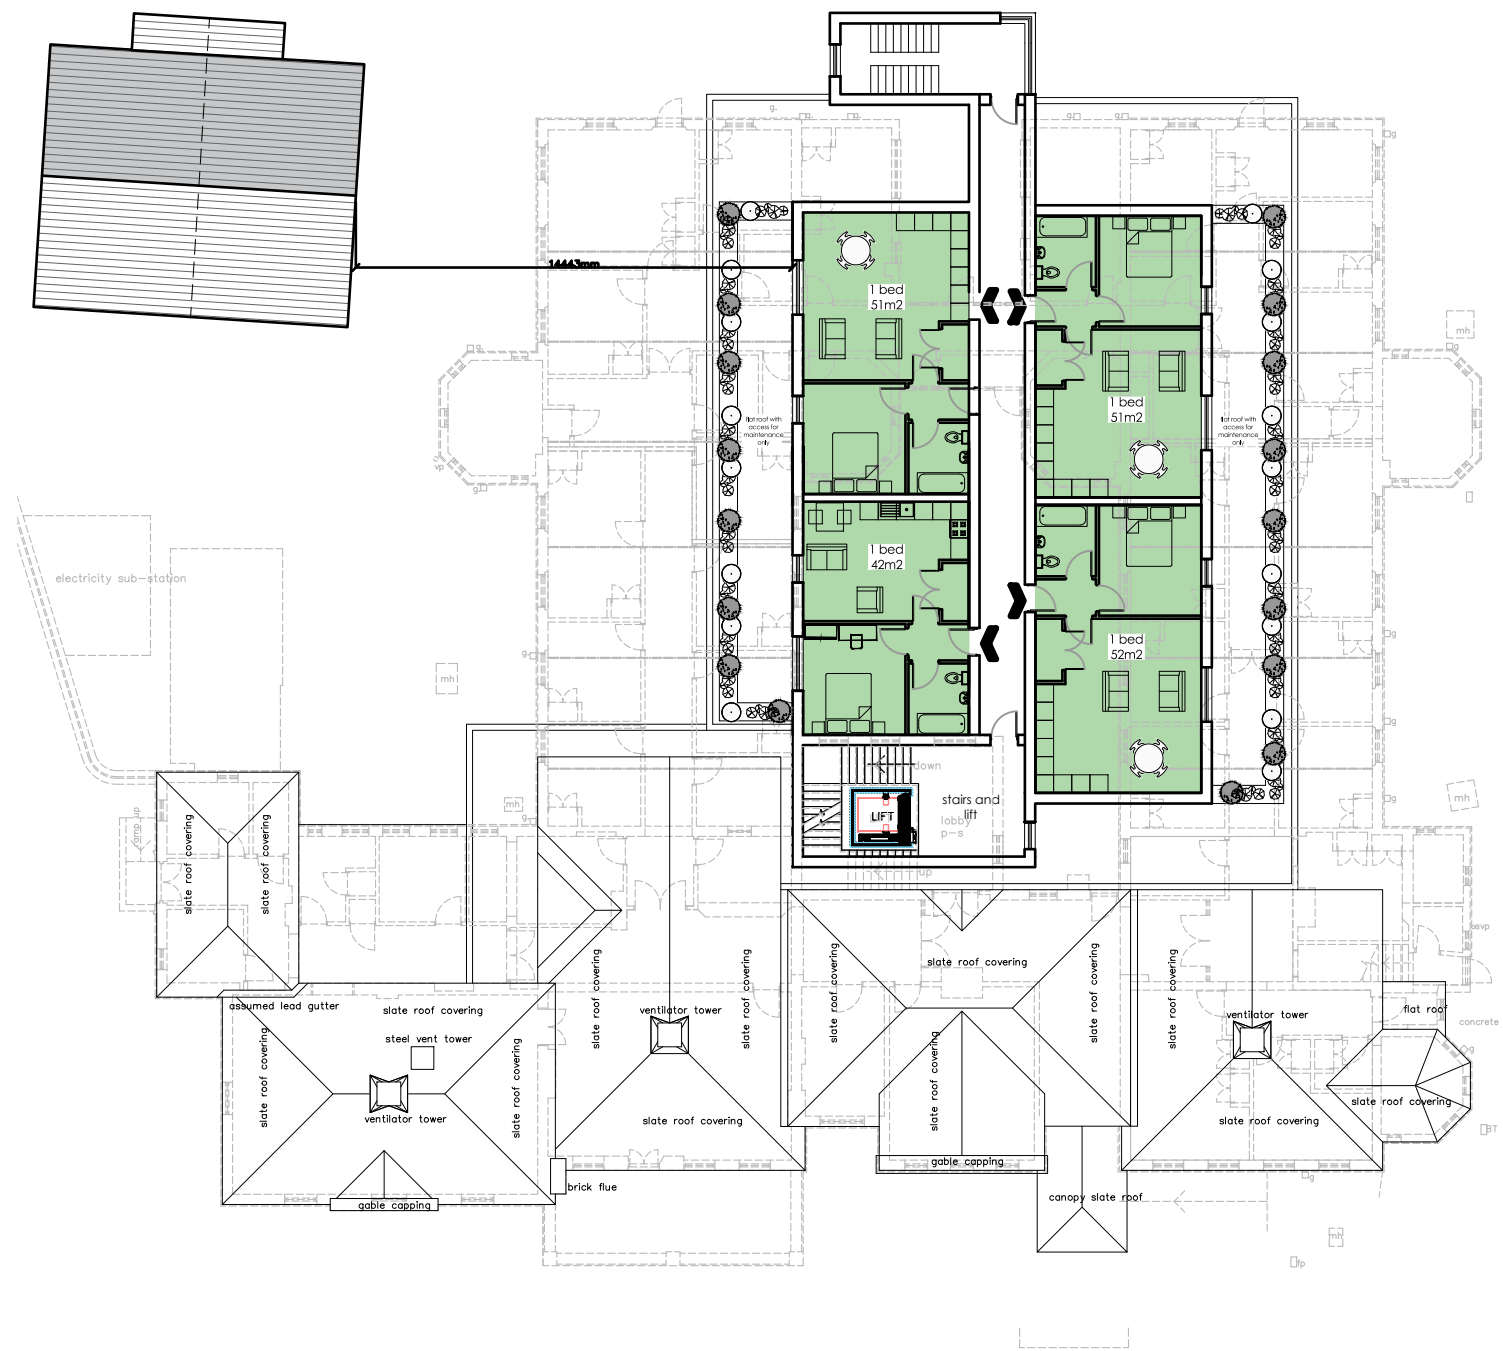

Second Floor Plan

No.	KEY
05	2 BEDROOM APARTMENT
25	1 BEDROOM APARTMENT

Proposed Redevelopment
Former Merthyr Hospital
High Street, Merthyr CF47 0RX

Job No.
22_058
Dwg No.
SK_11
Rev.
C

Sketch First and Second Floor Plans

Date
01/07/22

Drawn

Scale
1:250 @ A3, 1:125 @ A1

Architects
Environmental
& Urban design

Town planners
& Urban design

Unit 1A, Compass Business Park,
Pacific Road, Cardiff, CF24 0HG

www.cjarchitects.co.uk
tel: 029 20602100