
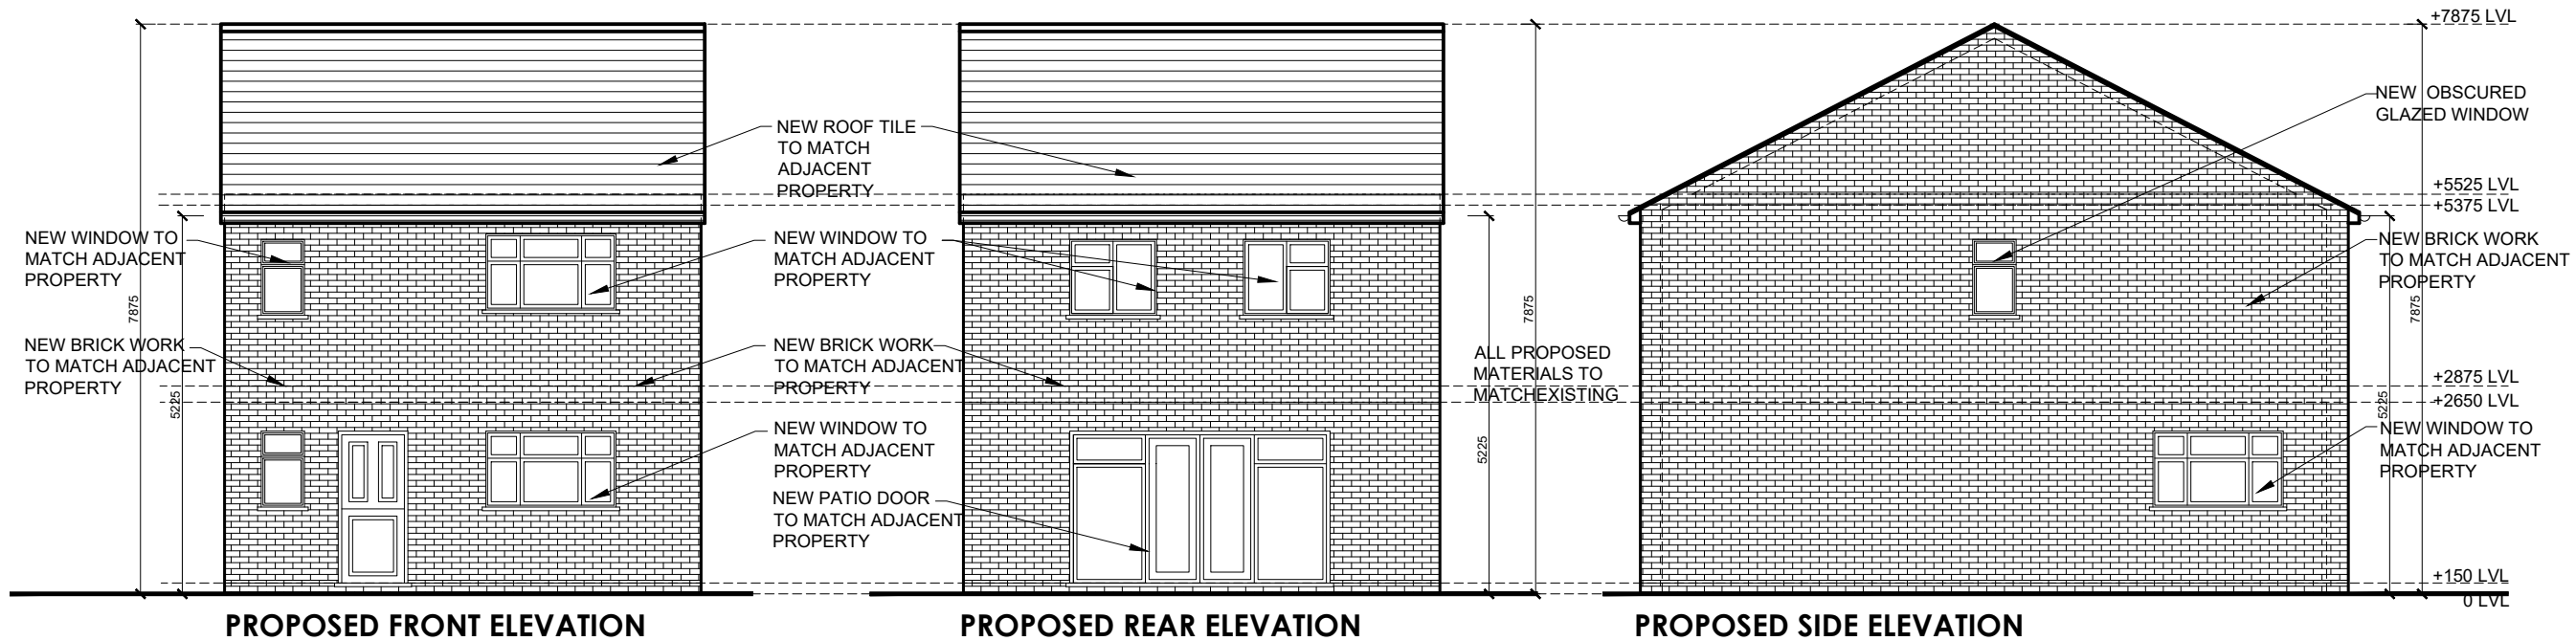


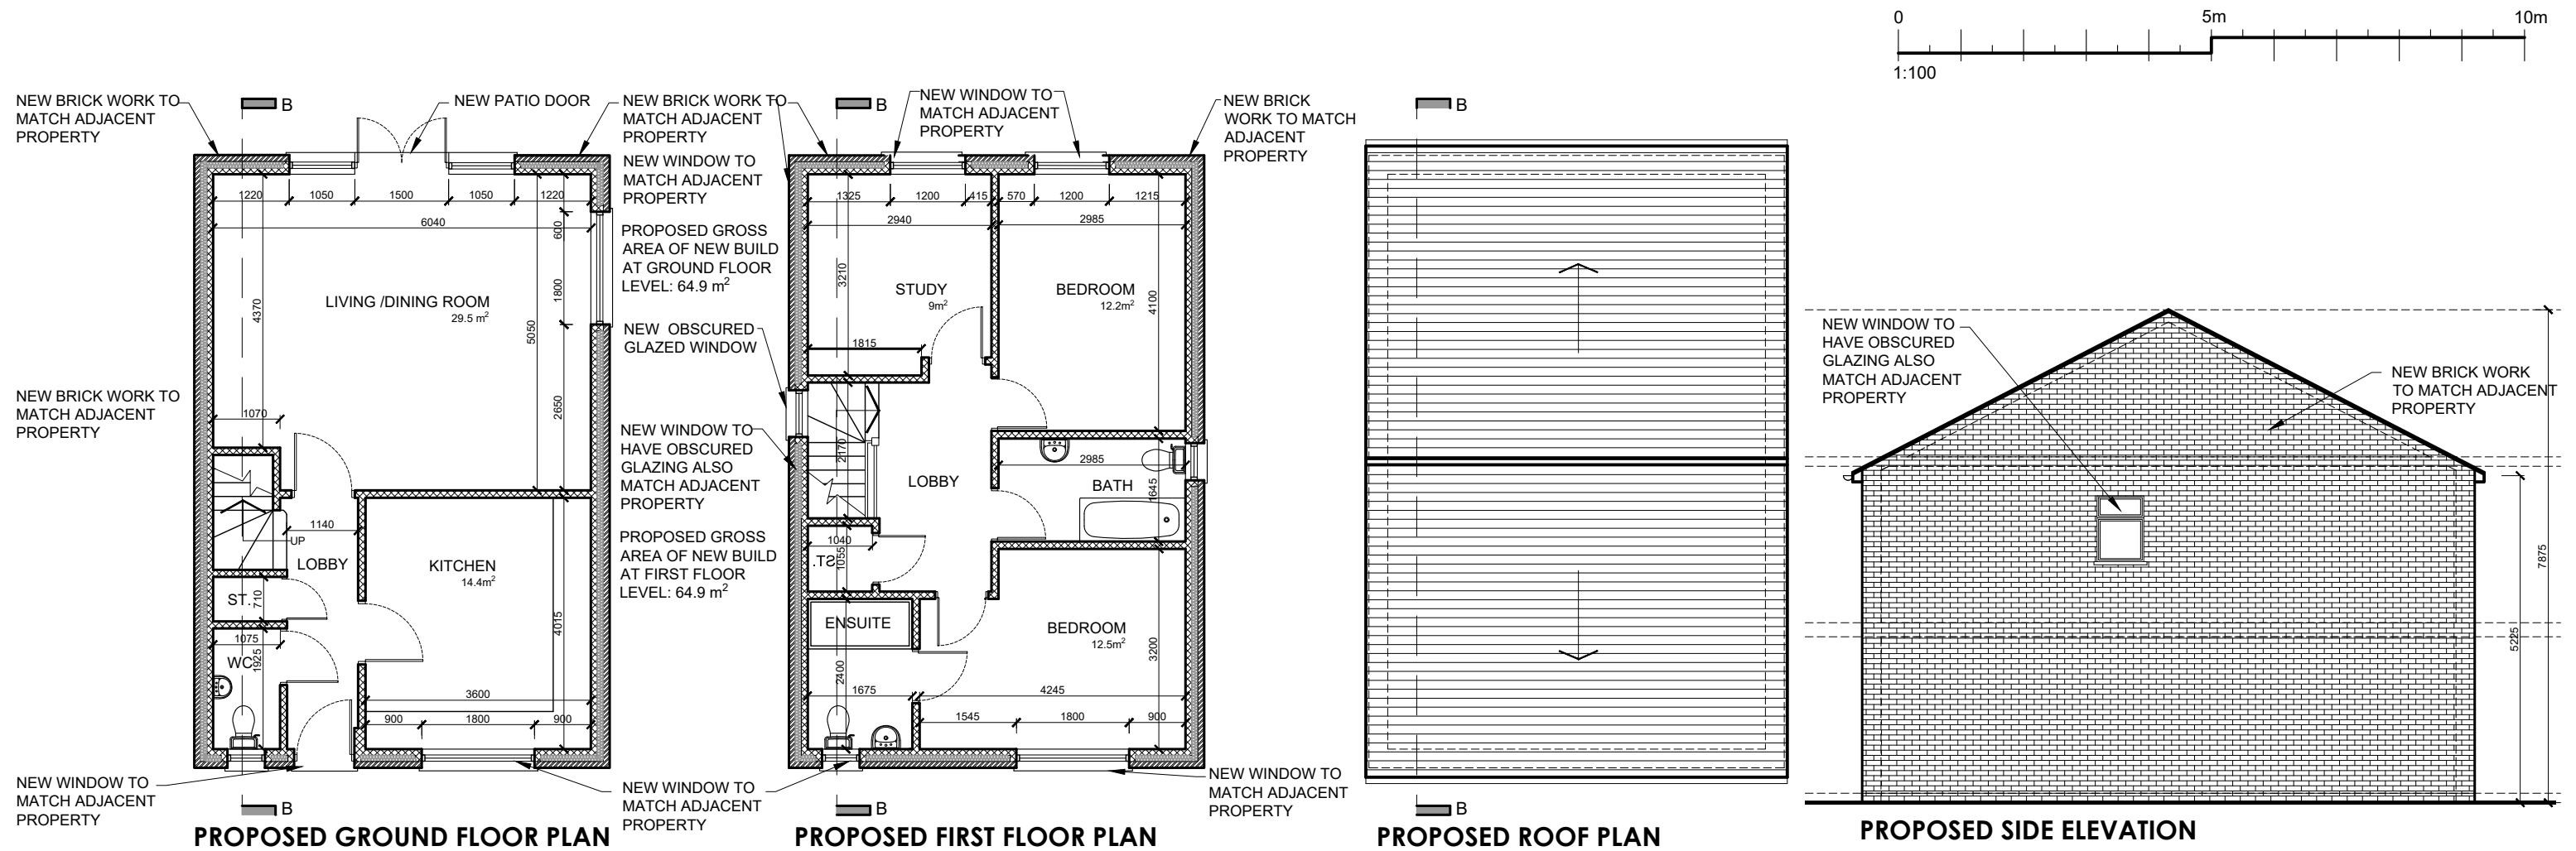

Project

Planning Application -
Erection 2 No. detached
2bed dwelling by demolishing
existing 18 garages

Site Address

Garages at Beech Grove
Gurnos, Merthyr Tyfil, CF47
9RY

Drawing Title

Proposed Floor Plans and
Elevations
Dwelling 1 Plot 1

Date

22 February 2023

Sheet Size

A3

Scale

1:100

Revision

Planning Permission

Sheet No

05adapt
Consultants

architecture + planning
53 Springfield Road, East Ham London, E6 2AH
020 8090 7282 | +44 7442 795 333
info@adaptconsultants.co.uk
www.adaptconsultants.co.uk

This drawing was prepared for the purposes indicated below and is to be read as preliminary unless otherwise stated. Adapt Consultants Ltd and is issued on the terms that it will not be reproduced or copied in whole or any part nor will any information be furnished from it without their consent. Adapt Consultants Ltd accepts no liability for the unauthorized use of drawings. Building Notice Should Be Served To The Building Control Before The Commencement Of Any Building Works. Please Note That Before Building Works Commences It Is the Responsibility of Builder Or Owner To Serve Party Wall Notices To All Neighbours. All Dimensions are in mm. Follow the written dimensions only and do not scale from the drawings. No work to be carried out prior to the approval of the drawings under the Town & Country Planning acts and Building regulation