


	OS Licence	Job Title	Drawing Title
Note: Not to be used as a design drawing – check measurements & levels on site	Job No AA000	Rhoswen Marshallsea & Andrew Harris	Site Plan Pencoedcae Farm Cwm Blacks Merthyr Tydfil CF48 4AJ
	Drawing No PF10	Scale: 1:2,500	
	Origin OS	Date: June 2020	
	Checked		

BRIAN GRIFFIN PLANNING & CC LIMITED
 The Cottage Green Bottom, Littledean
 Gloucestershire GL14 3LH
 Tel. 01594 829900
PLANNING & COUNTRYSIDE CONSULTANTS



Pen-Coedcae Farm
 Merthyr Tydfil
 CF48 4AJ

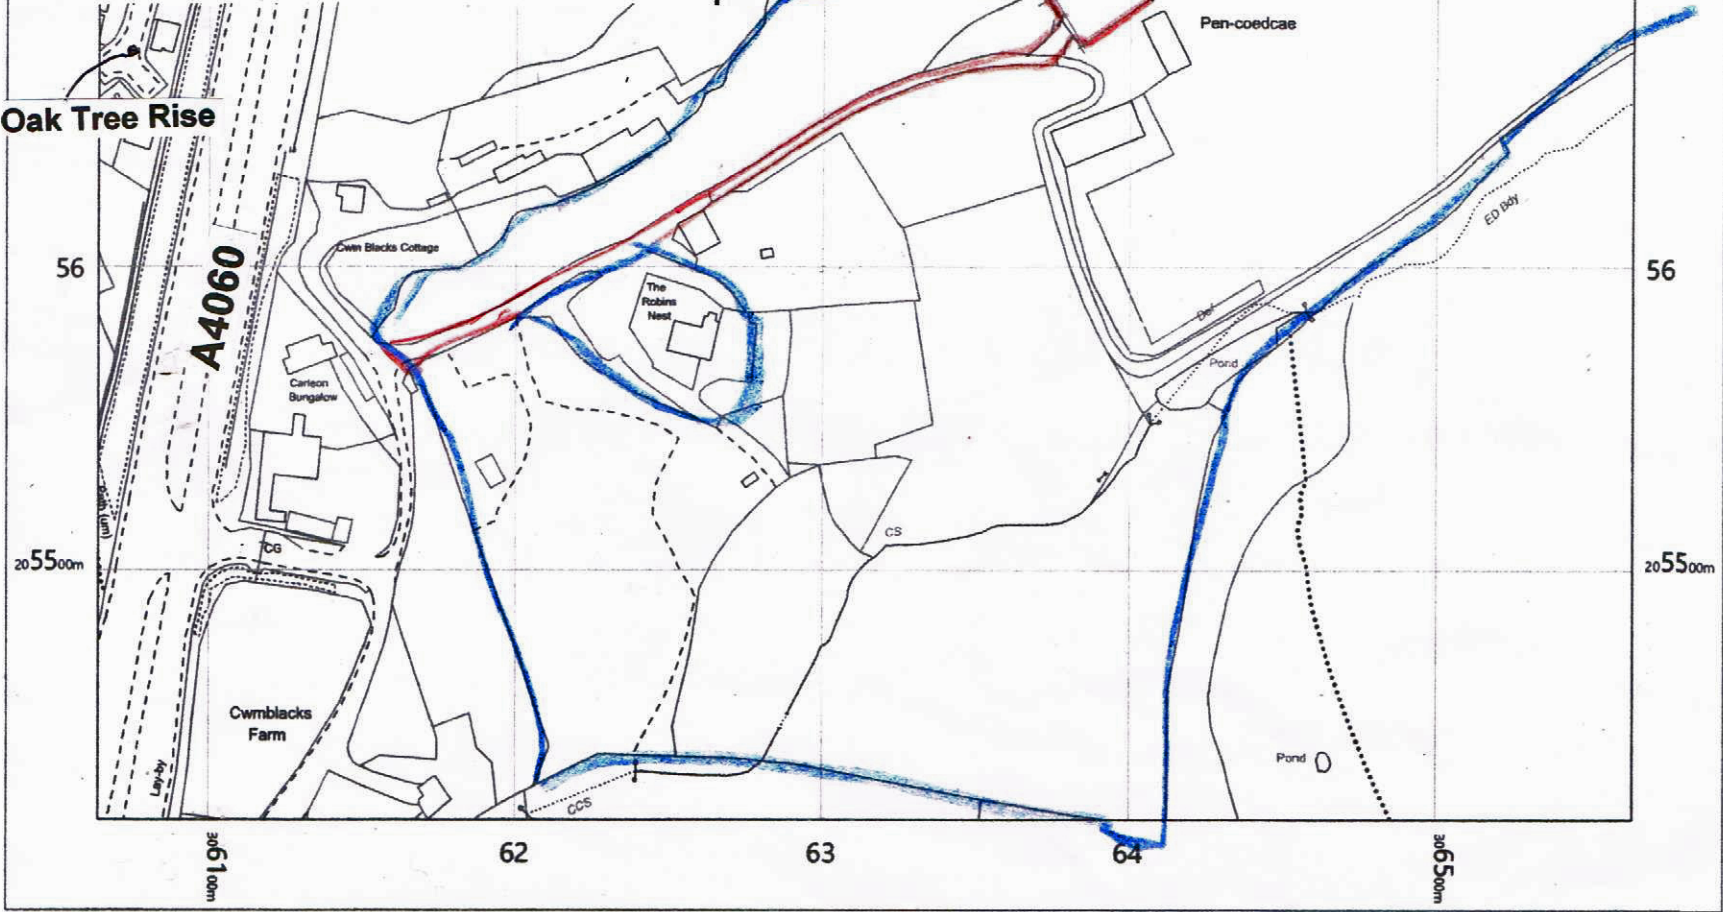

Reproduced from Ordnance Survey
 Superplan 1:25,000 scale map with the
 permission of the Controller of Her
 Majesty's Stationary Office, Crown
 Copyright. All right reserved.
 Licence Number ES100038852

OS MasterMap 1250/2500/10000
 scale
 Friday, June 12, 2020, ID:
 UPT-00881397
www.themapshop.co.uk

1:2500 scale print at A4, Centre:
 306314 E, 205618 N

©Crown Copyright Ordnance
 Survey. Licence no. 100019311



The Map Shop
 Upton upon Severn
www.themapshop.co.uk

TEL: 01684 593146
 FAX: 01684 594559
themapshop@btinternet.com