




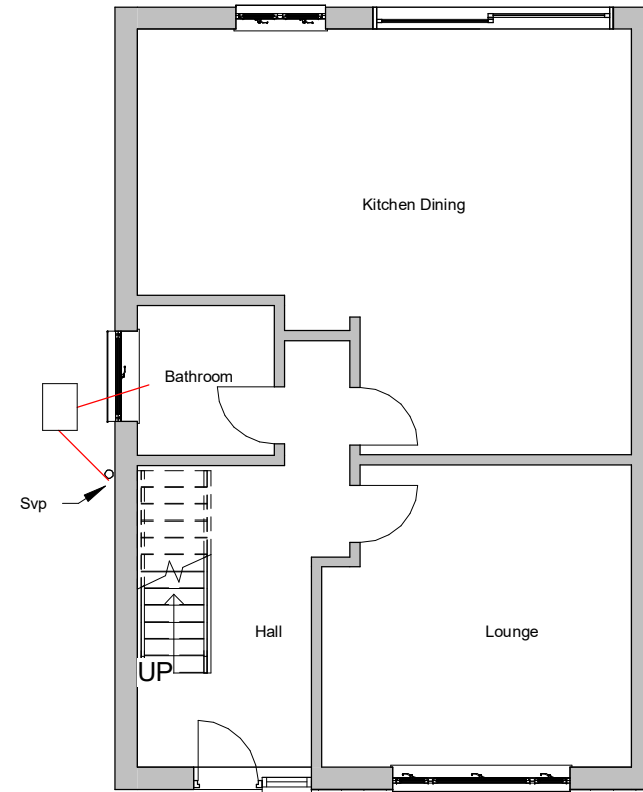


1 Existing Ground Floor
1 : 100

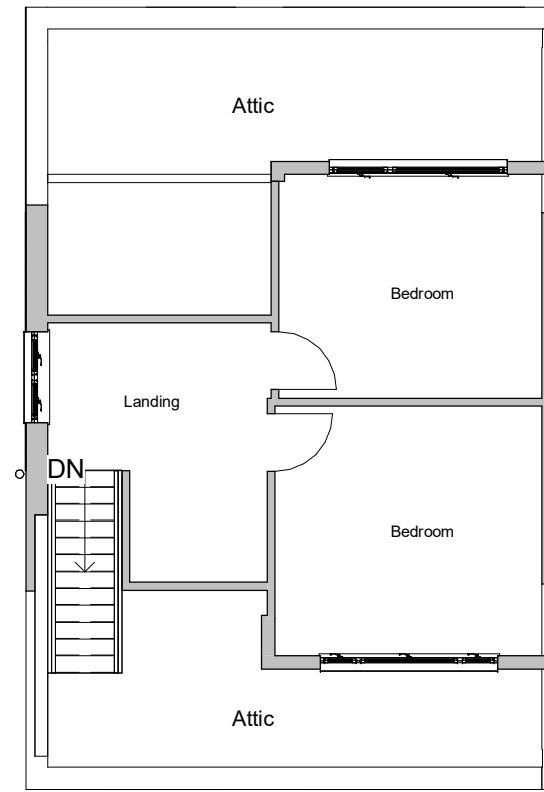

4 Existing First Floor
1 : 100

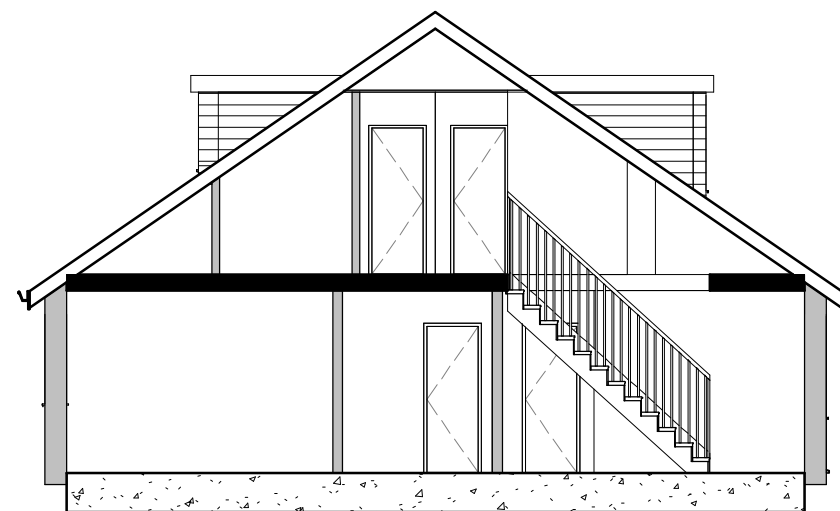

3 Existing Section
1 : 100

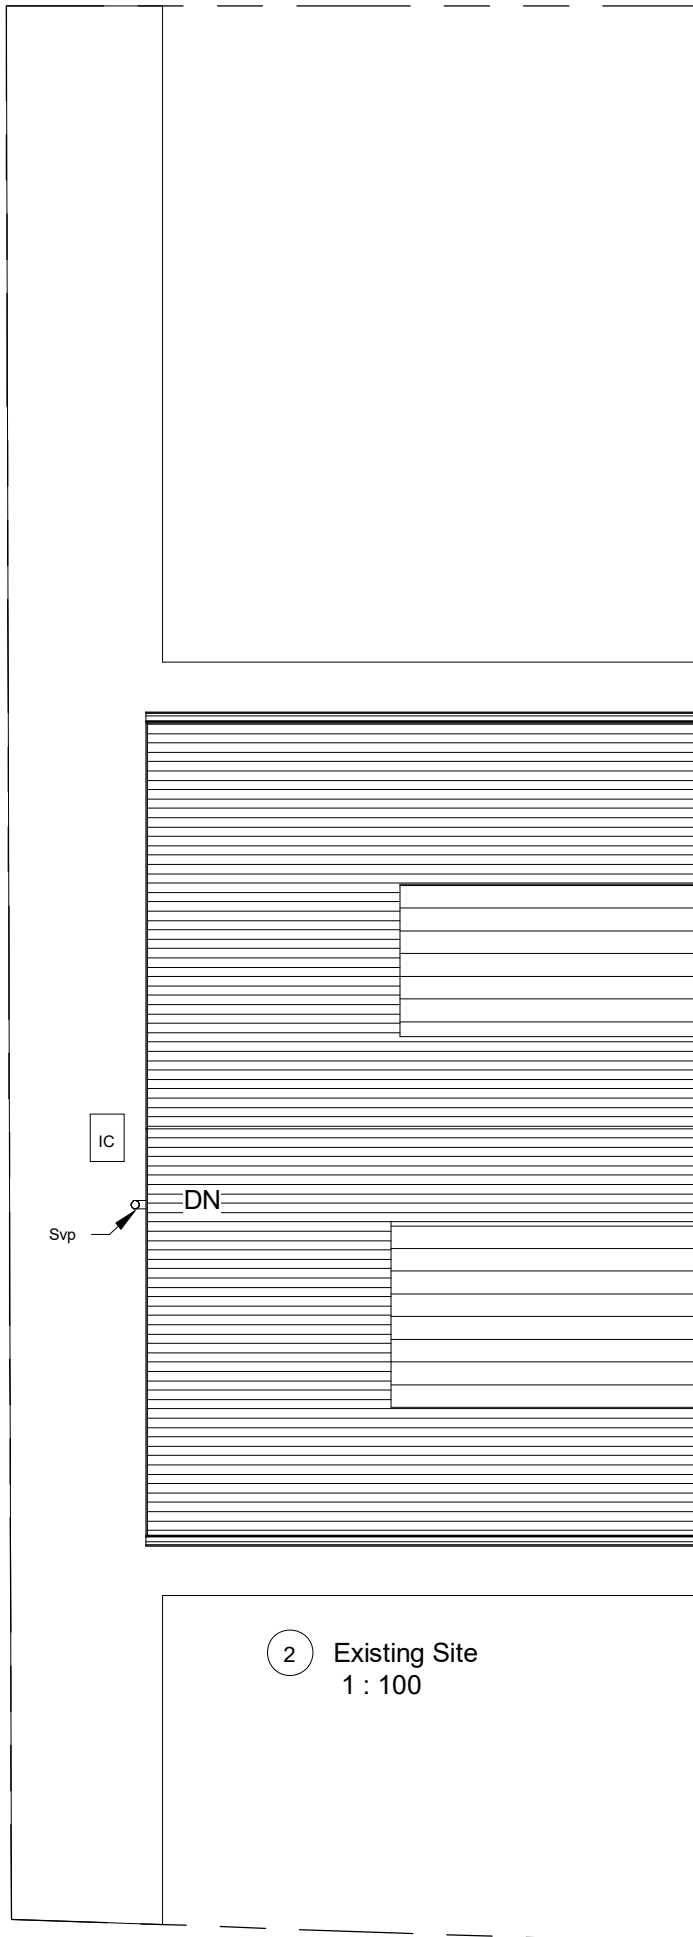

2 Existing Site
1 : 100

INDIGO DESIGN (Part of 3dcadwales Ltd) 5 Ashlea Drive,
Merthyr Tydfil, CF47 0NY Tele 01685 385746 Mob -
07940913216 Email: philip@3dcadwales.co.uk

This Drawing is Copyright,
Dimensions to be checked
on site and not scaled from
this drawing



PURPOSE OF ISSUE DRWAING NUMBER

Planning Approval EC-01


PROJECT
Single storey extension to side

SHEET
Existing Plans

Address 9 Exeter Close, Heolgerrig, Merthyr
Tydfil. CF48 1SR

Checked by JH Drawn by PH Scale (@ A3)
1 : 100

Rev No	Description	Date
A	Issue	17/02/2022

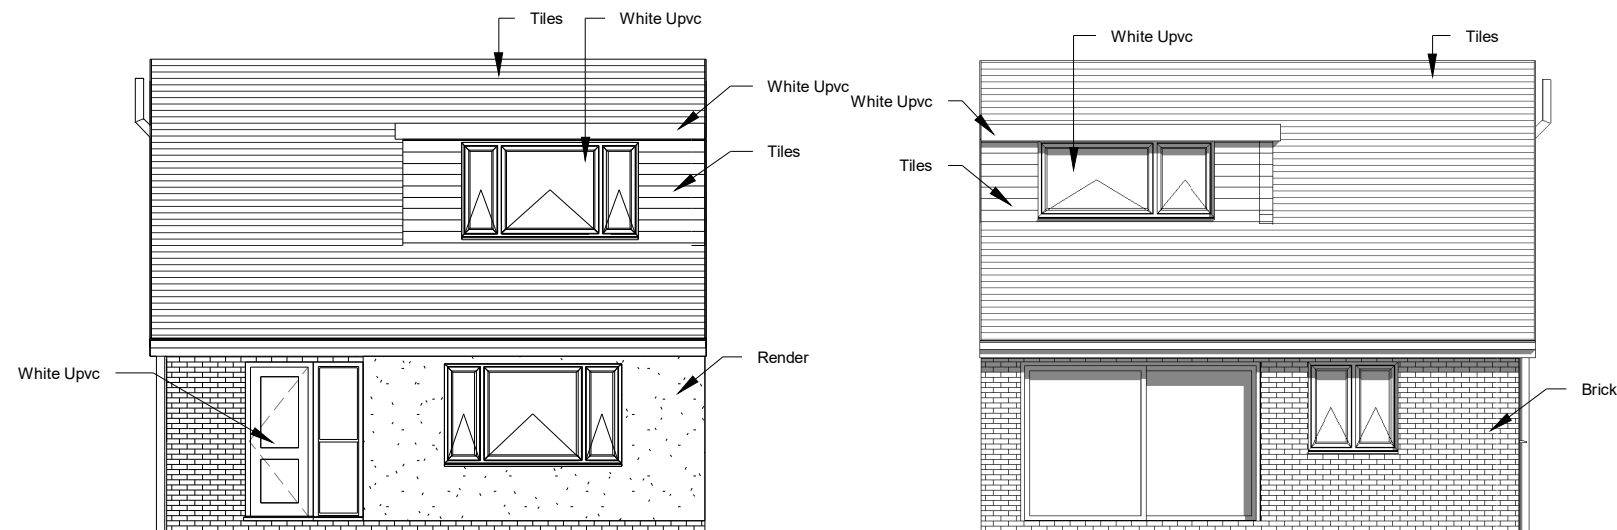

1 Existing Front Elevation
1 : 100


2 Existing Rear Elevation
1 : 100



3 Existing Side 1 Elevation
1 : 100



5 Existing Illustration A

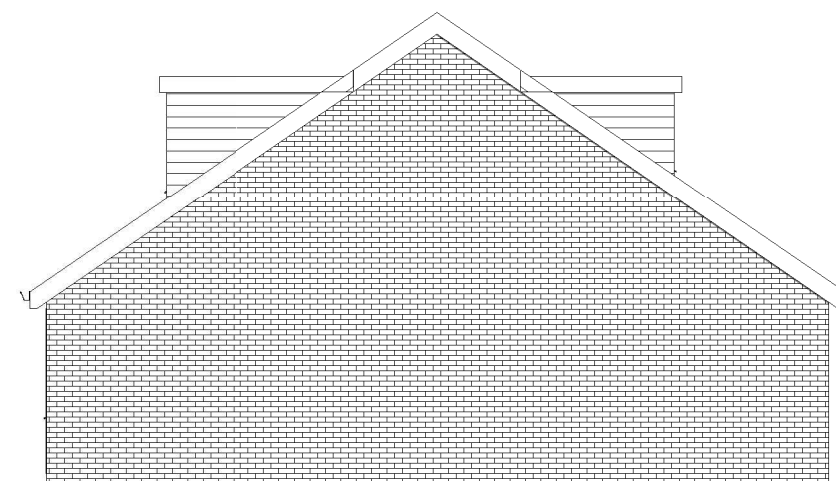

4 Existing Side 2 Elevation
1 : 100

INDIGO DESIGN (Part of 3dcadwales Ltd) 5 Ashlea Drive,
Merthyr Tydfil, CF47 0NY Tele 01685 385746 Mob -
07940913216 Email: philip@3dcadwales.co.uk

This Drawing is Copyright,
Dimensions to be checked
on site and not scaled from
this drawing



PURPOSE OF ISSUE	DRWAING NUMBER
Planning Approval	EC-02

PROJECT	Single storey extension to side
---------	---------------------------------

SHEET	Existing Elevations
-------	---------------------

Address	9 Exeter Close, Heolgerrig, Merthyr Tydfil. CF48 1SR
---------	--

Checked by	Drawn by	Scale (@ A3)
JH	PH	1 : 100

Rev No	Description	Date
A	Issue	17/02/2022