



| Revision |             |      |      |  |
|----------|-------------|------|------|--|
| No       | Description | Date | Chkd |  |
|          |             |      |      |  |

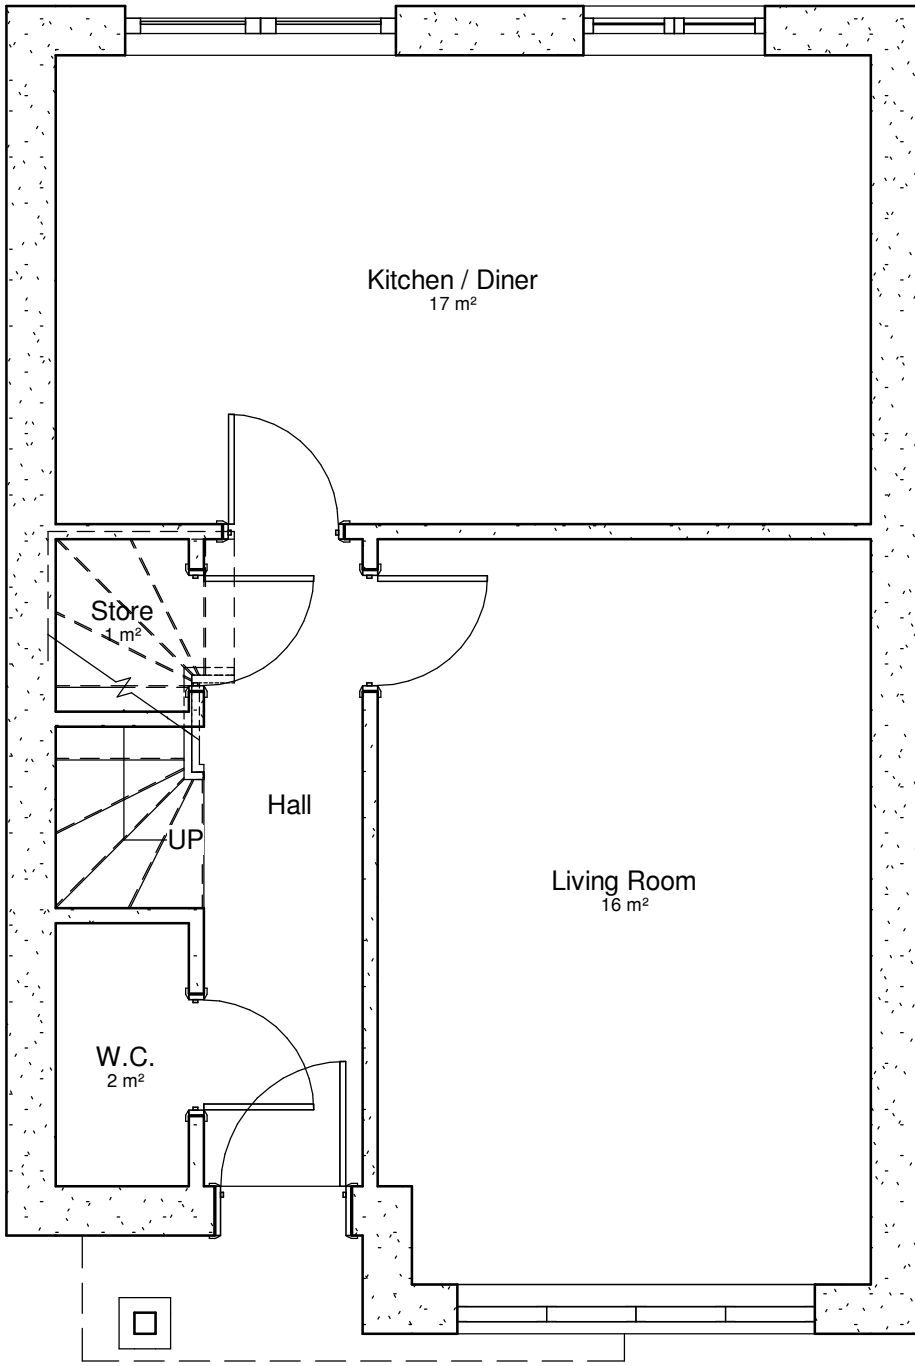


EXISTING GROUND FLOOR  
1 : 50

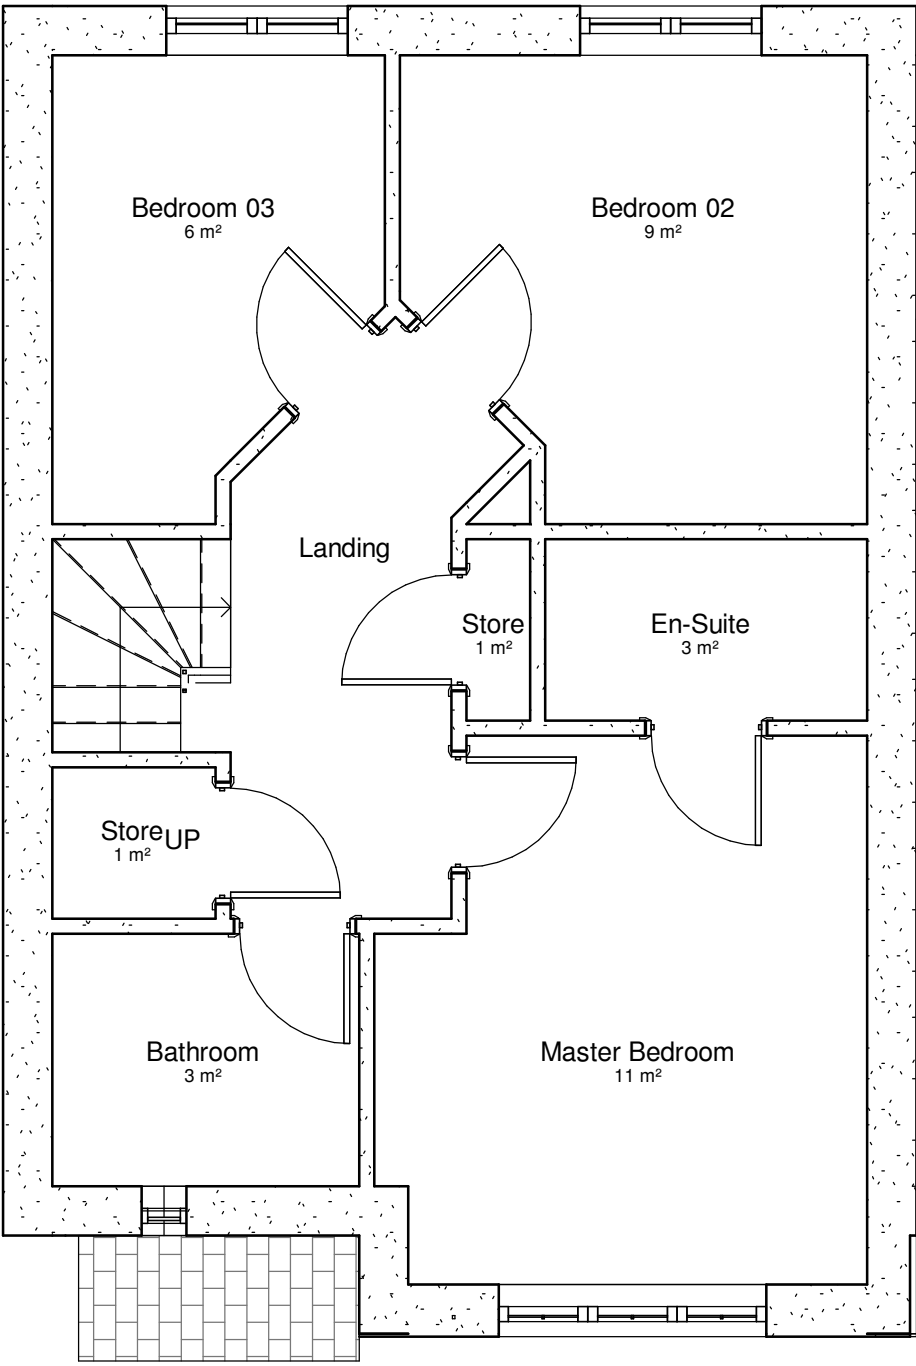


EXISTING FIRST FLOOR PLAN  
1 : 50




EXISTING SOUTH ELEVATION  
1 : 50

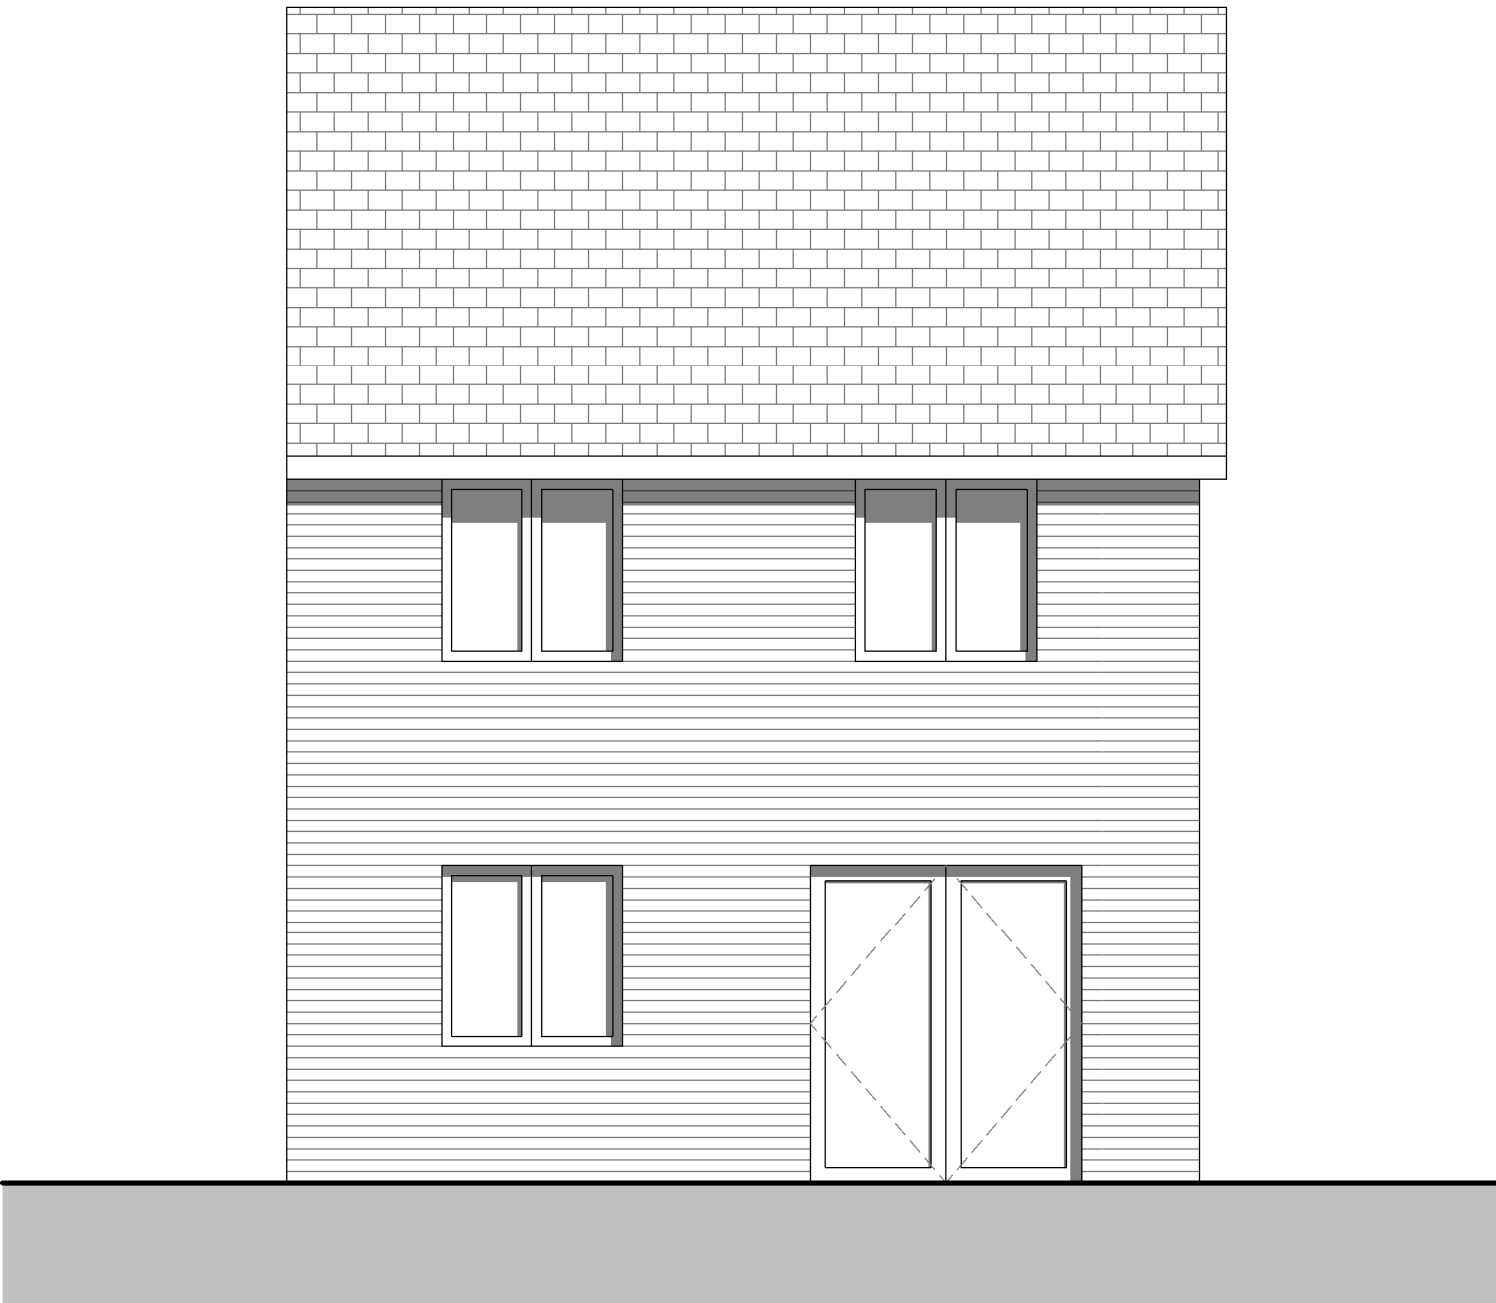

EXISTING NORTH ELEVATION  
1 : 50

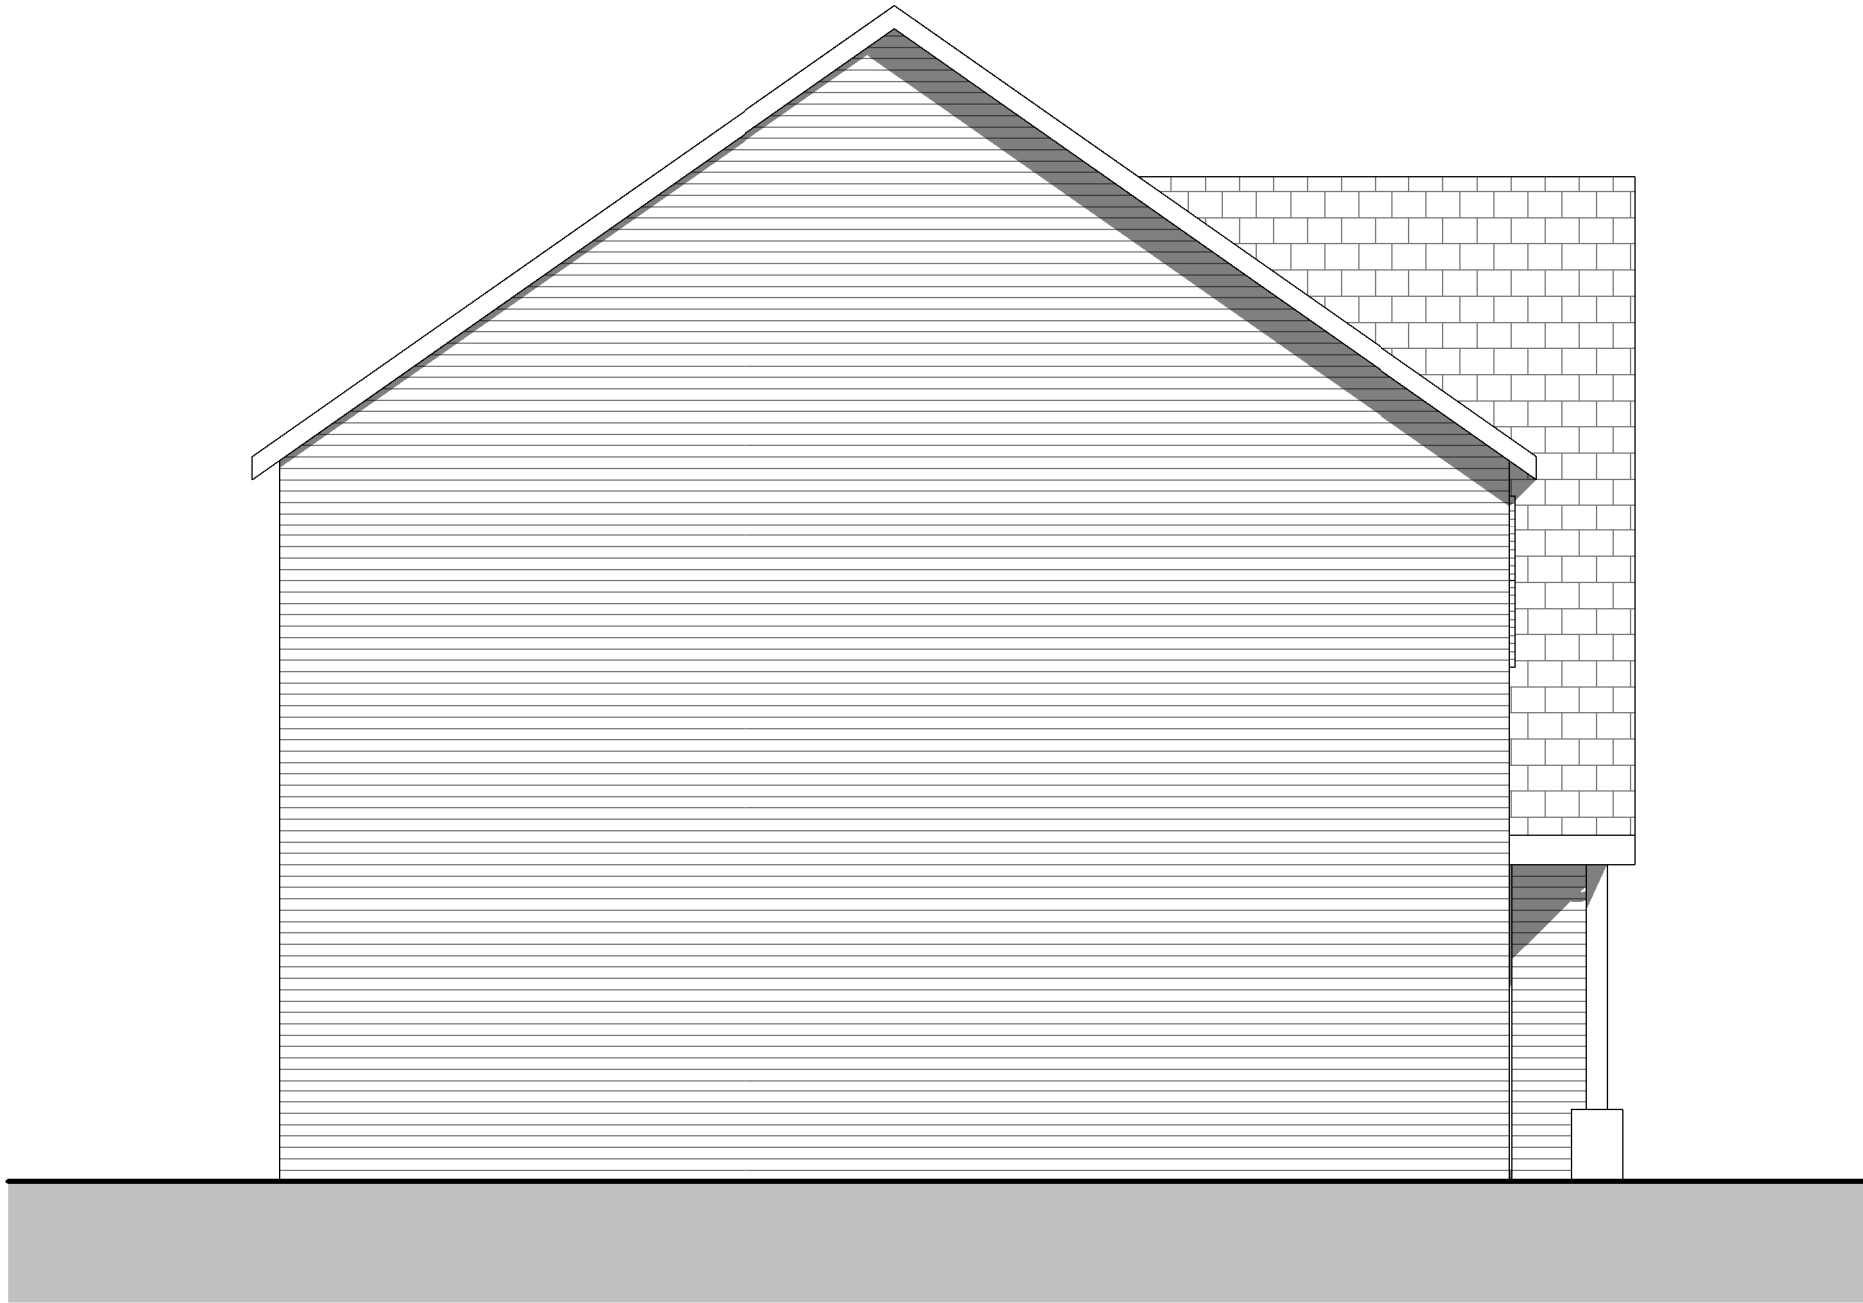

EXISTING WEST ELEVATION  
1 : 50

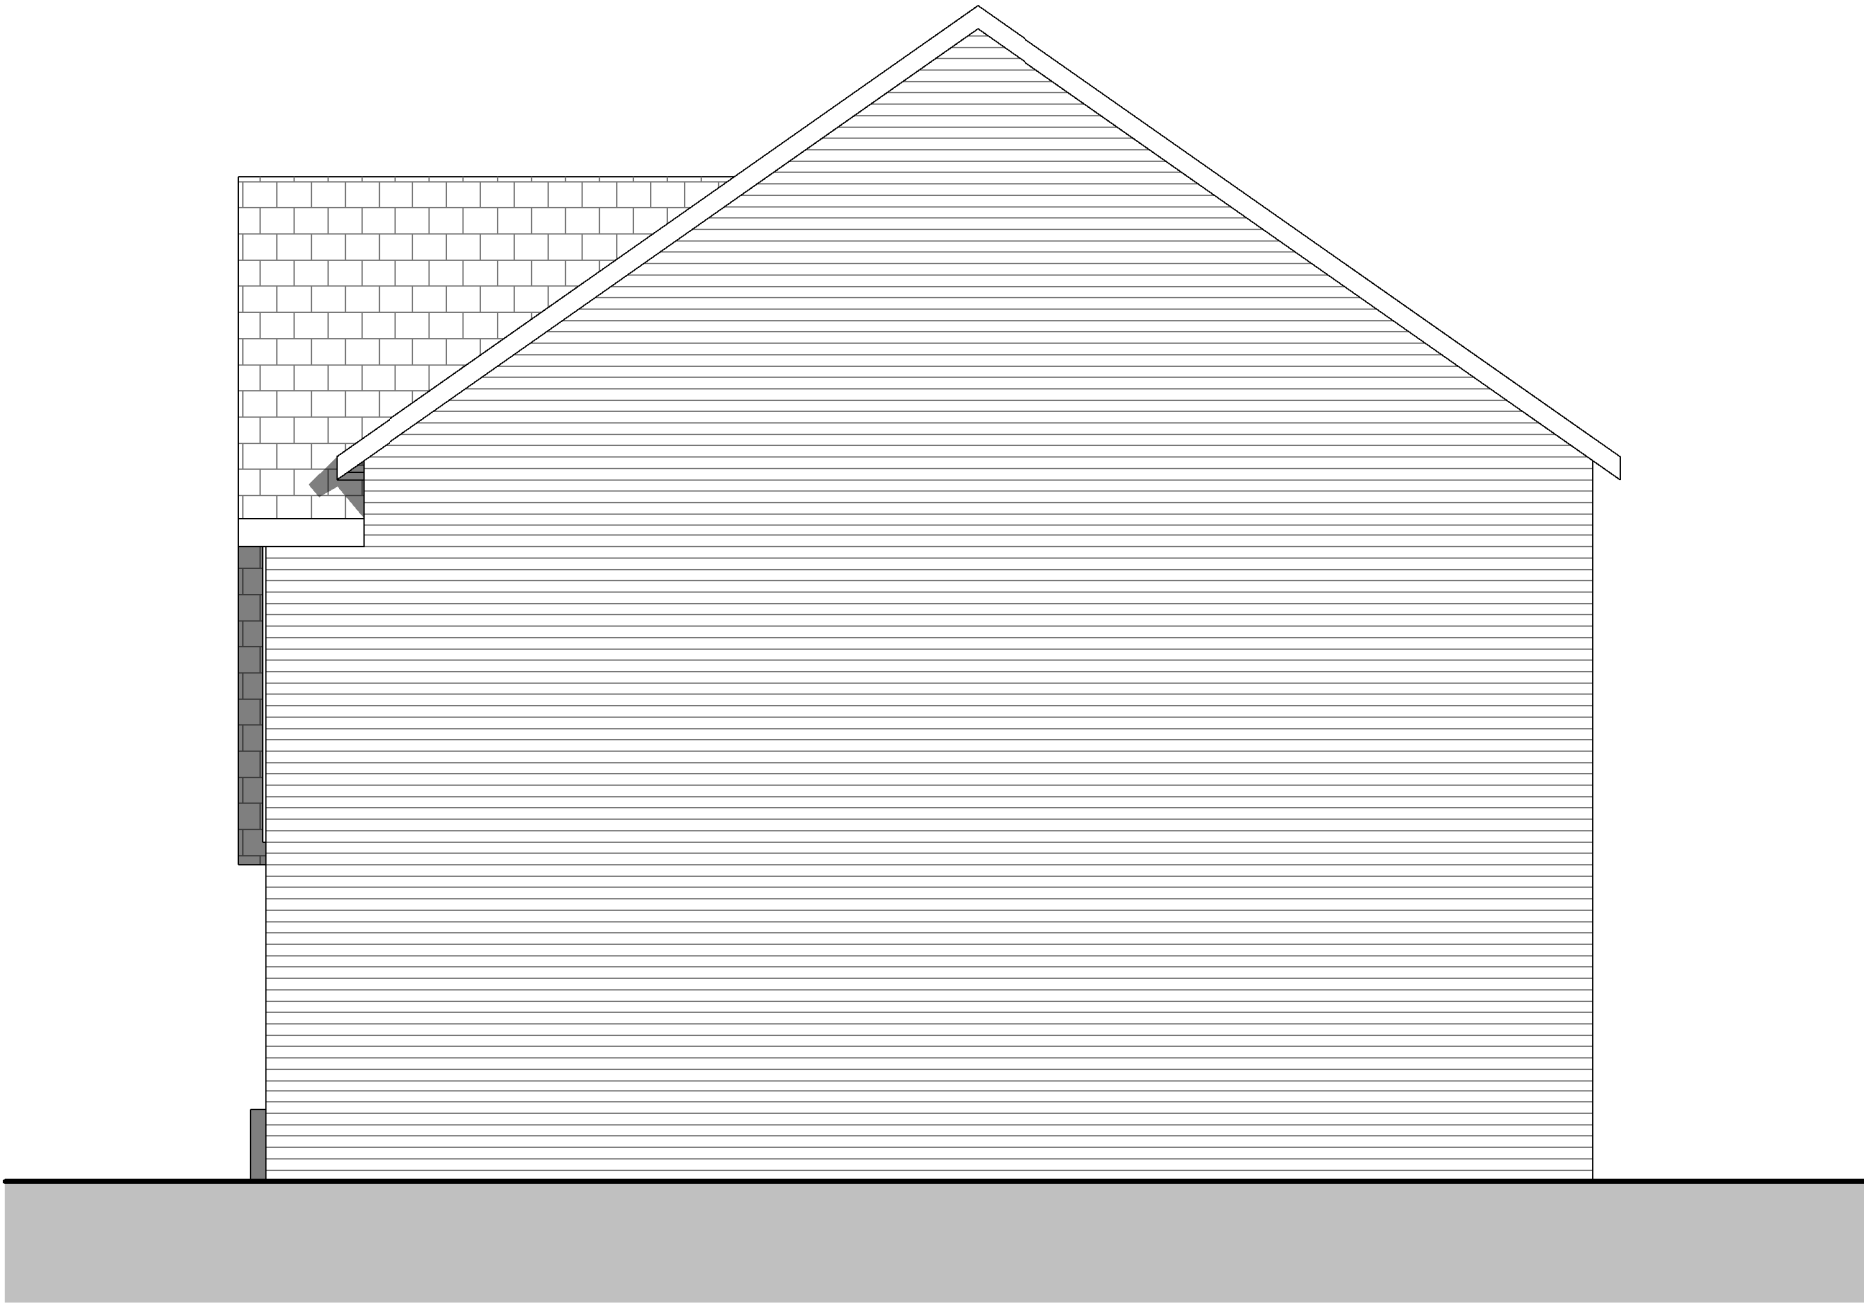

EXISTING EAST ELEVATION  
1 : 50

C.S.A

CLEAR - SPACE - ARCHITECTURE

Project

22, River Avenue,  
Trelewis, CF46 6EF

Draw Title

EXISTING PLANS & ELEVATIONS

Date

21.02.2022

Scale

1 : 50

Job No

220201

Draw No

A103

Revision

Checked By:

Drawn By:

TC

AW