
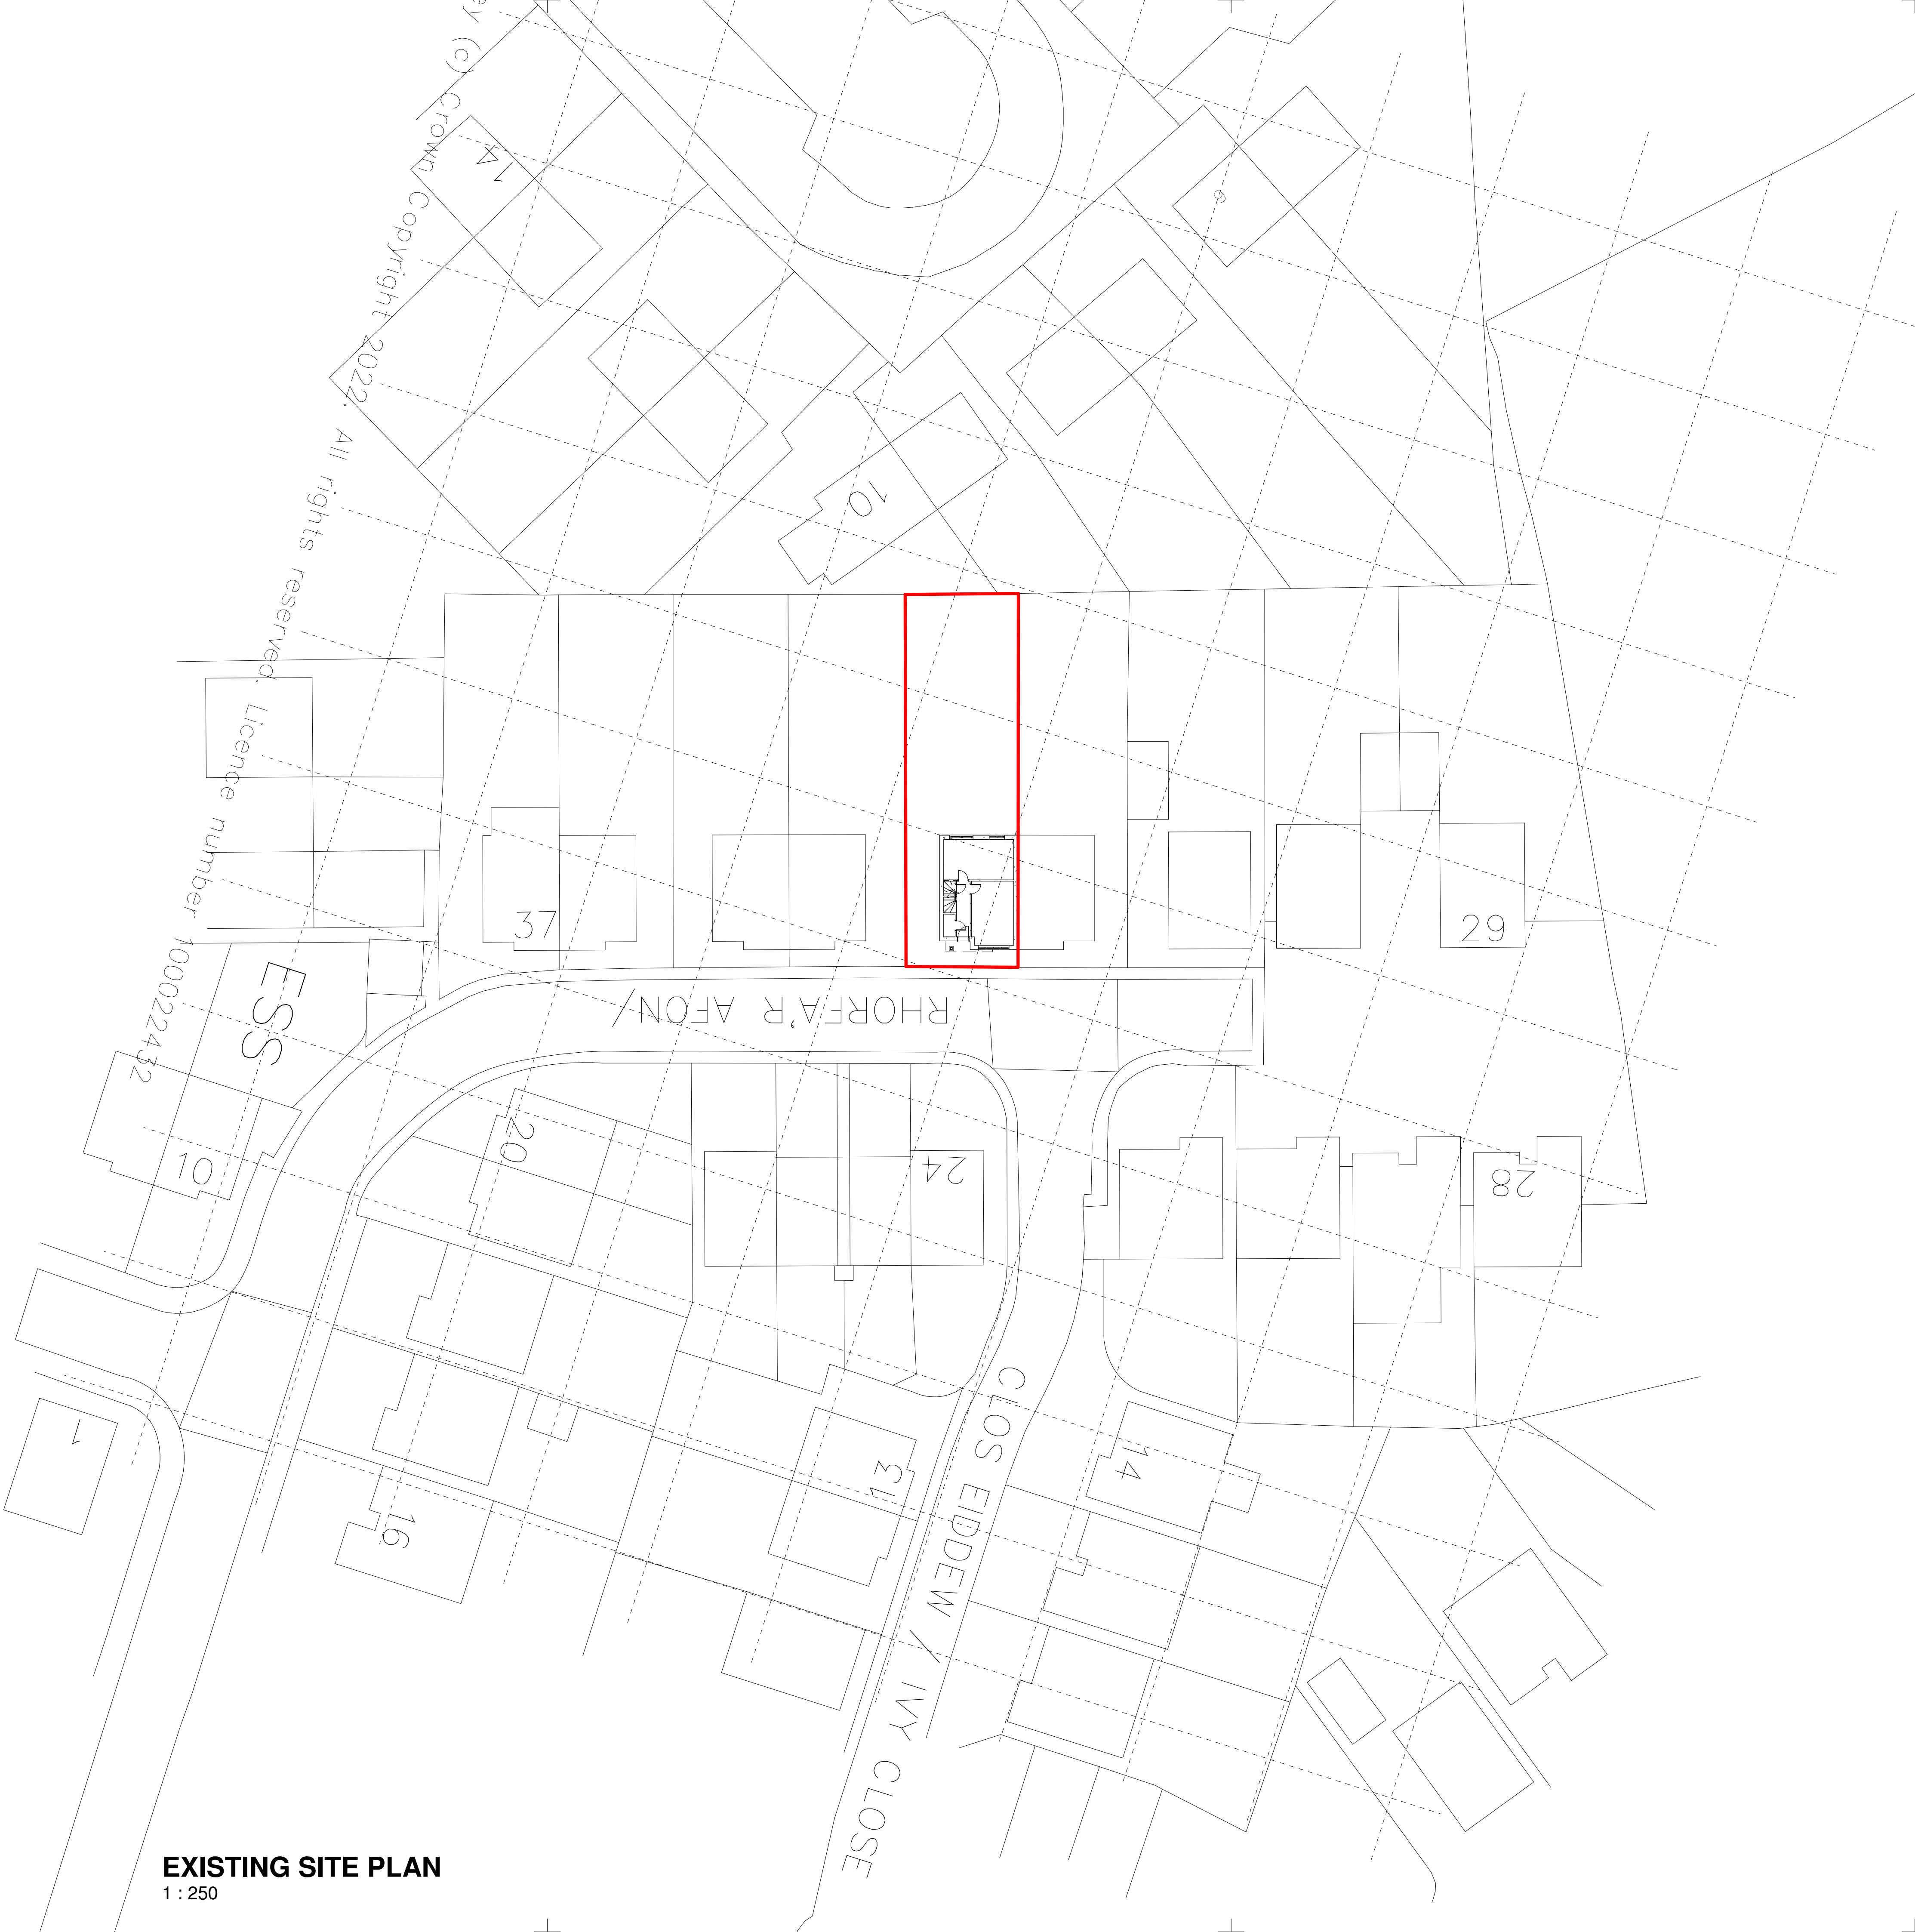


Revision			
No	Description	Date	Chkd

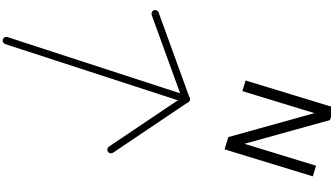

EXISTING SITE PLAN
1 : 250

C.S.A

CLEAR - SPACE - ARCHITECTURE

Project

22, River Avenue,
Trelewis, CF46 6EF

Draw Title

EXISTING SITE PLAN

Date

21.02.2022

Job No

220201

Drawn By:

TC

Checked By:

AW

Scale

1 : 250

Draw No

A102

Revision