




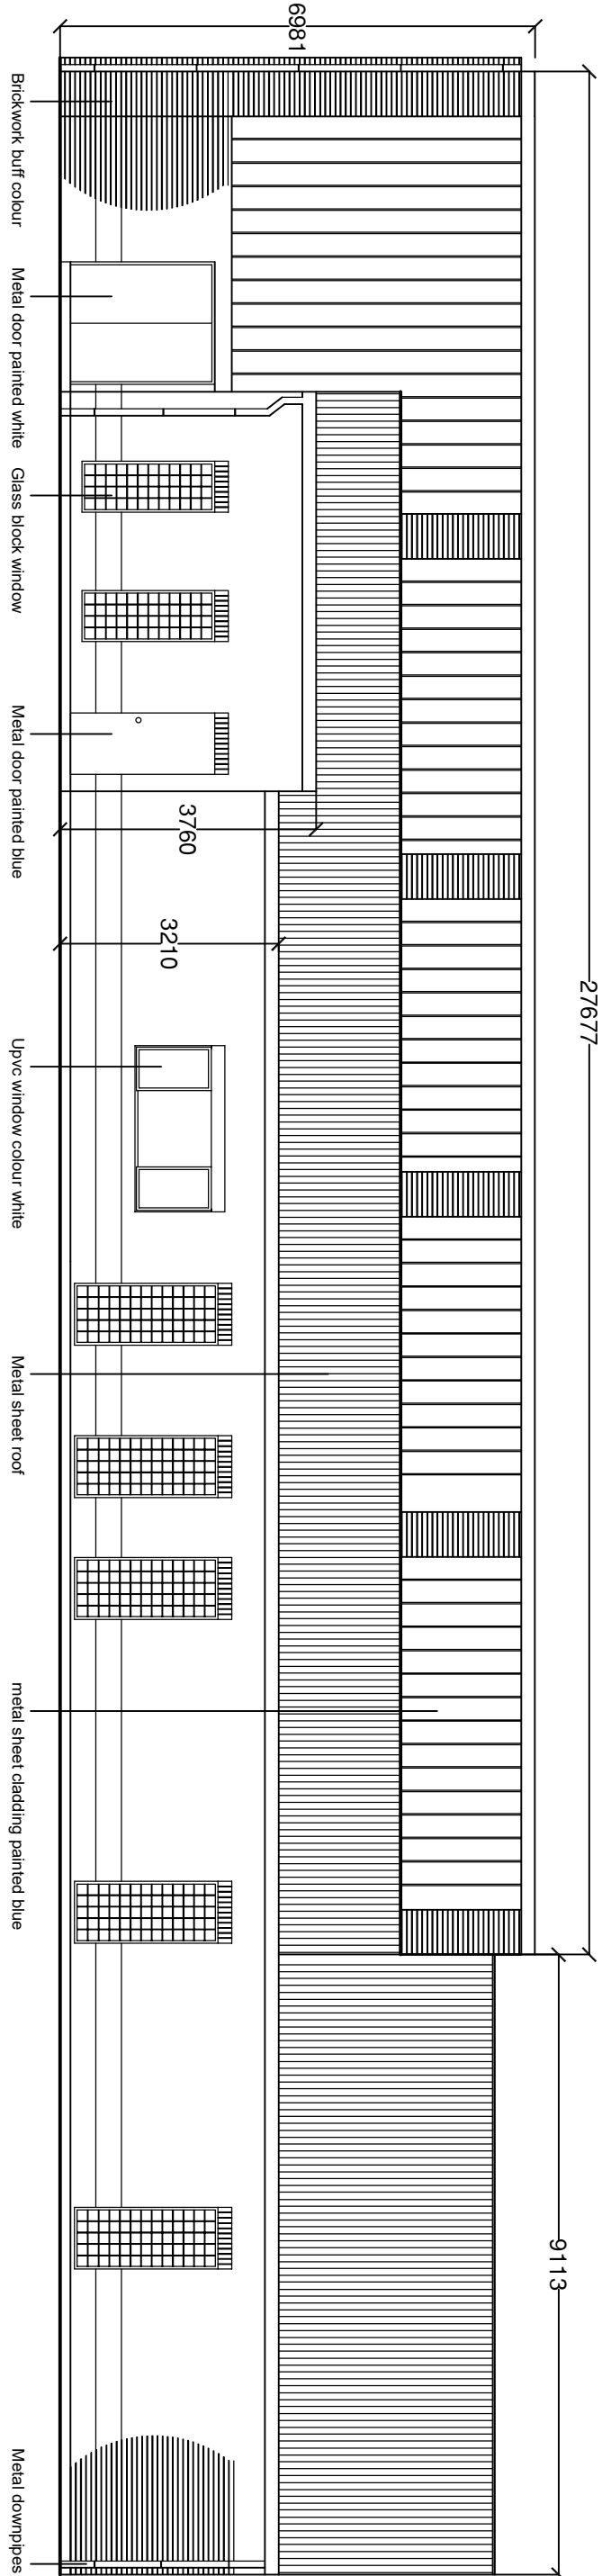


South - West Elevation

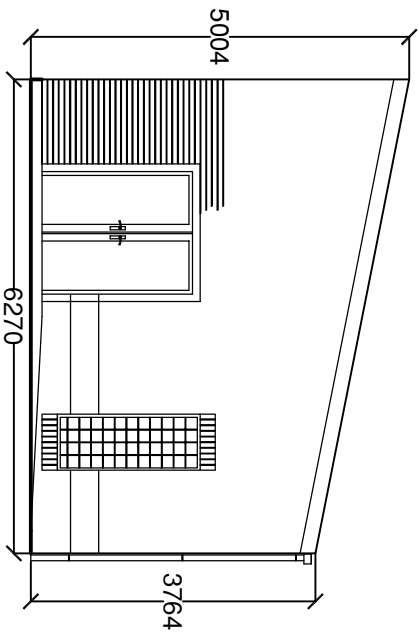


North - West Elevation A

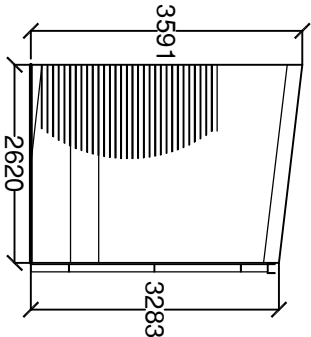

North - West Elevation B

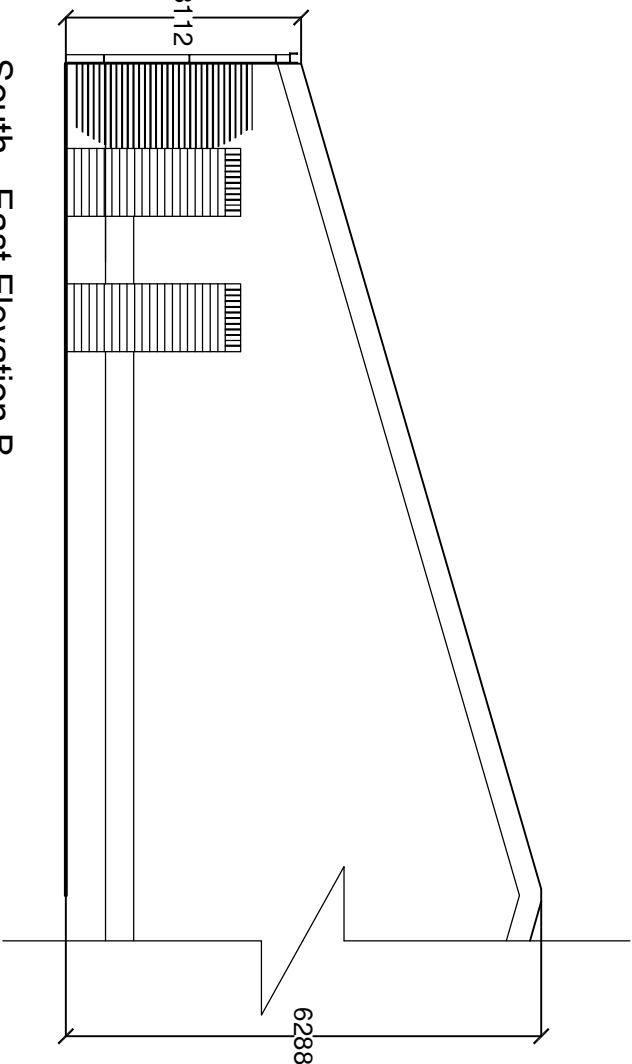

South - East Elevation B

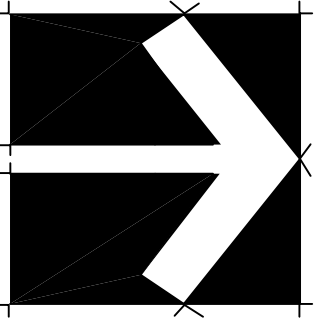Job. Ref.	Dwg. No.	Rev.	Job	Title	Rev
			New Canopy Troedryhiw Early Days School, The Willows, Bridge Street, Troedryhiw. CF48 4DX	Existing Elevations	Scale 1/100 @ A3 Date Nov 2020 Drawn Checked Job. Ref. 2020-009A Dwg. No. 01(P) Rev.
FIGURED DIMENSIONS MUST BE TAKEN NOT SCALED MEASUREMENTS. ANY DISCREPANCIES IN THIS DRAWING MUST BE REPORTED IMMEDIATELY TO THE ARCHITECT. CONTRACTORS MUST CHECK ALL DIMENSIONS ON SITE.			 NORTH		