


South - West Elevation (side elevation

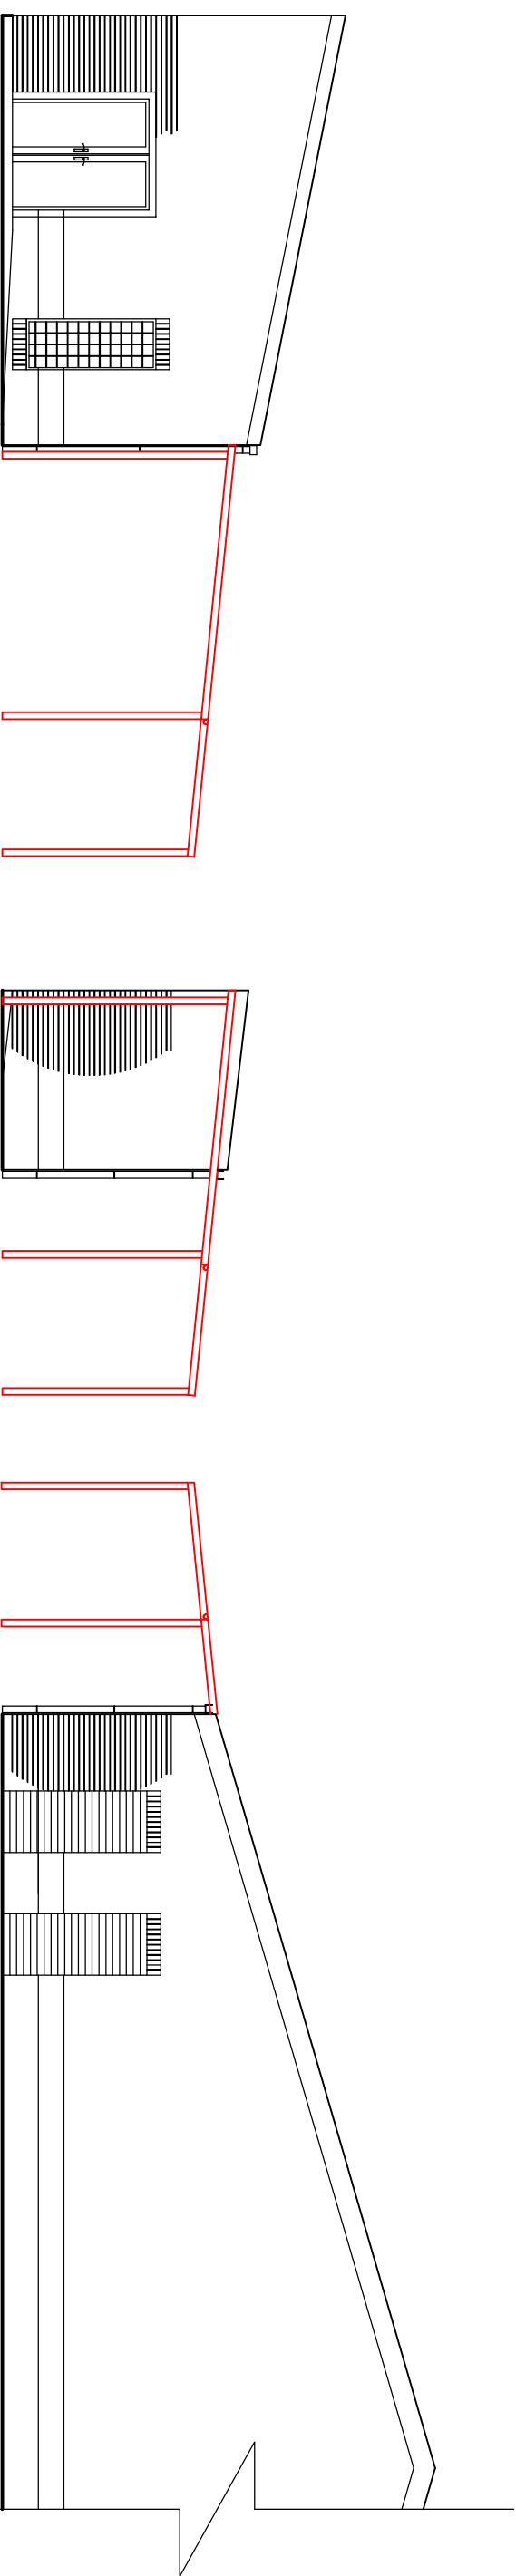

North - West Elevation A
(rear elevation)

North - West Elevation B
(rear elevation)

South - East Elevation (front elevation)

Job Ref. Dwg No. Rev.			Job New Canopy Troedyrhiw Early Days School, The Willows, Bridge Street, Troedyrhiw, CF48 4DX		Title Proposed Elevations. Proposed canopy shown in red	Rev Scale 1/100 @ A3 Date Nov 2020 Drawn Checked Job Ref. 2020-009 A Dwg No. 03(P) Rev.			FIGURED DIMENSIONS MUST BE TAKEN NOT SCALED MEASUREMENTS. ANY DISCREPANCIES IN THIS DRAWING MUST BE REPORTED IMMEDIATELY TO THE ARCHITECT. CONTRACTORS MUST CHECK ALL DIMENSIONS ON SITE.		NORTH
--	--	--	--	--	--	--	--	--	--	--	---