





NOTE:- NON HABITAT WINDOWS
TO NORTH ELEVATION OF
UNIT 6.

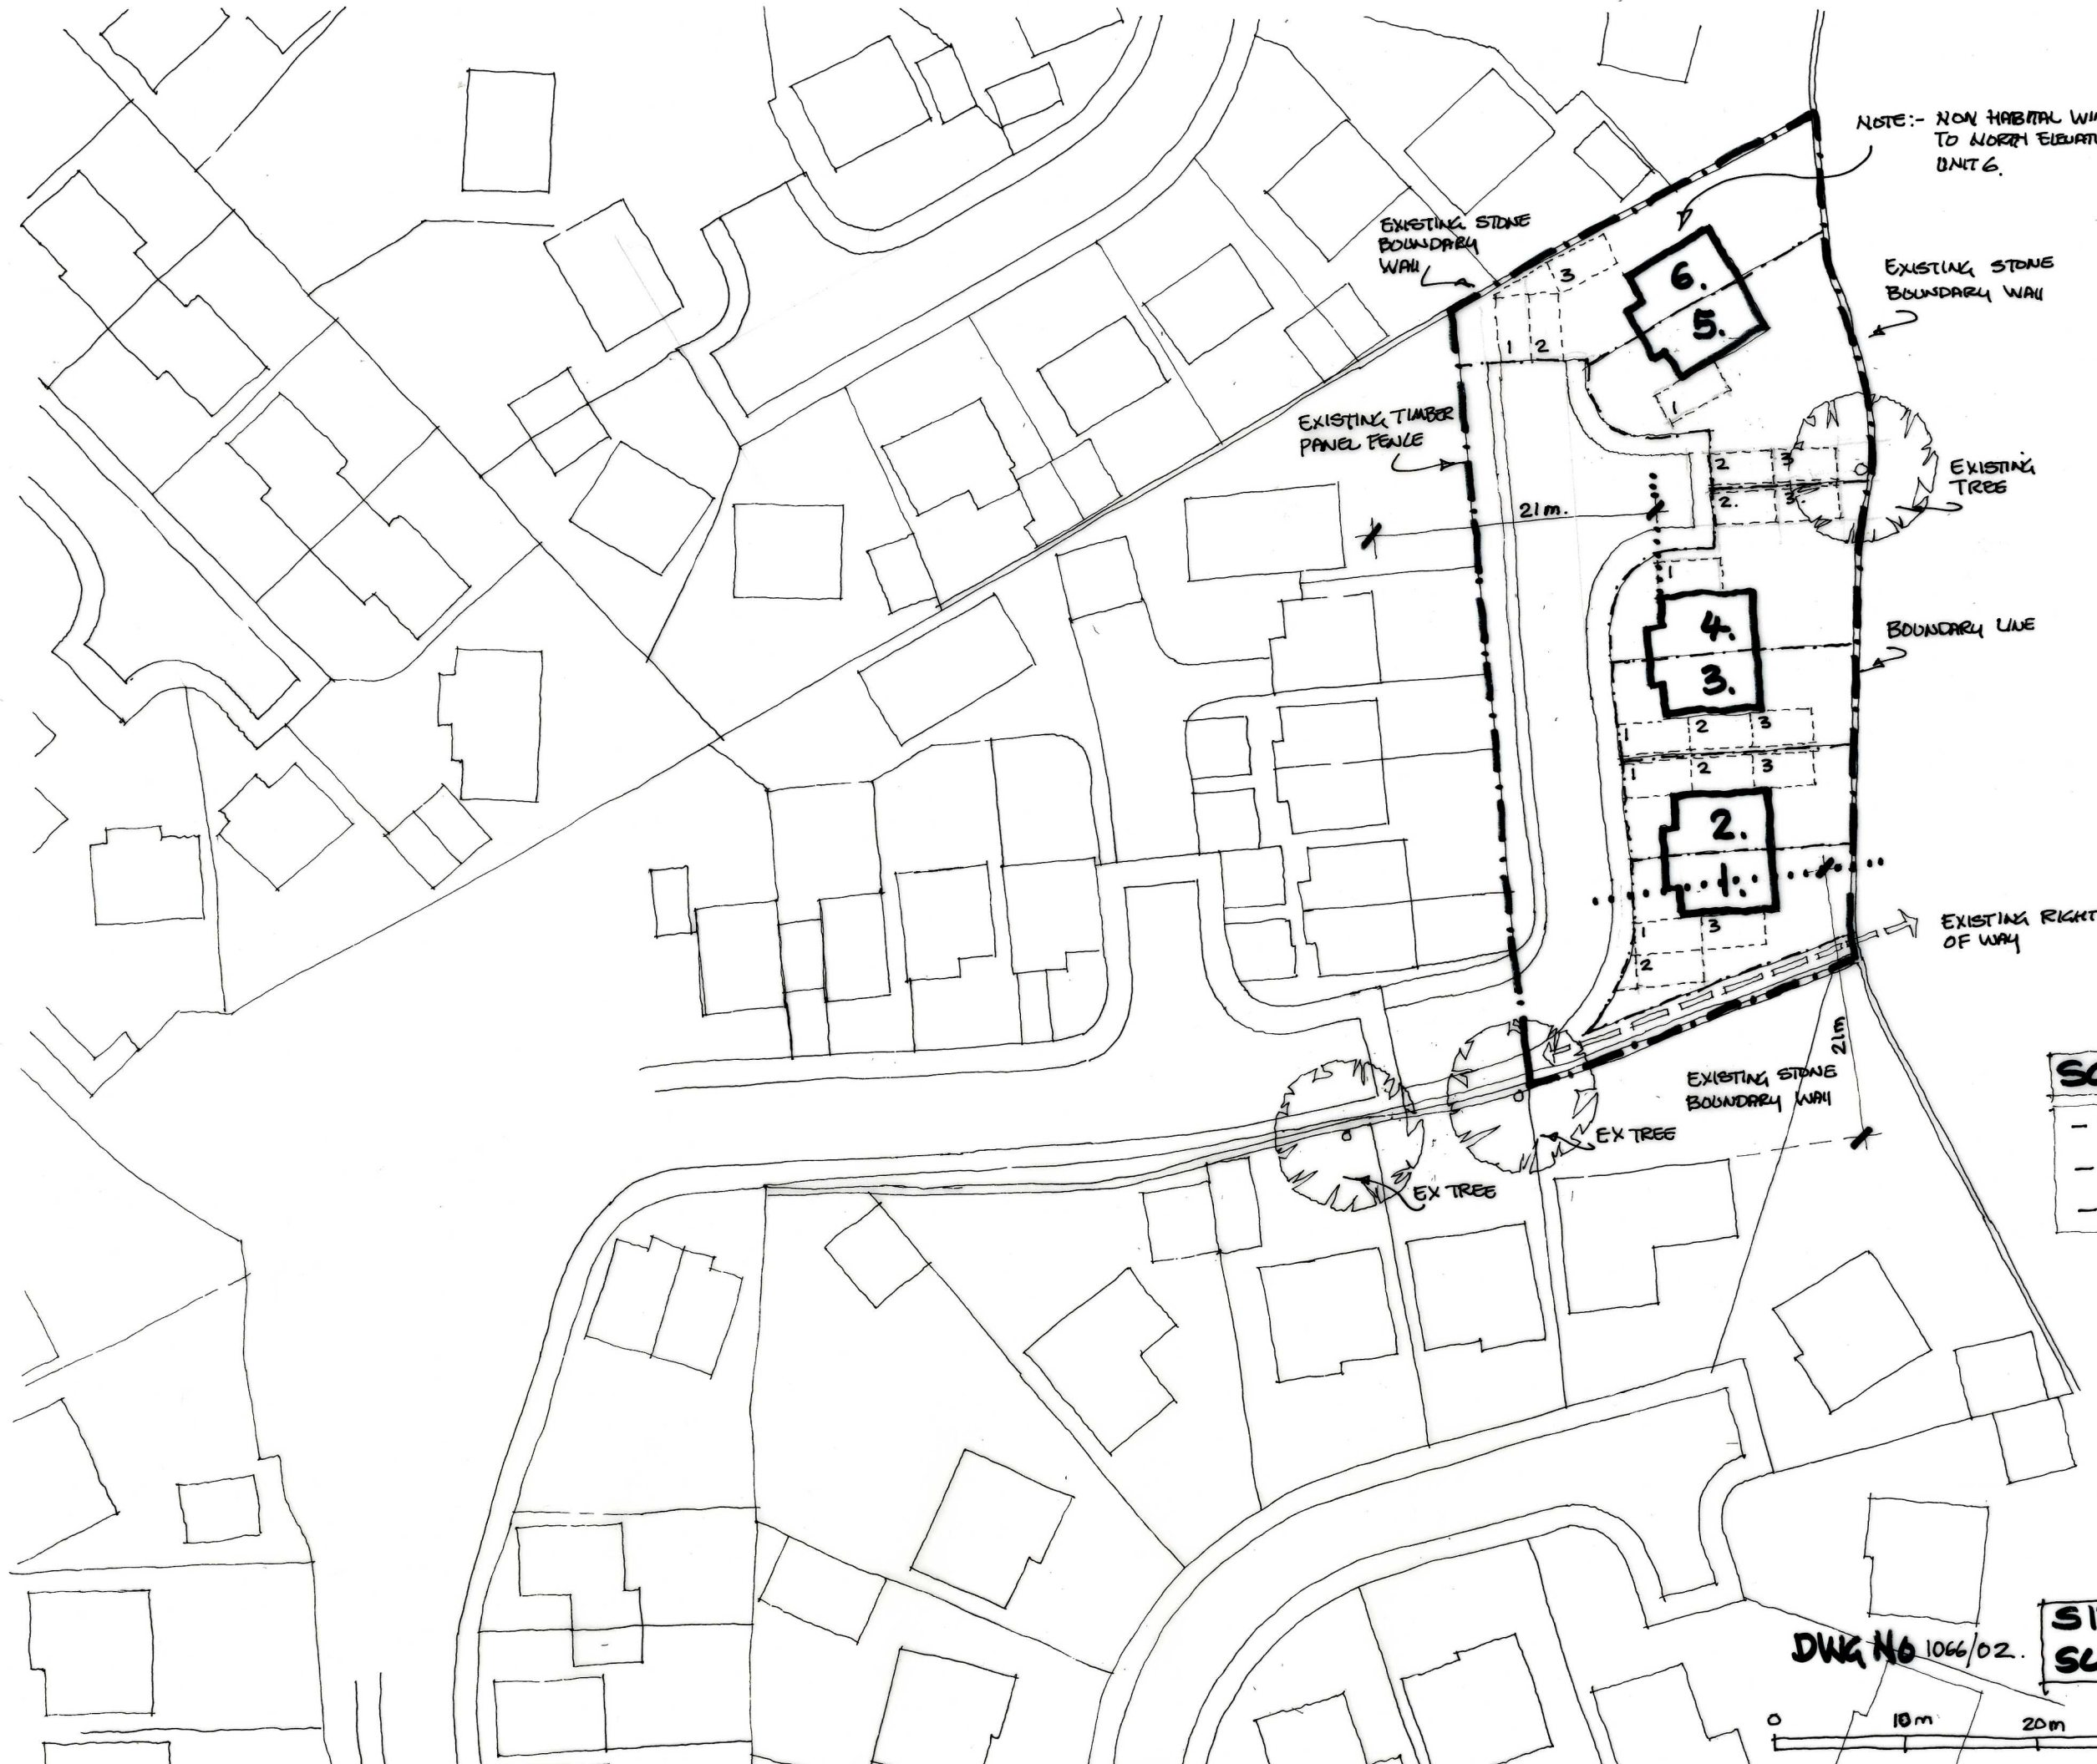

SCALE PARAMETERS.	
- DWELLING HEIGHT.	(6-9m)
- DWELLING WIDTH	(5-7m)
- DWELLING DEPTH.	(8-9m)

SITE LAYOUT PLAN.
SCALE 1:500. AT A3.

DWG No 1066/02.

 

PROPOSED SITE AT TY LIWUD FARM PARC. QUAKERS YARD. TREHARRIS.

DESIGNCELL ARCHITECTURE. M.K.STRATFORD 01874 610873.