



elevation to park terrace as existing (north)



side elevation as existing (west)

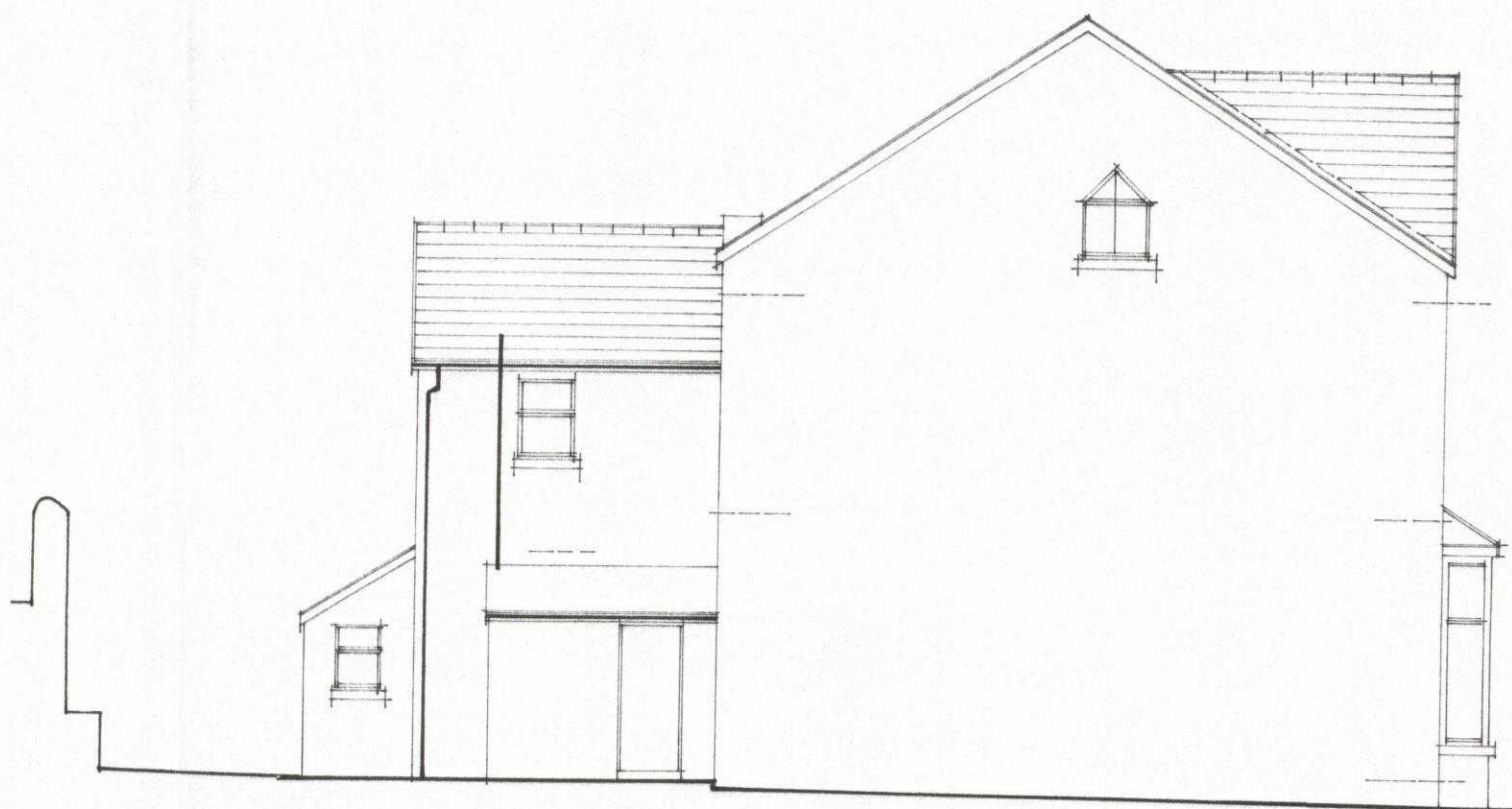


first floor plan as existing

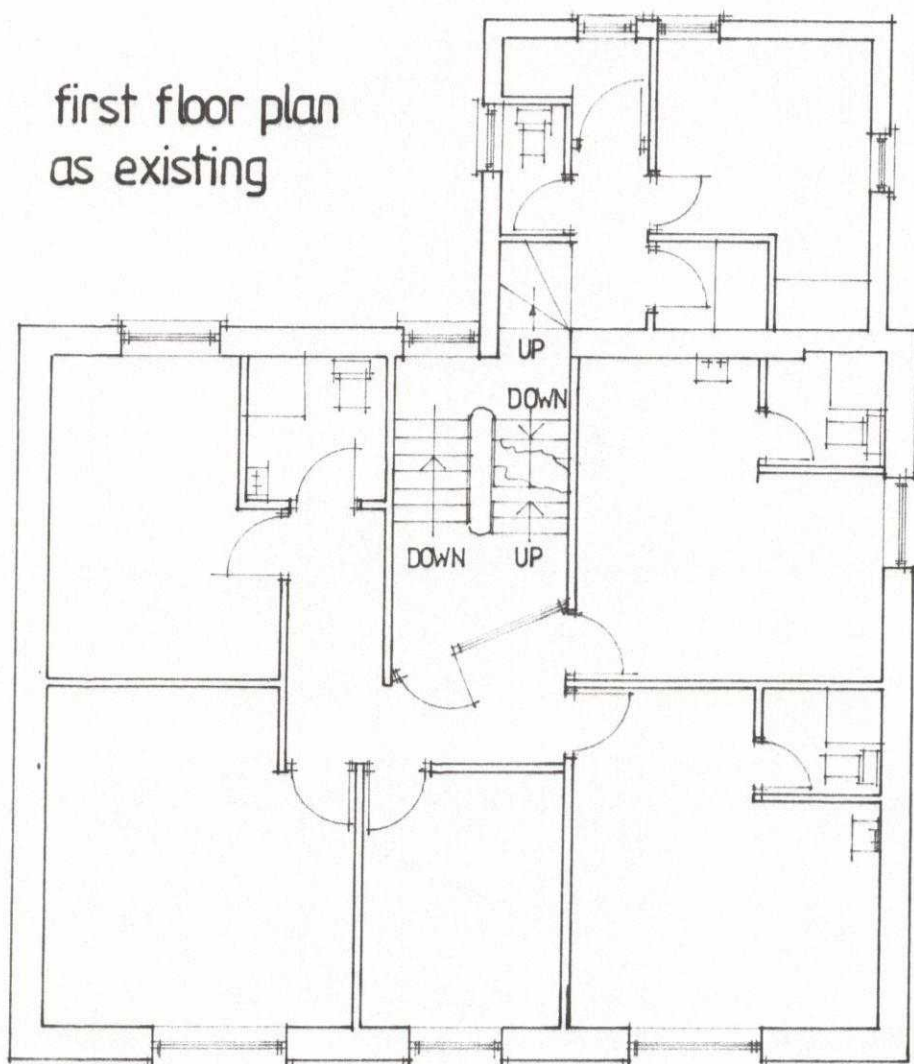


elevation to park terrace as proposed (north)





side elevation as proposed (west)

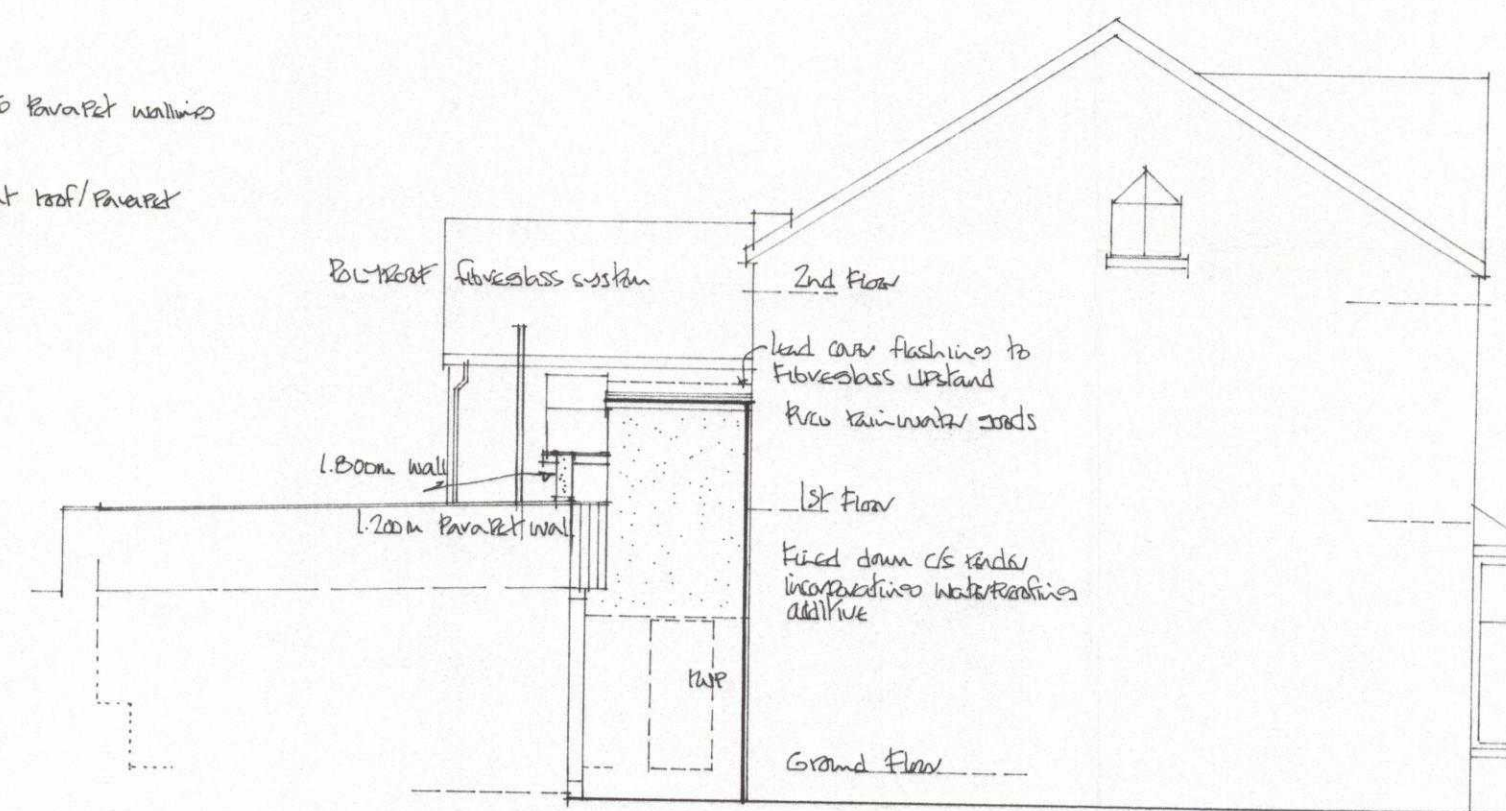

ground floor plan as existing

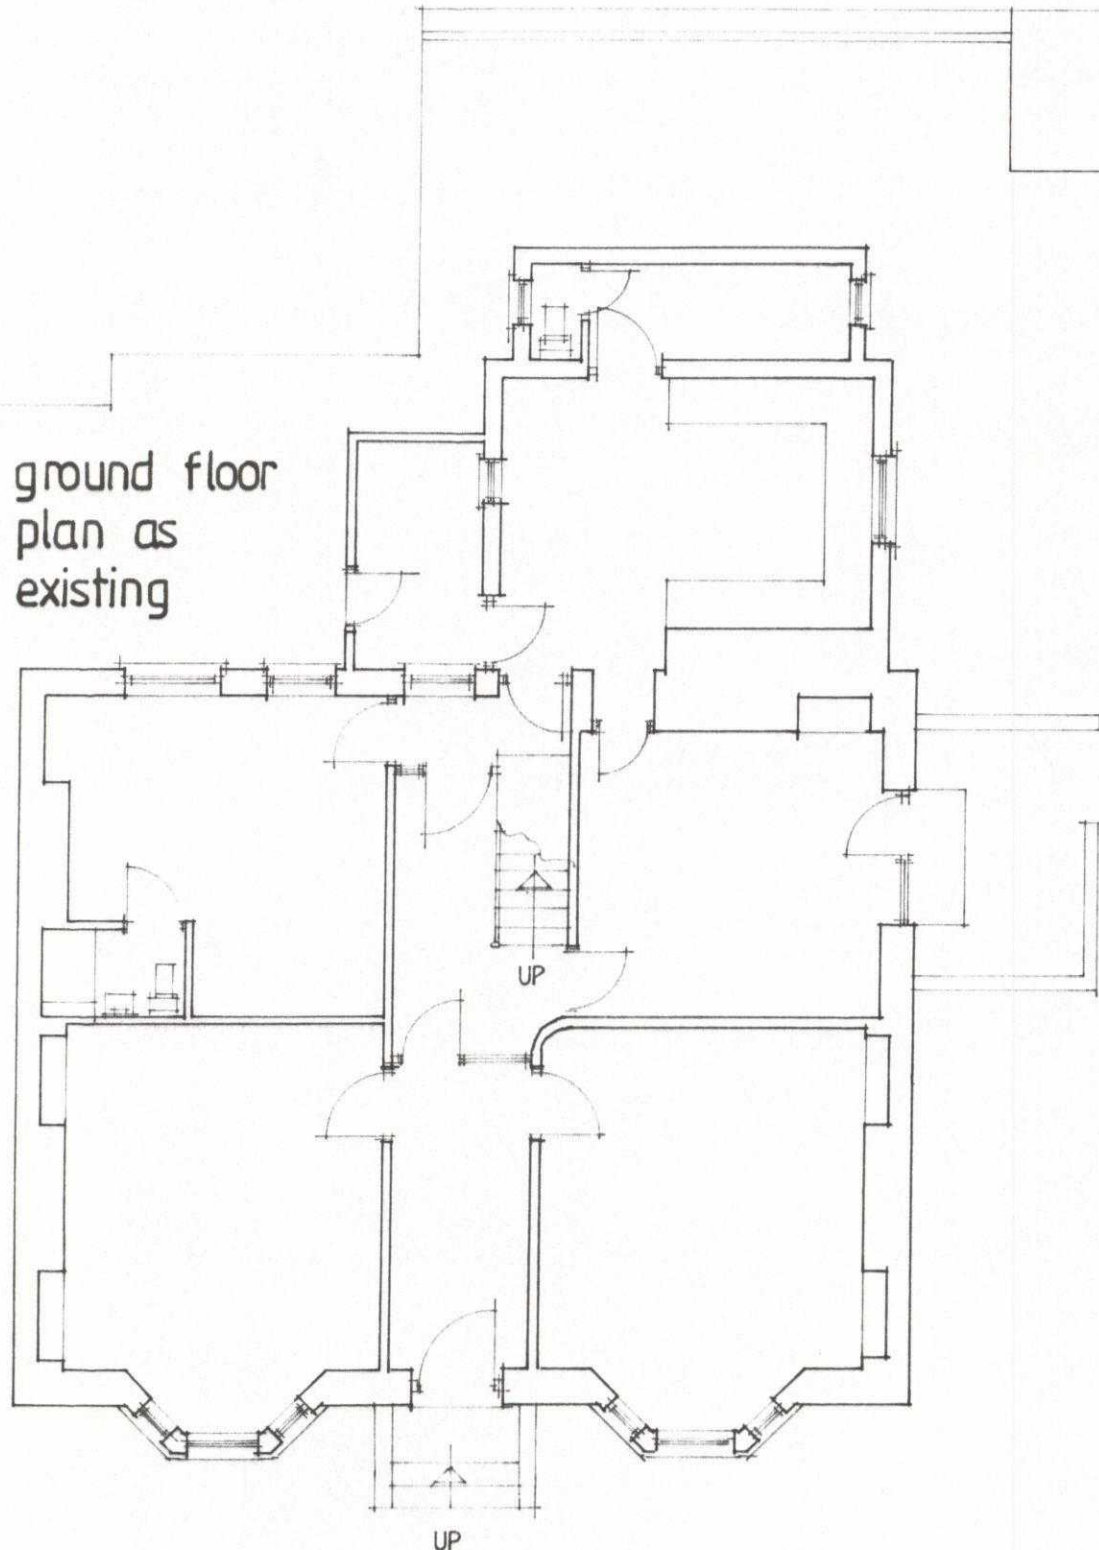


south facing elevation as proposed

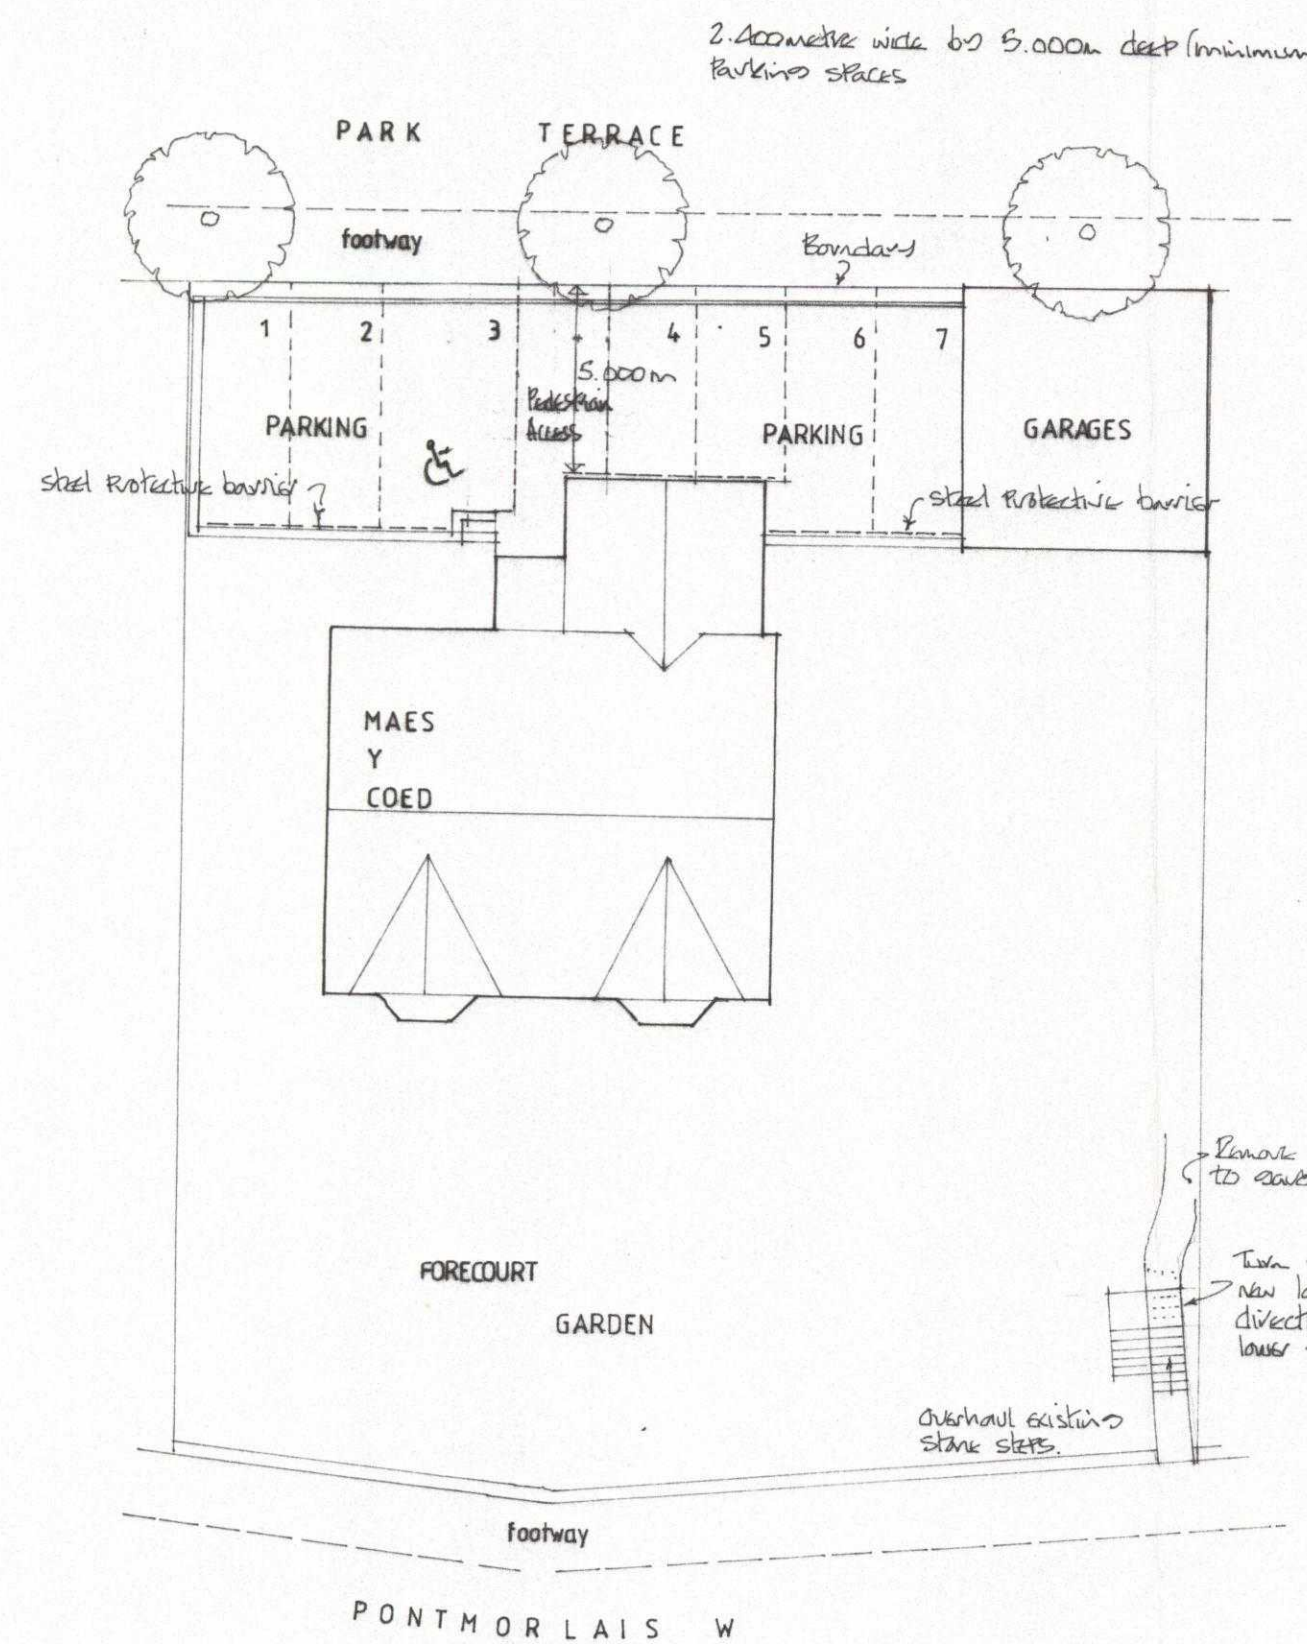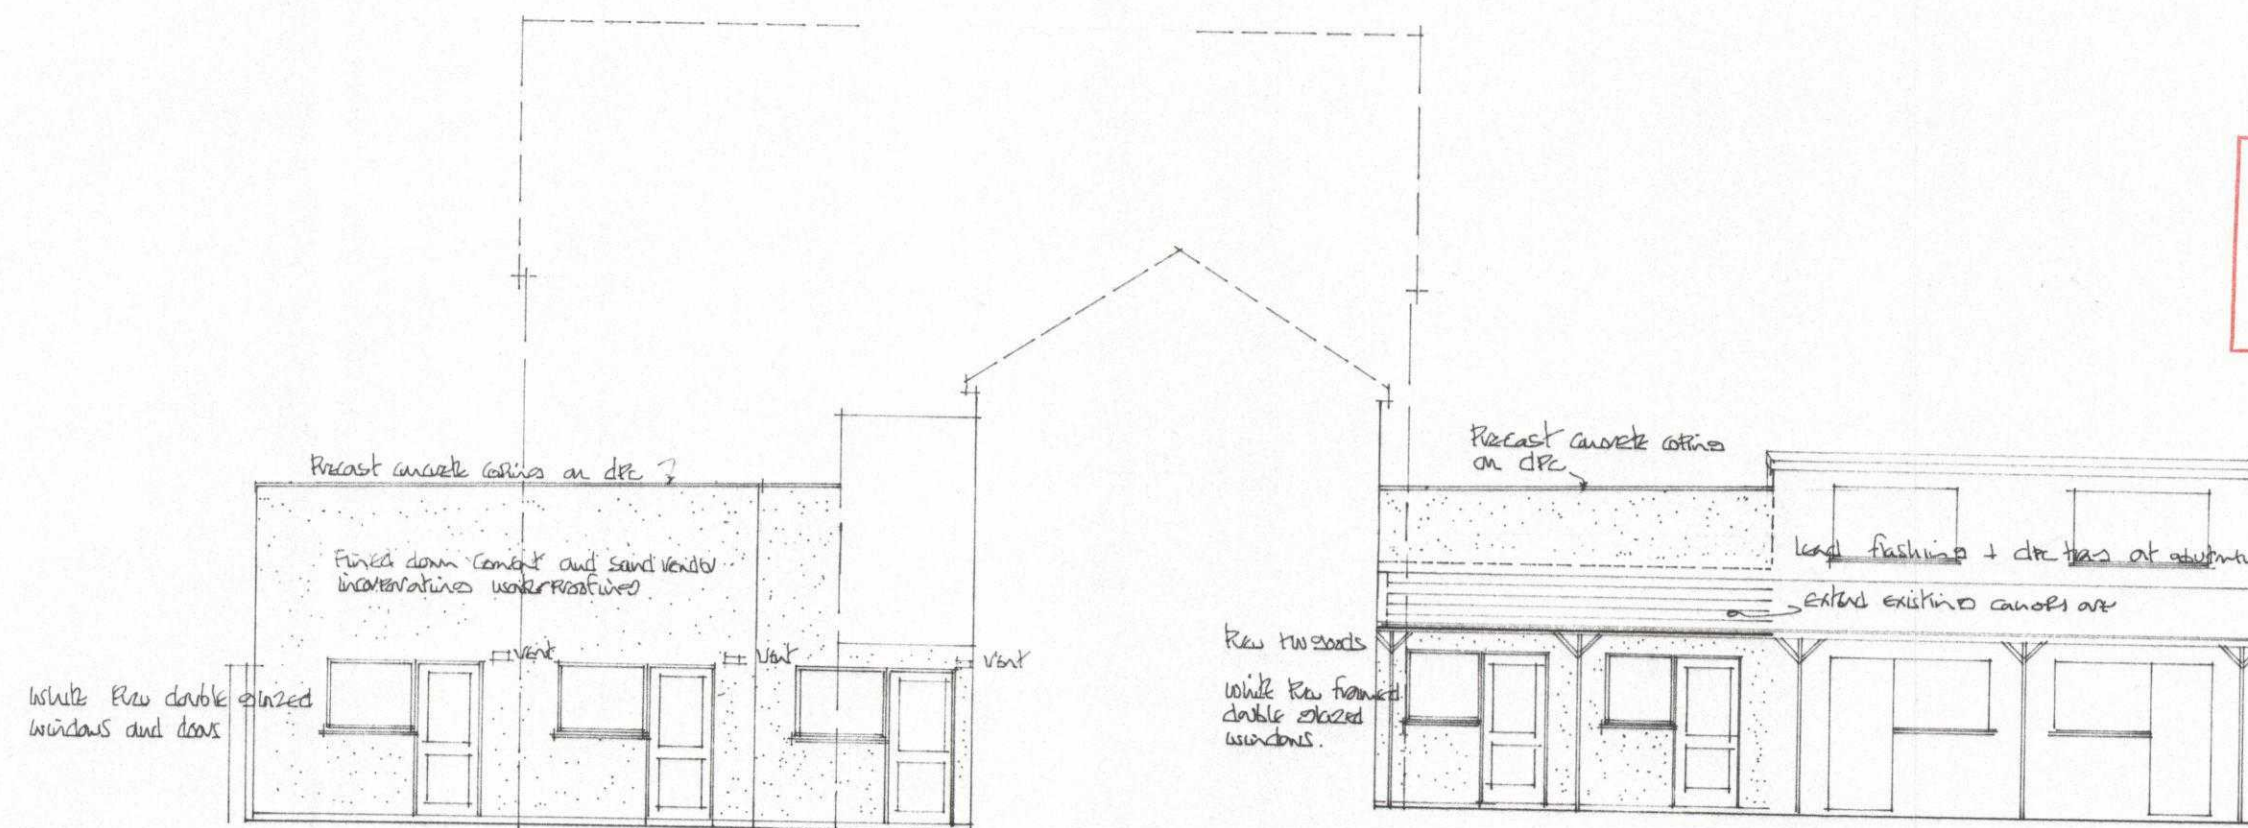

Block Plan
scale
1:200m

NOTES:
All dimensions must be checked on site and not scaled from this drawing.
This plan has been prepared for Planning and /or Building Regulation purposes only.
Some forms of building works may require action by the owners under The Party Wall Act 1996. The adjoining owners are to be informed of the proposals at least one month before commencement of works and their written approvals obtained.

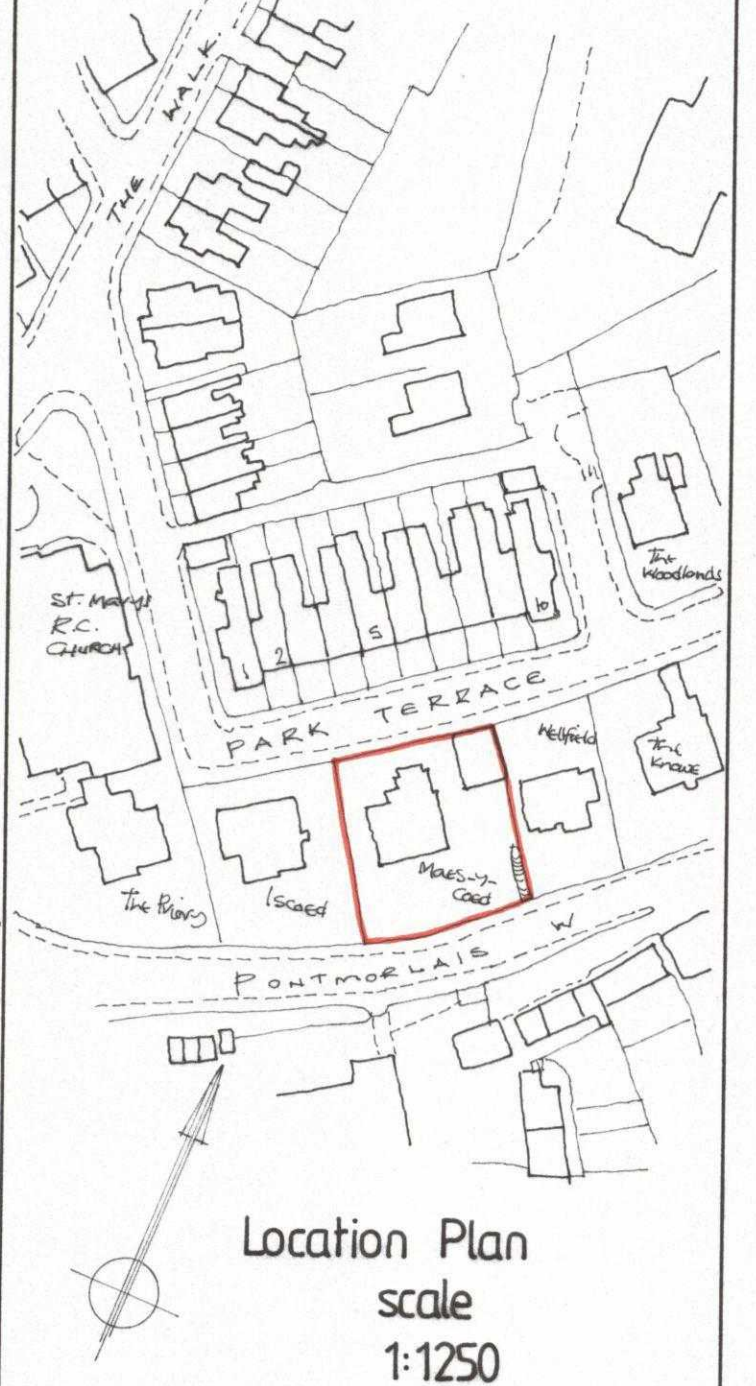

Location Plan
scale
1:1250

Date	Revisions
19.02.09	Disceded Building Best Cleared from A to B
10.02.09	Car Park dimension added

© copyright
D. Vivian Jones TechRICS
Building Design Services
114, Brecon Road,
HIRWAUN,
Rhondda Cynon Taff,
CF44 9NS
Tel. 01685 812069
Fax. 01685 810280
Mobile 07702 380869
Email: vivjonesdesign@yahoo.co.uk

Client
Mr. A. Rahman

Job Title
Alterations and Improvements
080454

Drawing Title
**Maes y Goed,
Park Terrace,
MERTHYR TYDFIL .
CF47 8UY.**

Scale 1:100m 1:200m 1:1250

Date 23.10.08 Drawn by

Dr. No. 2077 C 01. Rev.

MERTHYR TYDFIL
COUNTY BOROUGH COUNCIL
TOWN & COUNTRY PLANNING ACT 1990
PERMISSION GRANTED SUBJECT TO CONDITIONS
- 9 APR 2009
A. N. DAVIES
BSc(Env)Hons M.A.T.P.I.
HEAD OF PLANNING

MTBCB
AMENDED PLANS
20 FEB 2009
RECEIVED