



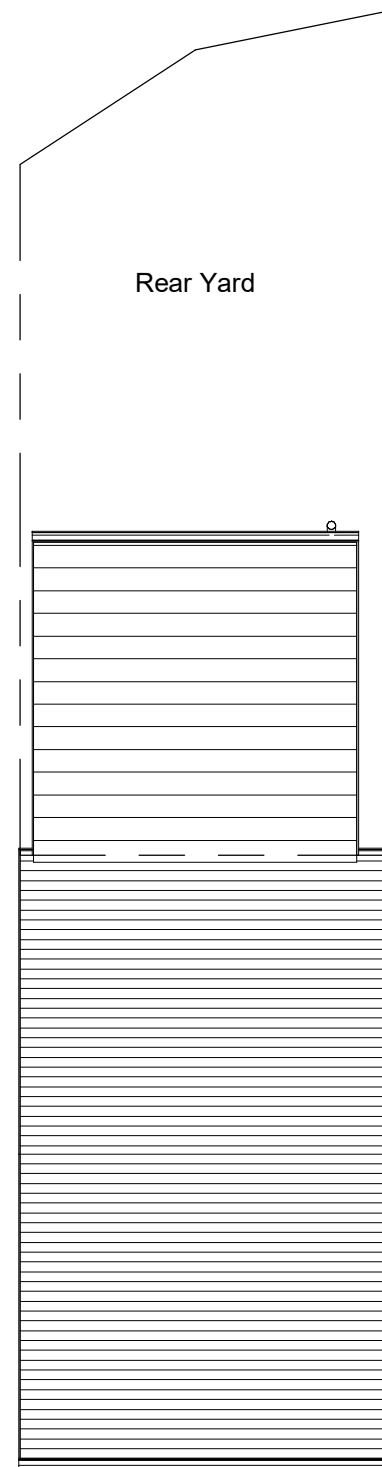

Existing Site

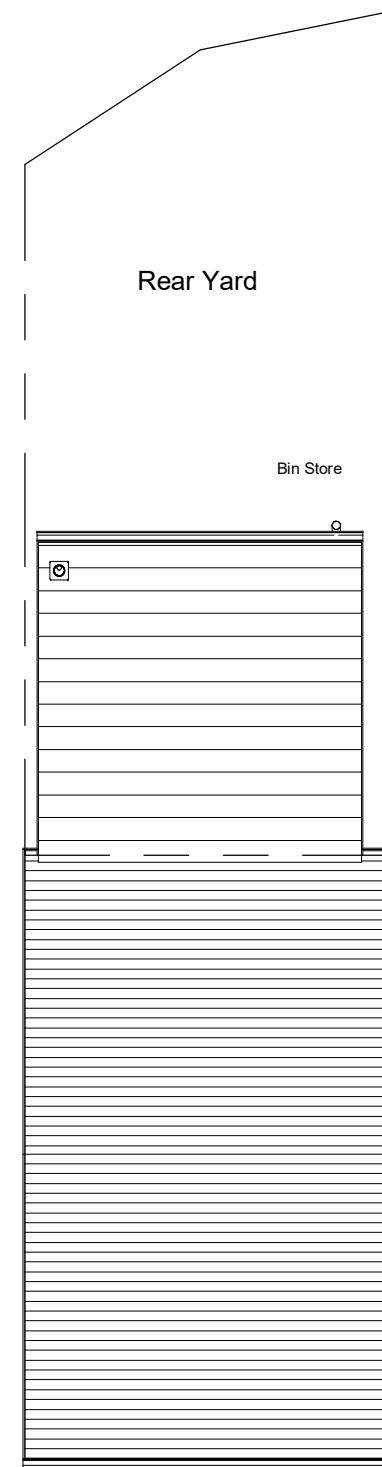

Proposed Site

INDIGO DESIGN (Part of 3dcadwales Ltd) 5 Ashlea Drive, Merthyr Tydfil, CF47 0NY Tele 01685 385746 Mob - 07940913216 Email: enquiries@indigo-3d-design.co.uk		
This Drawing is Copyright, Dimensions to be checked on site and not scaled from this drawing		
PURPOSE OF ISSUE Planning Approval	DRWAING NUMBER 02020181-03	
PROJECT Change of Use		
SHEET Site Plan		
Address 36 High Street, Pontmorlais. Merthyr Tydfil. CF47 8UN		
Checked by JH	Drawn by PH	Scale (@ A3) 1 : 100
Rev No	Description	Date
A	Issue	25/10/2020
B	Extract Position changed	09/03/2021