


ELEVATION ON EXISTING NORTH EMBANKMENT.

SCALE 1:100


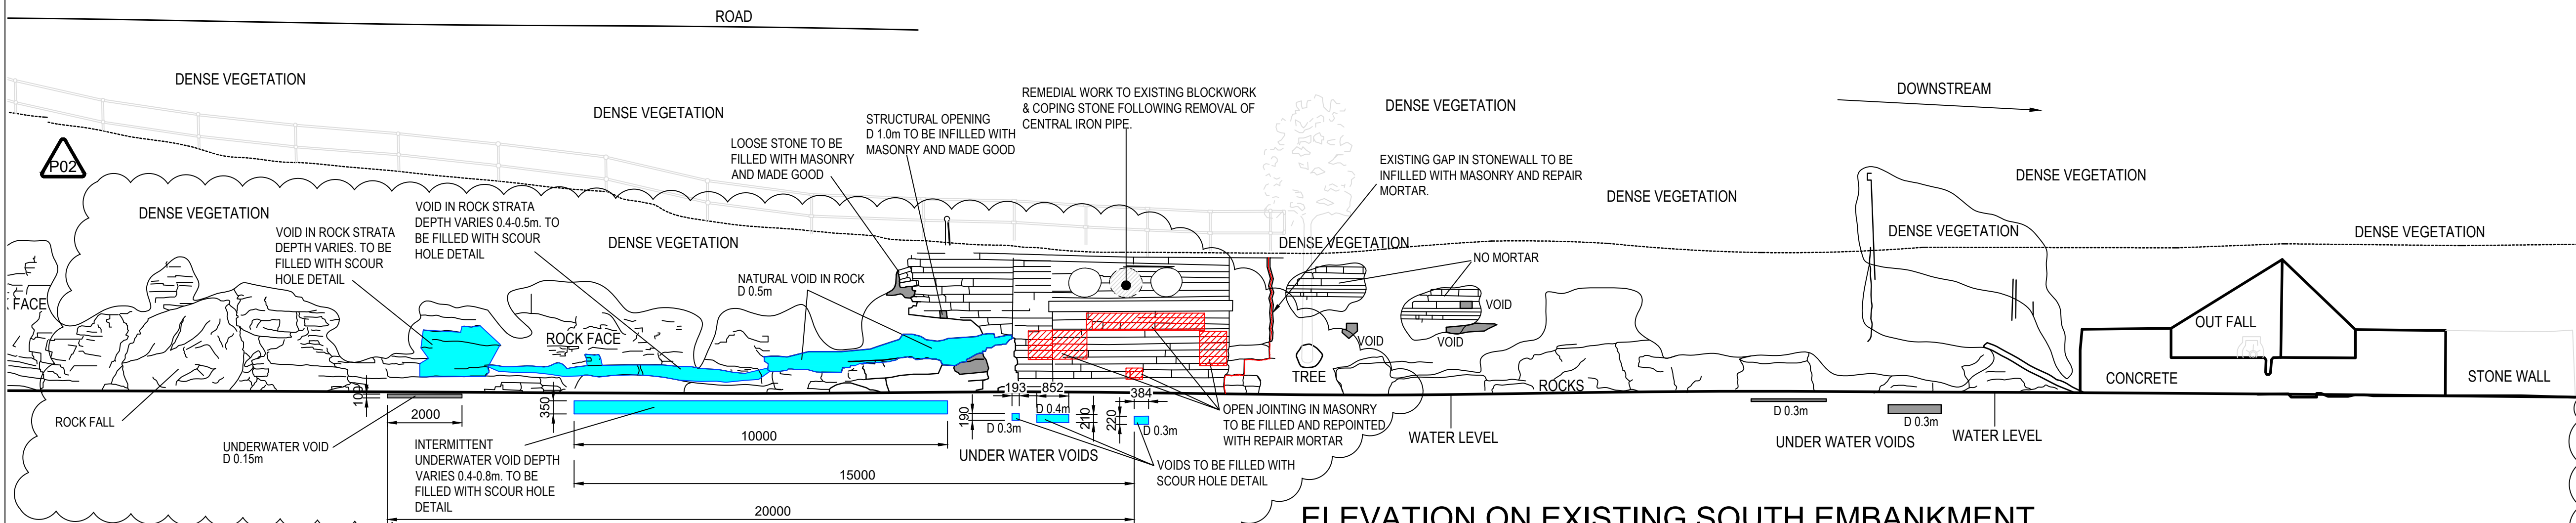


ELEVATION ON EXISTING SOUTH EMBANKMENT.

SCALE 1:100

REFERENCE DRAWINGS:-

30003237-BHK-00-XX-SP-C-1000	WORKS SPECIFICATION
30003237-BHK-00-XX-DR-C-0100	SITE LOCATION PLAN
30003237-BHK-00-XX-DR-C-0200	EXISTING SERVICES PLAN
30003237-BHK-00-XX-DR-C-0300	SITE CONSTRAINTS PLAN
30003237-BHK-00-XX-DR-C-0301	SITE CLEARANCE AND DEMOLITION PLAN
30003237-BHK-00-XX-DR-C-1800	PROPOSED GENERAL ARRANGEMENT OF STEEL BRIDGE
30003237-BHK-00-XX-DR-C-1801	PROPOSED SITE PLAN GA
30003237-BHK-00-XX-DR-C-1810	PROPOSED BRIDGE FOUNDATIONS
30003237-BHK-00-XX-DR-C-1820	PROPOSED BRIDGE DECK PLAN
30003237-BHK-00-XX-DR-C-1830	PROPOSED BRIDGE ELEVATIONS
30003237-BHK-00-XX-DR-C-1840	PROPOSED SETTING OUT GA SHEET 1
30003237-BHK-00-XX-DR-C-1841	PROPOSED SETTING OUT GA SHEET 2
30003237-BHK-00-XX-DR-C-5000	REMEDIAL WORK TO THE EXISTING EMBANKMENT AND BRIDGE PIERS (SHEET 1)
30003237-BHK-00-XX-DR-C-5010	PROPOSED BRIDGE AND RIVER WORKS DETAILS (SHEET 1)
30003237-BHK-00-XX-DR-C-5011	PROPOSED BRIDGE AND RIVER WORKS DETAILS (SHEET 2)

 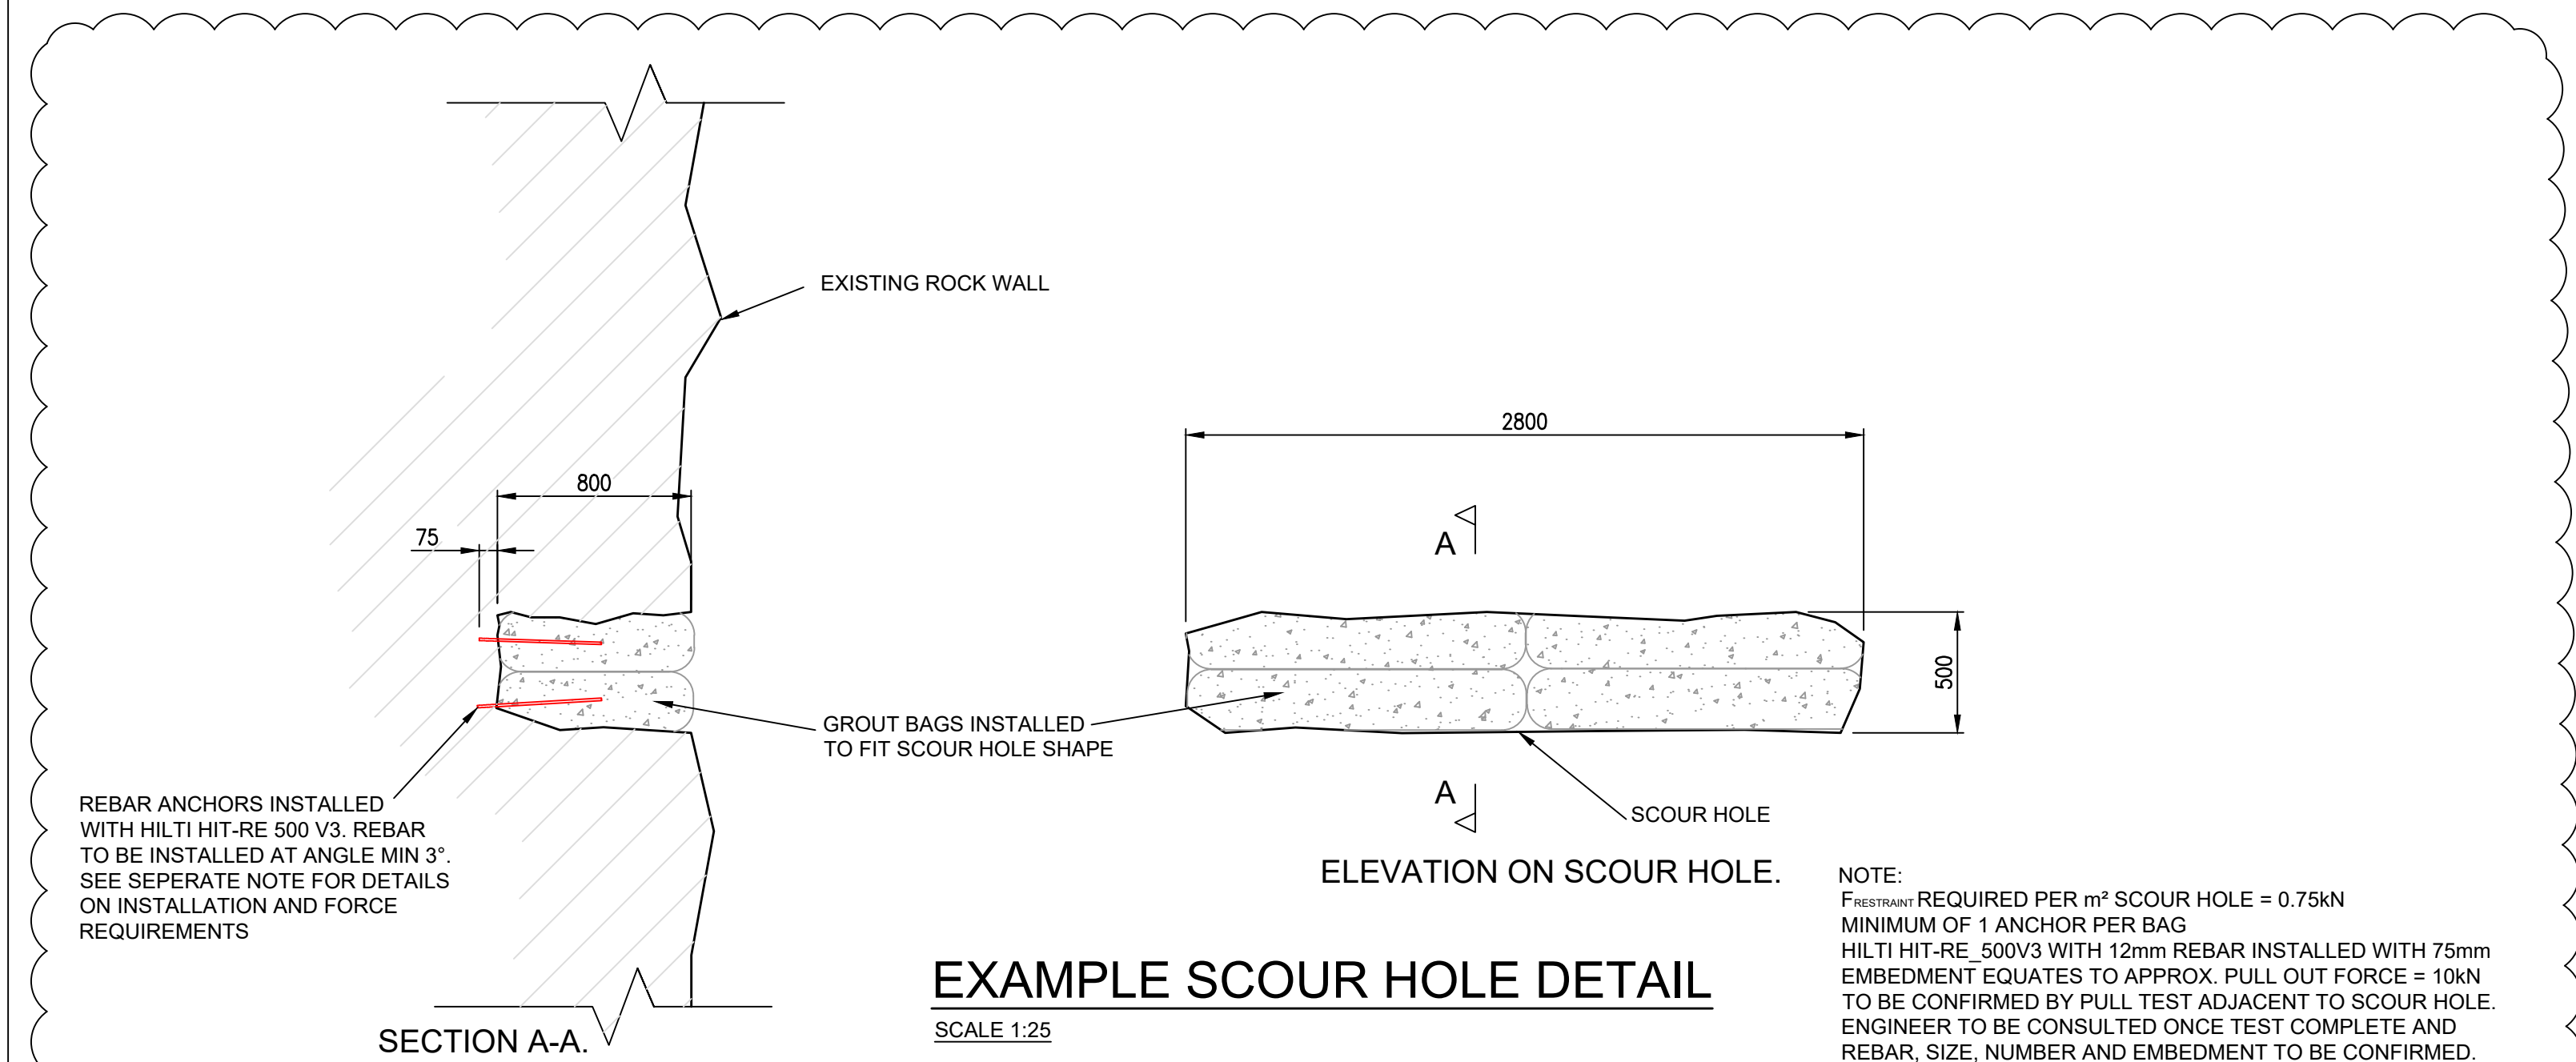

Reference Drawings Legend Notes

Health & Safety

Significant risk associated with this drawing are identified below and, where applicable, at specific locations on the drawing.

Refer to the CDM Regulation 9 Risk Register 30003237-BHK-00-XX-RE-C-0014 for full details.

- NOTES:
- ALL DIMENSIONS IN mm UNLESS NOTED OTHERWISE.
 - ALL LEVELS IN m UNLESS NOTED OTHERWISE.
 - NOTIFY THE PROJECT MANAGER OF ANY VARIATION BETWEEN INFORMATION CONTAINED ON THIS DRAWING AND THE SPECIFICATION. OBTAIN WRITTEN APPROVAL BEFORE PROCEEDING.
 - DIMENSIONS SHOULD NOT BE SCALED FROM DRAWINGS.
 - REPAIRS NOTED TAKEN FROM:
ALPINE SURVEY - EFB/E01 - 01/05/2023
KAYMAC SURVEY - KM/TN/FPB - 11/11/2021
CONTRACTOR TO CONFIRM ON SITE AND COMMUNICATE IF DIFFERENCES ARE DISCOVERED.
 - FOR SPECIFICATION OF REPAIR MORTAR AND GROUT REFER TO WORKS SPECIFICATION: 30003237-BHK-00-XX-SP-C-1000 APP 24/1.
 - VOIDS NOT SHOWN WITH ANY REPAIR WORK ARE TO REMAIN IN-SITU TO HELP PROVIDE AND PROMOTE BAT ROOSTING POTENTIAL.
 - THE WALL SURVEY SHOWN WAS IMPEDED BY THE EXTENT OF THE VEGETATION GROWTH PRESENT AT THE TIME OF UNDERTAKING THE SURVEY. THERE IS THEREFORE A RISK THAT ADDITIONAL REPAIR WORKS MIGHT BE NEEDED ONCE THE VEGETATION IS CLEARED.
 - LOCATION OF REPAIR WORK SHOWN APPROXIMATELY BASED ON SITE VISIT, LASER SCANNING AND PHOTOGRAPHIC EVIDENCE. EXACT LOCATION AND QUANTITY OF REPAIRS TO BE CONFIRMED ON SITE.
 - ANNOTATION "D" ON ELEVATIONS REPRESENTS DEPTH OF VOIDS INTO BANK.
 - EXISTING FEEDER PIPES DO NOT FORM PART OF THE ANALYSIS OF THE PROPOSED BRIDGE AND AS SUCH HAVE NOT BEEN INCLUDED IN THE DESIGN.

LEGEND

- AREA OF OPEN JOINTING IN MASONRY TO BE FILLED AND REPOINTED WITH REPAIR MORTAR
- APPROXIMATE LOCATION OF OPEN JOINTING
- AREA OF VOIDS TO BE FILLED IN AS PER THE SCOUR HOLE DETAIL

DETAILED DESIGN ISSUE					
P02		R/E	18/06/2023	PS	NW
FIRST ISSUE		R/E	02/06/2023	PS	NW
P01		R/E	02/06/2023	PS	NW
Description		Drawn	Date	Checked	Approved
Revision					
Revisions					

RHONDDA CYNON TAF
COUNTY BOROUGH COUNCIL

Project
ABERCYNON FOOTBRIDGE WALES

Title
REMEDIAL WORK TO EXISTING EMBANKMENT AND BRIDGE PIERS (SHEET 2)

Scale 1:100 (when plotted @ A1)	Drawn R/E Date 02/06/2023	Checked PS Date 02/06/2023	Approved NW Date 02/06/2023
CAD Ref	30003237-BHK-00-XX-DR-C-5001		

BakerHicks.

BakerHicks
One Warwick Technology Park
Gallows Hill
Warwick
CV34 9YL
T. +44 (0)1926 567800
www.bakerhicks.com

Drawing number 30003237-BHK-00-XX-DR-C-5001	Revision P02
--	-----------------