


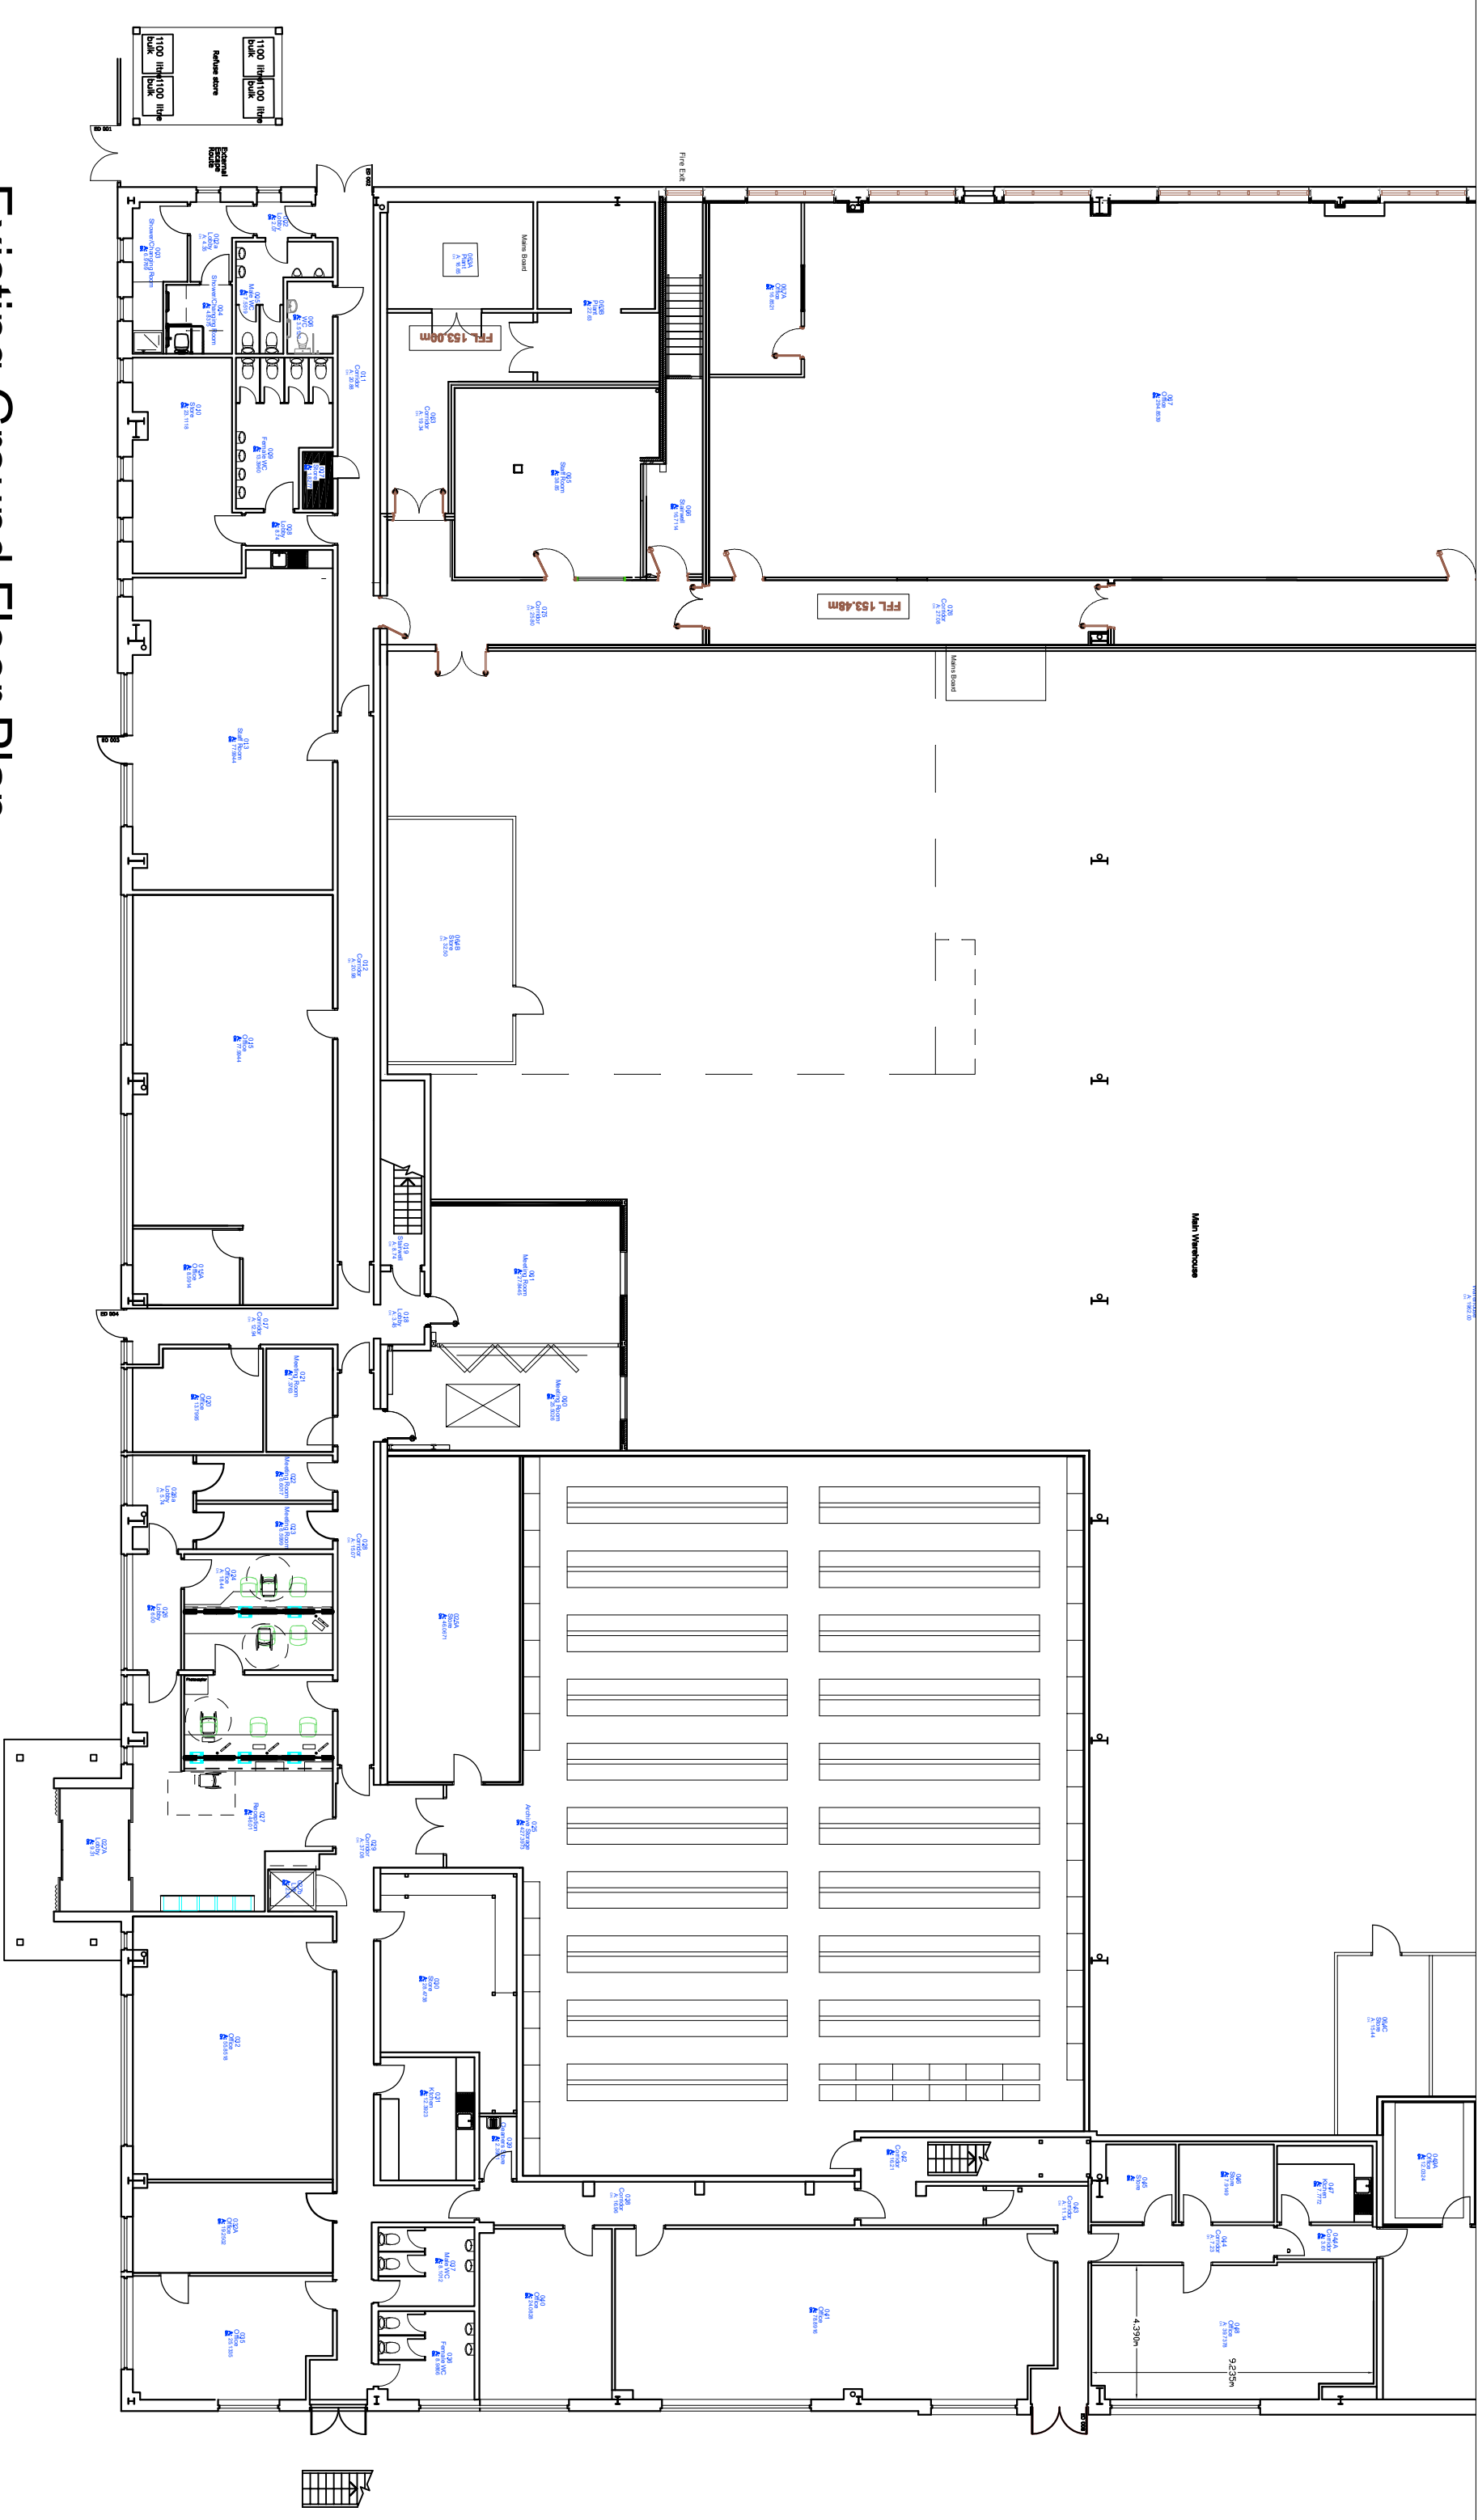

Existing Ground Floor Plan

Drawn	AR	Ch	-	Unit 5 Triangle Business Park Pentrebach Merthyr Tydfil CF48 4TQ	TITLE Existing Ground Floor Plan
Scale	A3@1:200			Stage PLANNING	Unit 5 (part) to Family Centre Triangle Business Park Pentrebach Merthyr Tydfil
DRAWING NO. 2023-152-01P				Design AR	Date JULY23



Cyngor Bwrdeistref Sirol
MERTHYR TYDFIL
County Borough Council