


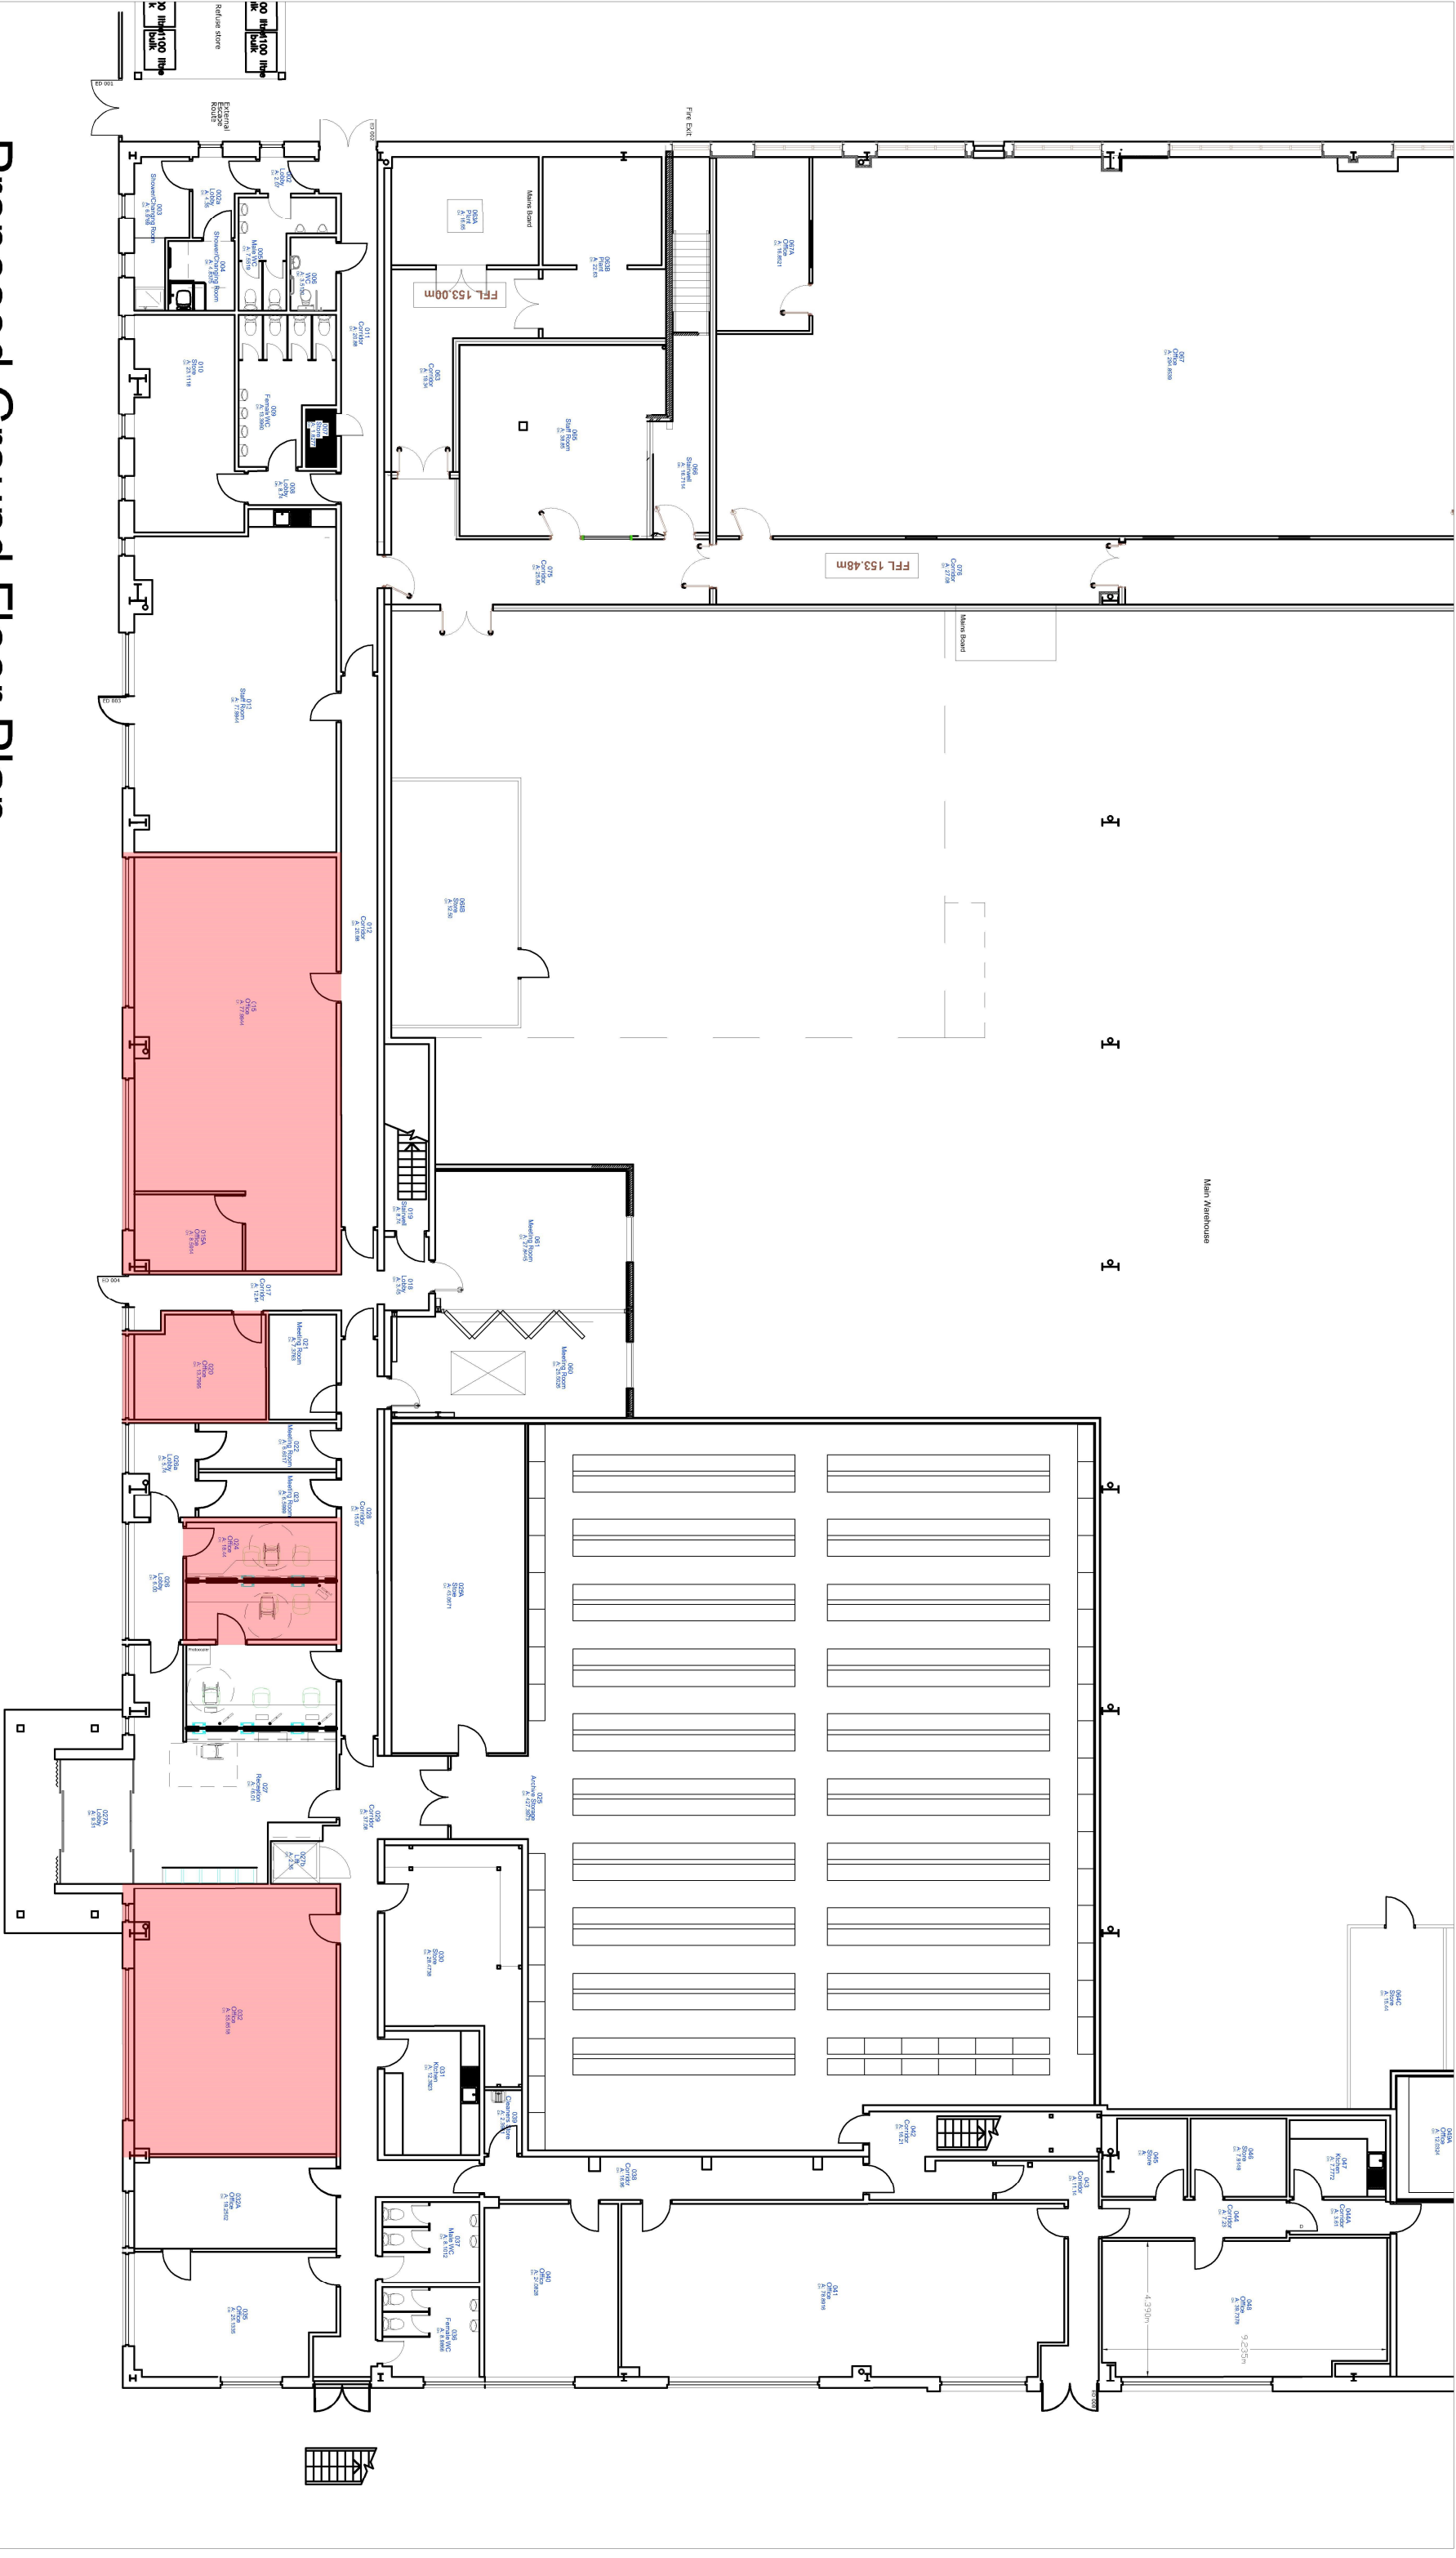

Proposed Ground Floor Plan

Drawn	AR	Ch	-	Unit 5	Triangle Business Park	TITLE
Scale	A3@1:200	Stage	PLANNING	Menthyr Tydfil	CF48 4TQ	Proposed Ground Floor Plan
DRAWING NO.	2023-152; 02P	Design	AR	Date	JULY23	Unit 5 (part) to Family Centre
						Menthyr Tydfil



Cyngor Bwrdeistref Sirol
MERTHYR TYDFIL
County Borough Council



Change of Use to Social Services Family Centre which will provide a range of day services for families by our Social Services Department.