




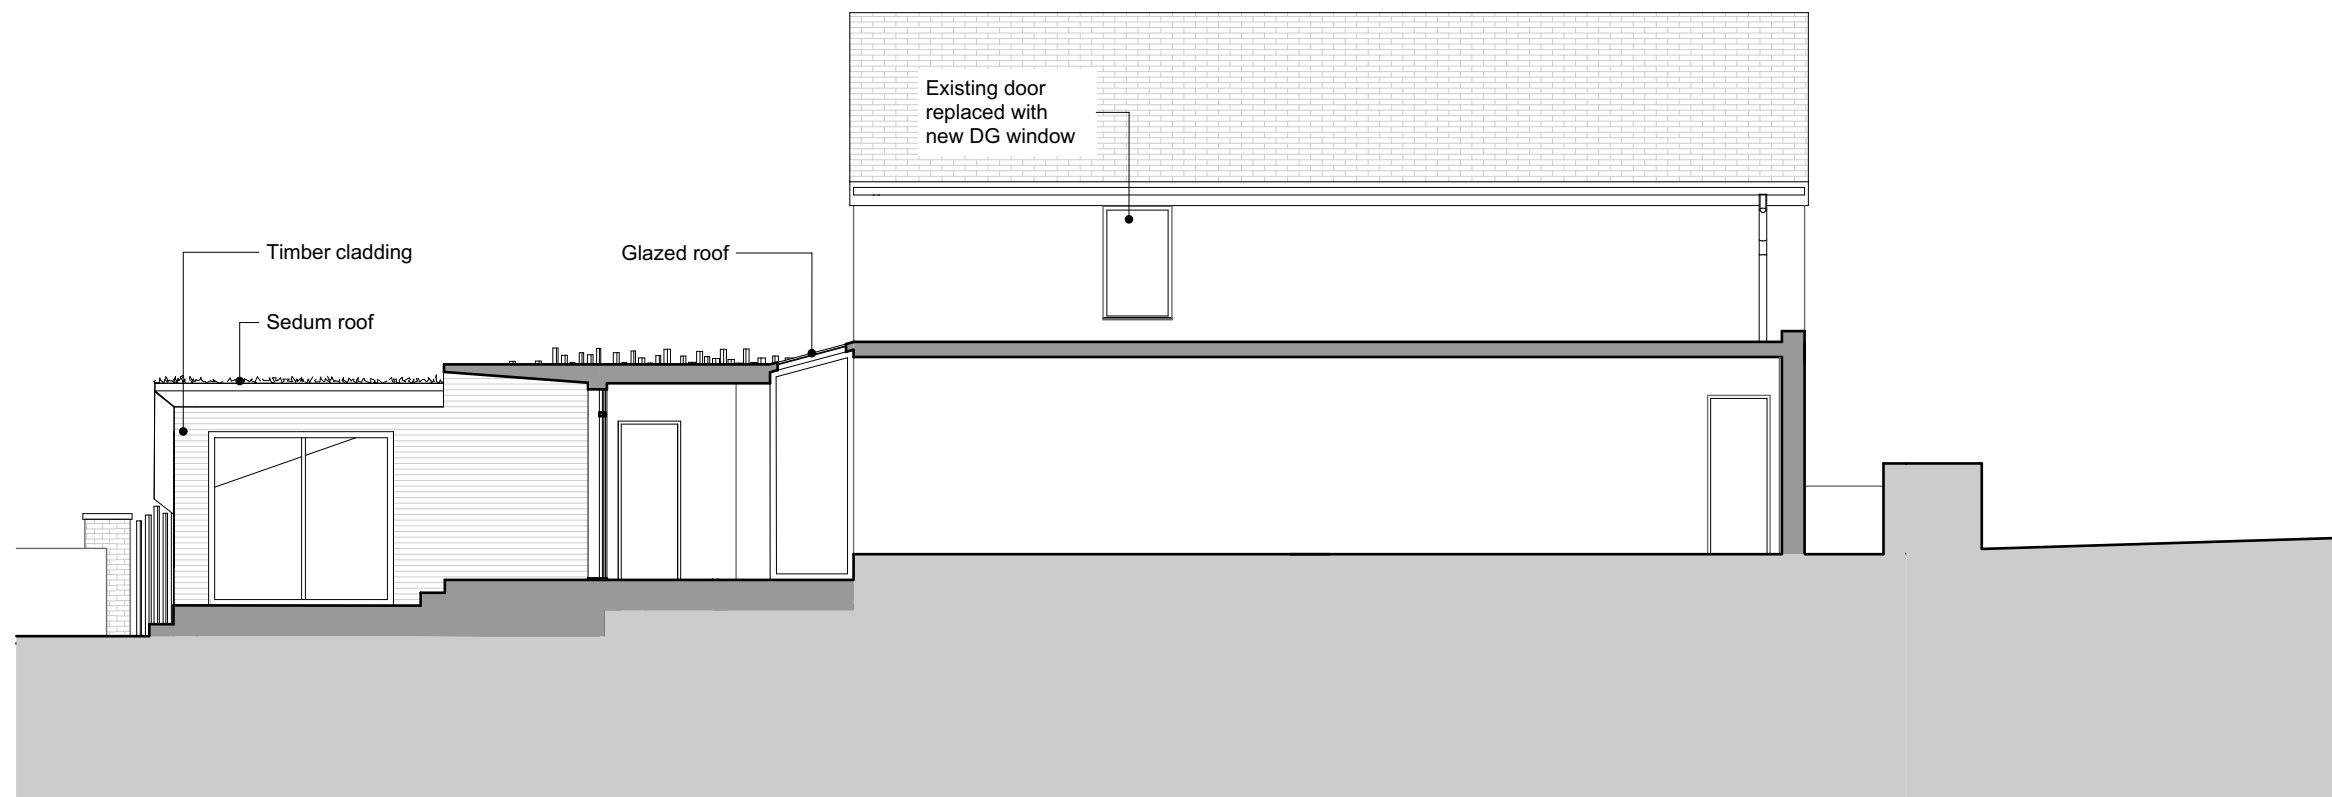


North East Elevation

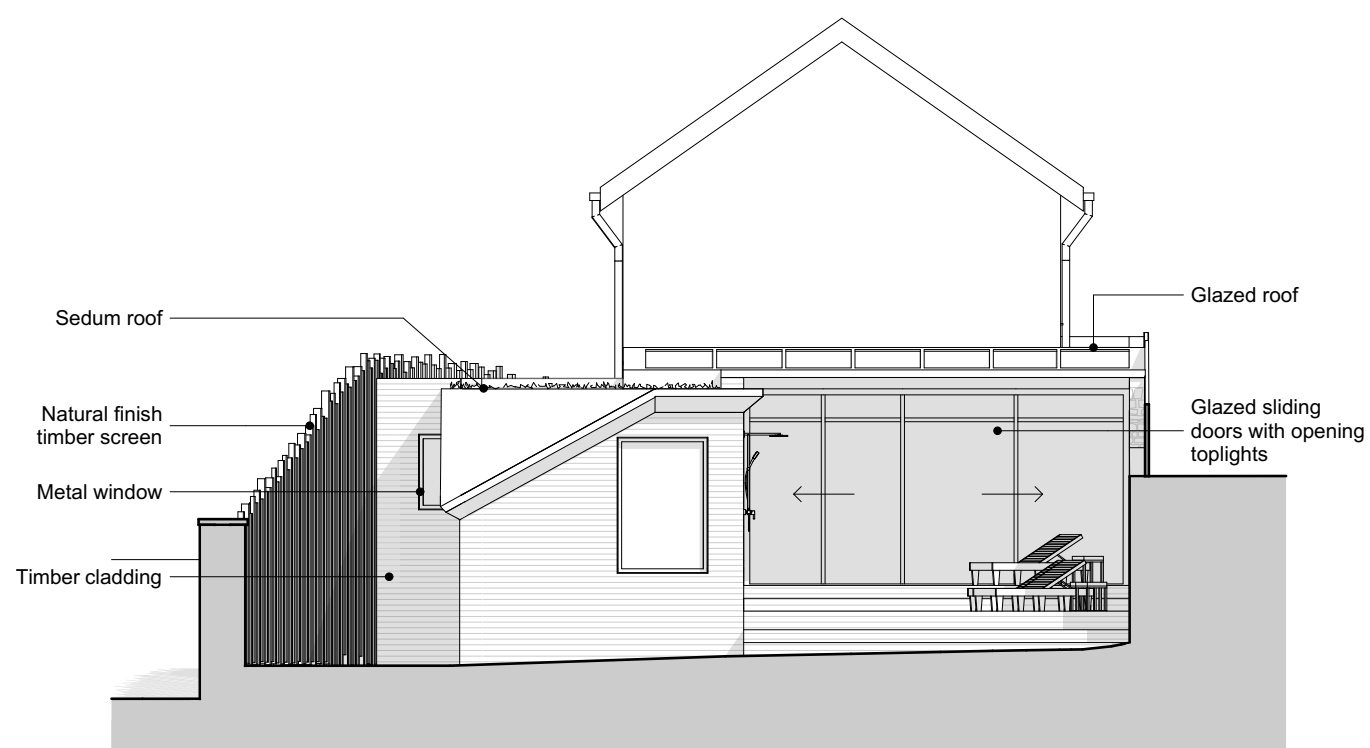

South East Elevation

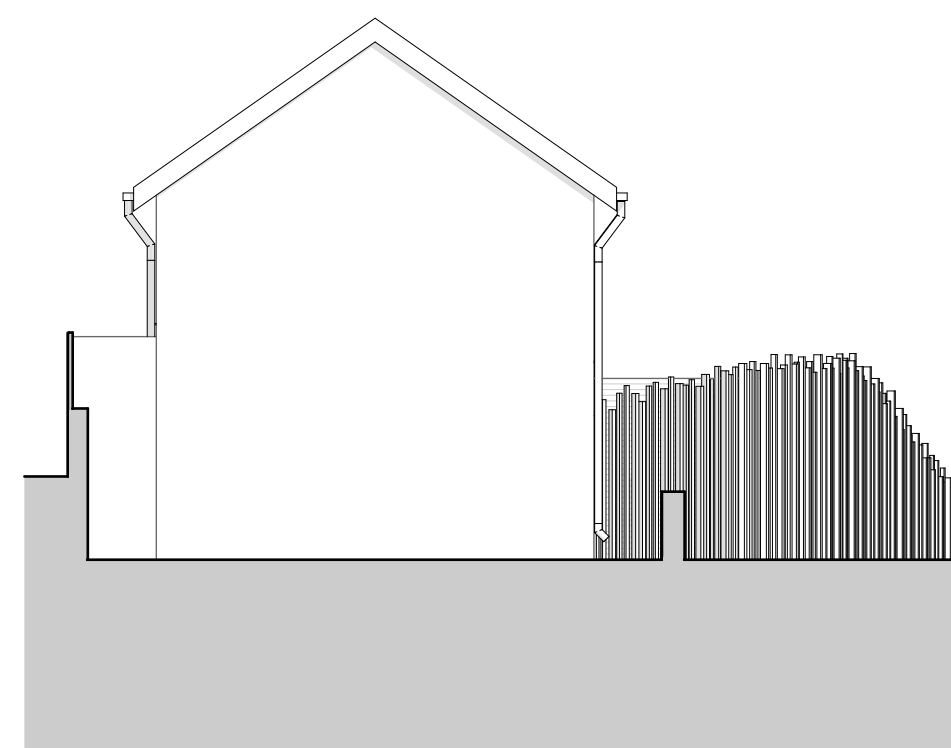

North West Elevation

 

DRAWING						PROPOSED ELEVATIONS 1 OF 2				<table><tr><td colspan="2">19 New Road Llandeilo Carmarthenshire SA19 6DD</td><td colspan="2">MWD architects</td></tr><tr><td colspan="2">01558 822009</td><td colspan="2">info@mwd.wales</td></tr></table>		19 New Road Llandeilo Carmarthenshire SA19 6DD		MWD architects		01558 822009		info@mwd.wales	
19 New Road Llandeilo Carmarthenshire SA19 6DD		MWD architects																	
01558 822009		info@mwd.wales																	
PROJECT		THE ROSE RETREAT				REV		DATE				BY		DESCRIPTION		NOTES			
CLIENT		THE ROSE RETREAT				A		14/02/2025		VW		Revised to suit planner's comments		*Do not measure off these drawings					
JOB NO.		DRAWING NO.		REVISION		DRAWN BY		DATE DRAWN		SCALE									
2434		120				OW		04.02.25		1:100@A3				FOR PLANNING					