



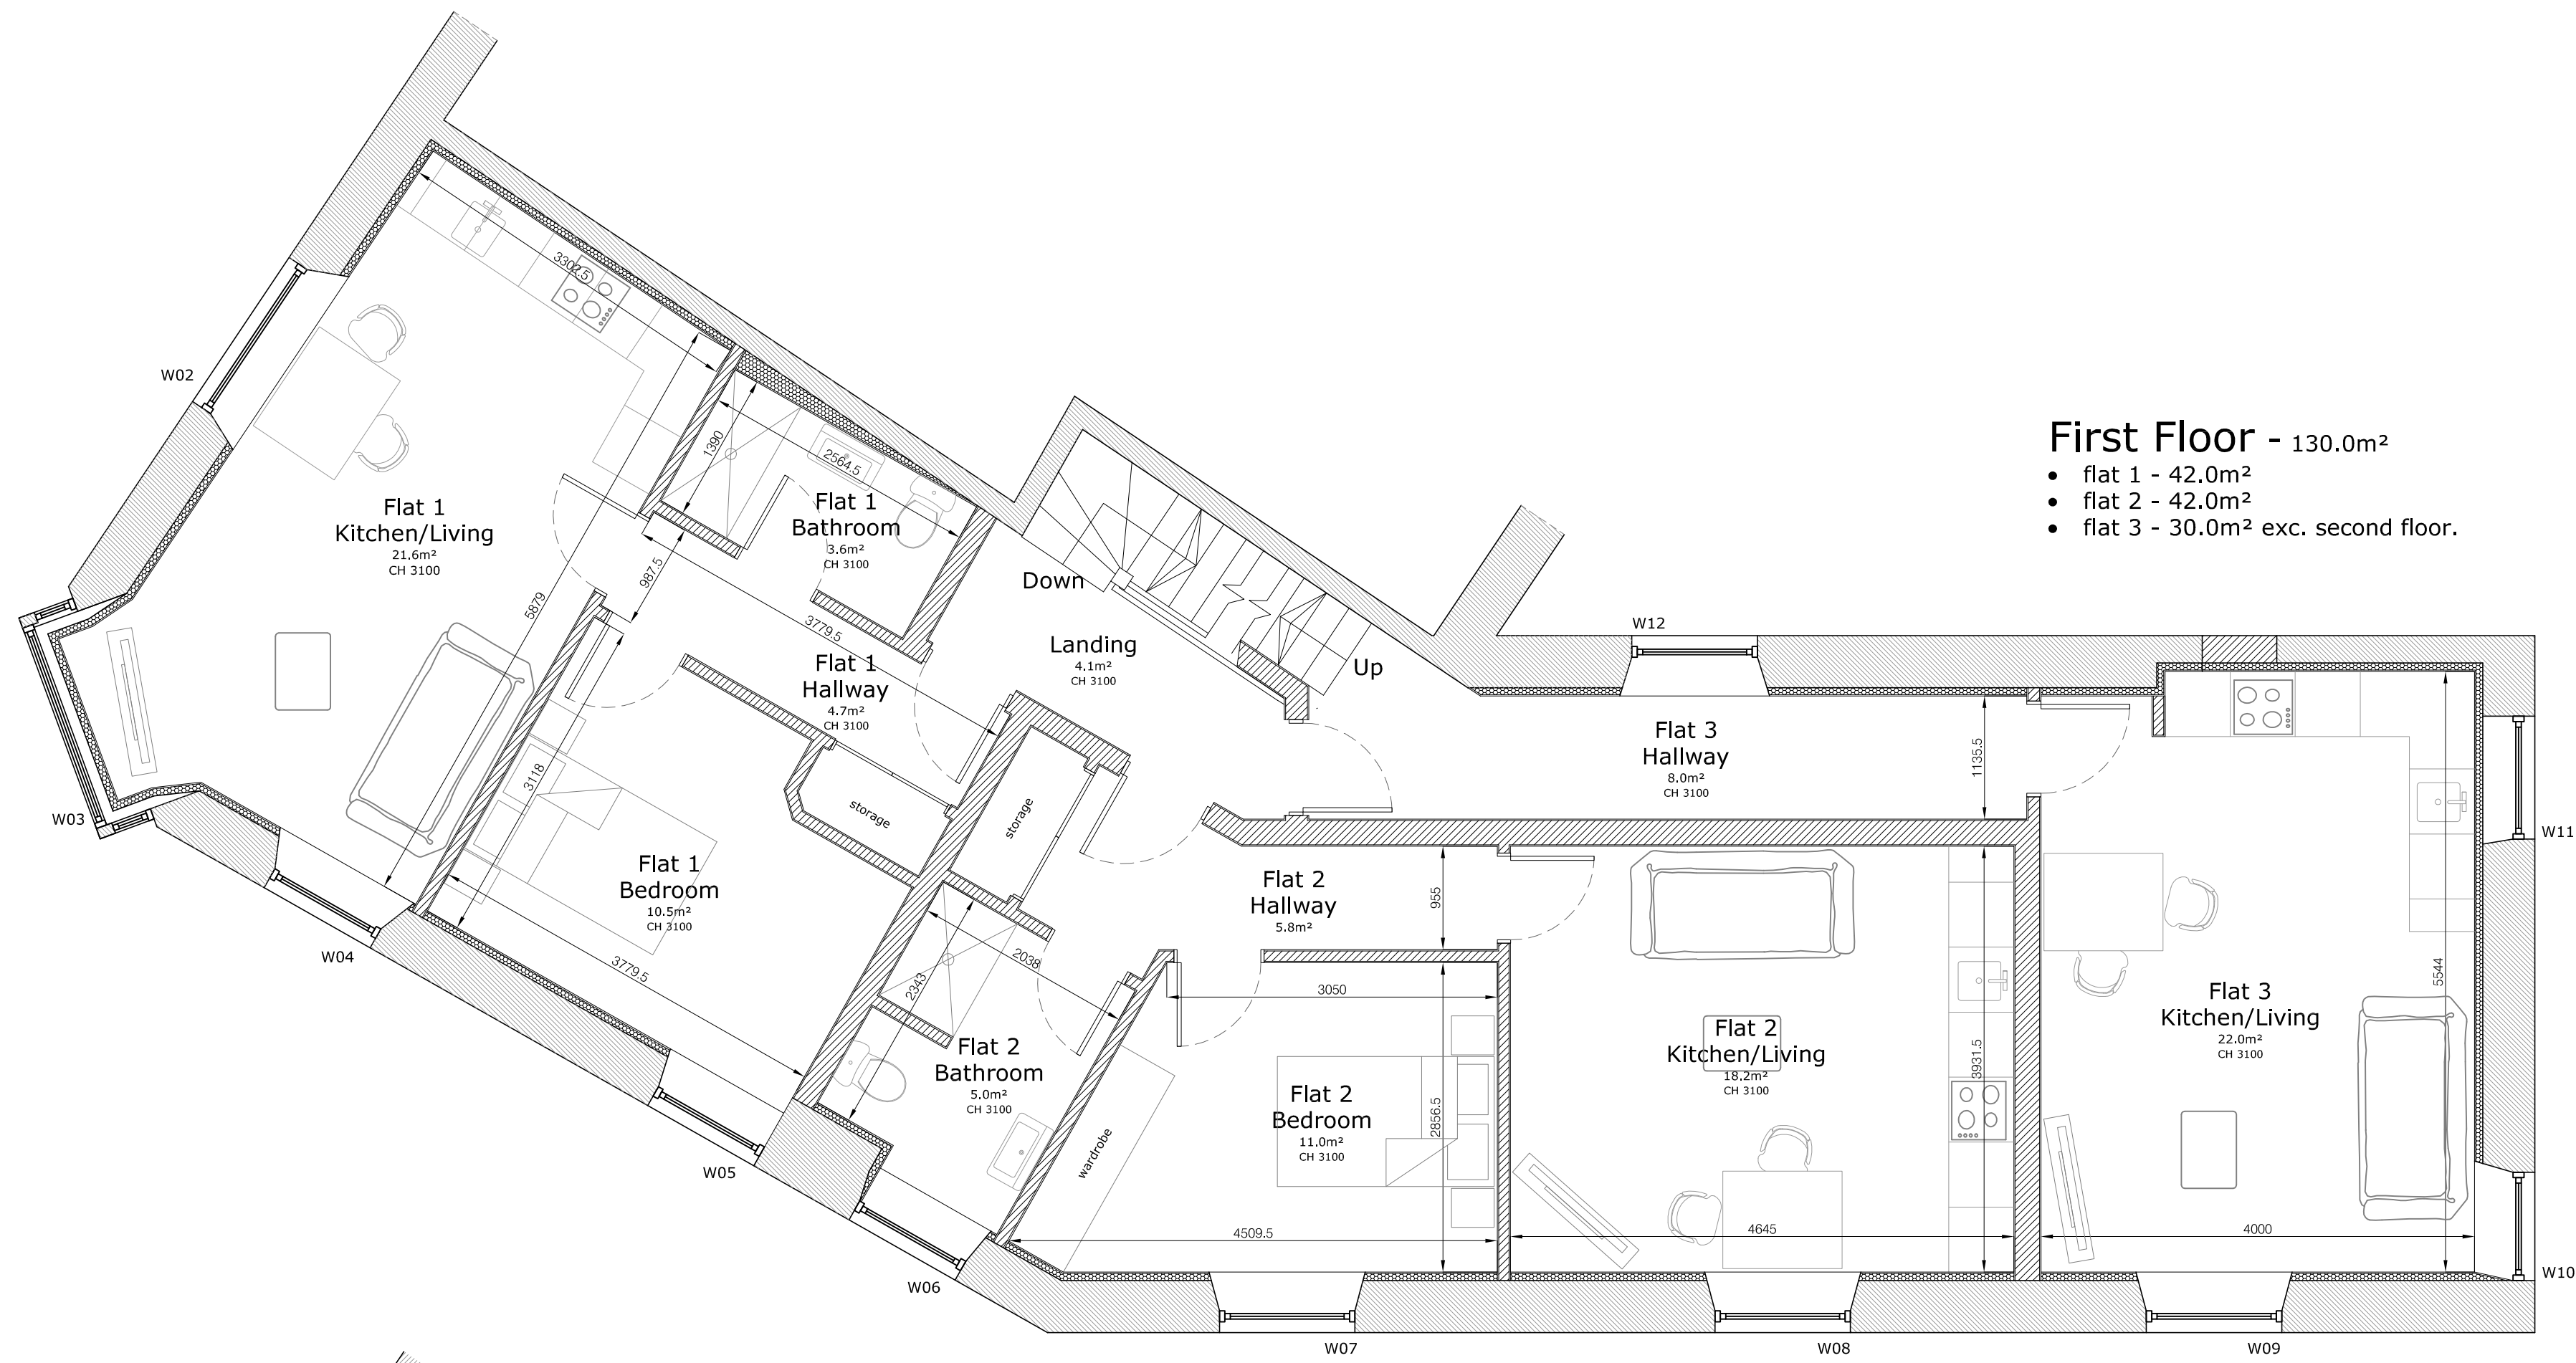

First Floor - 130.0m²

- flat 1 - 42.0m²
- flat 2 - 42.0m²
- flat 3 - 30.0m² exc. second floor.

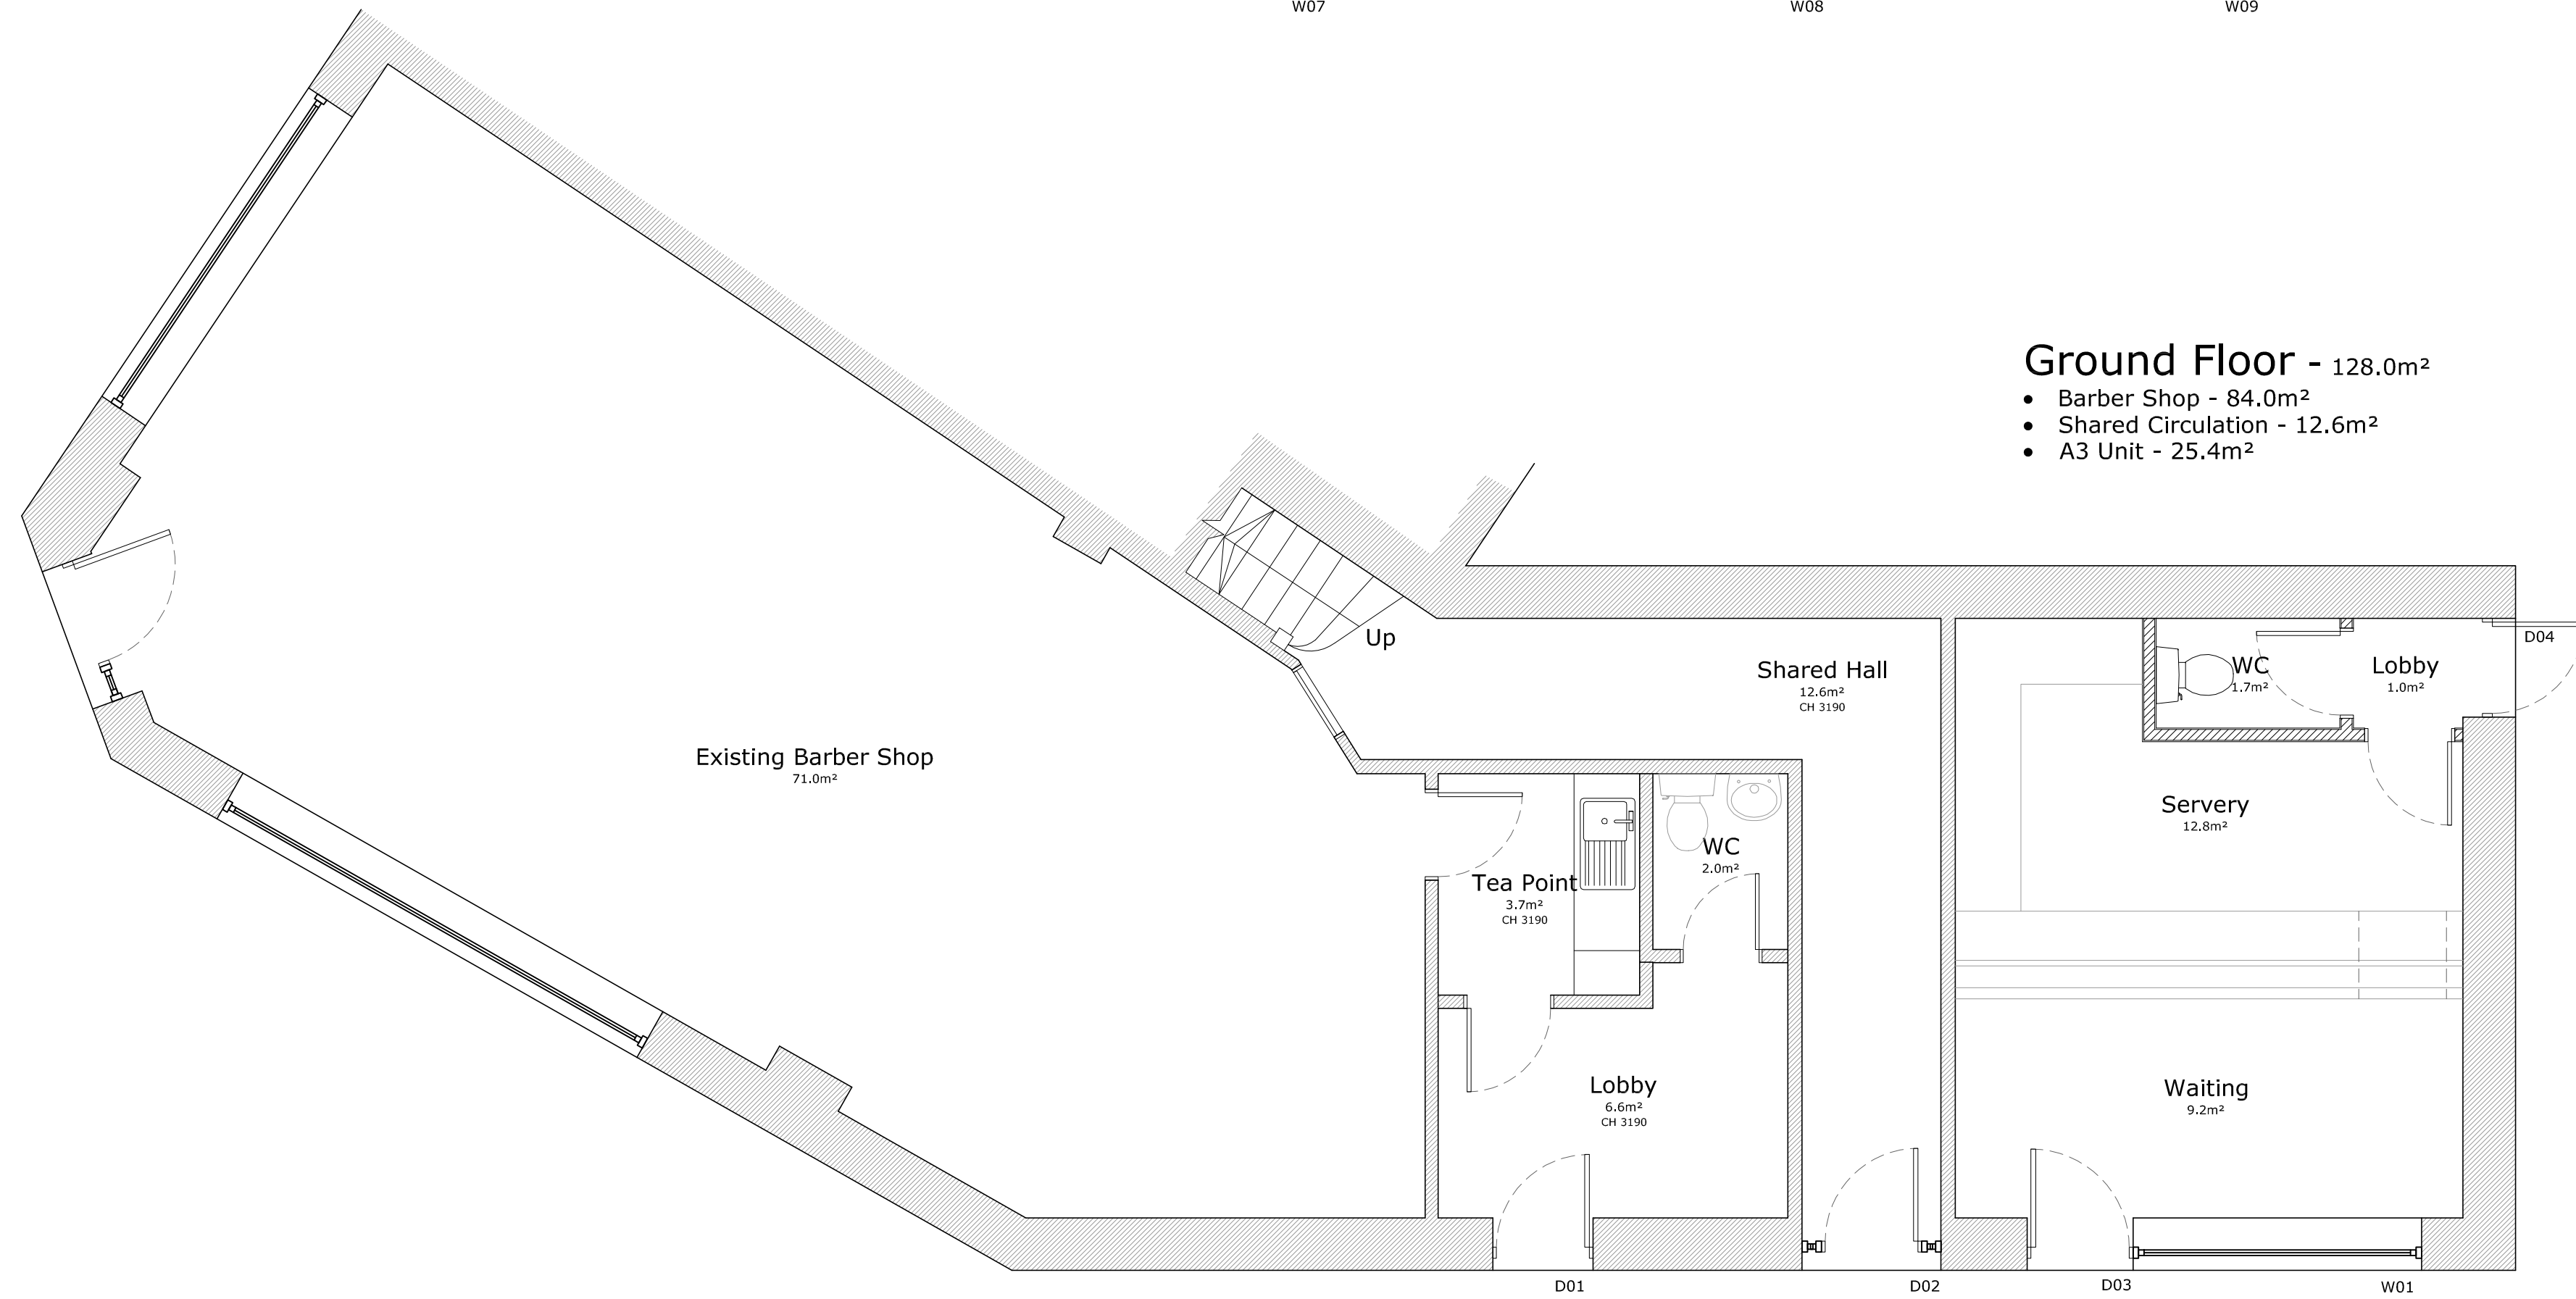

Ground Floor - 128.0m²

- Barber Shop - 84.0m²
- Shared Circulation - 12.6m²
- A3 Unit - 25.4m²

Issue	24.07.21	Window Schedule references added	
Issue	21.05.21	Planning Submission	
 Westfield Architects			
	Job:	32 High Street, Conversion to apartments and retail units.	Date: 20.04.21
	Location:	32 High Street, Merthyr Tydfil, CF47 8DE	Scale: 1:50@A1
	Title:	Proposed Ground and First Floor Plans	Eng No: 302 - AL/99/04
TEL + 07848 126350, E-MAIL + sam@westfieldarchitects.co.uk 2 Alexander Gate, Florida Park, Cardiff, CF24 2SA.			