





Side Elevation

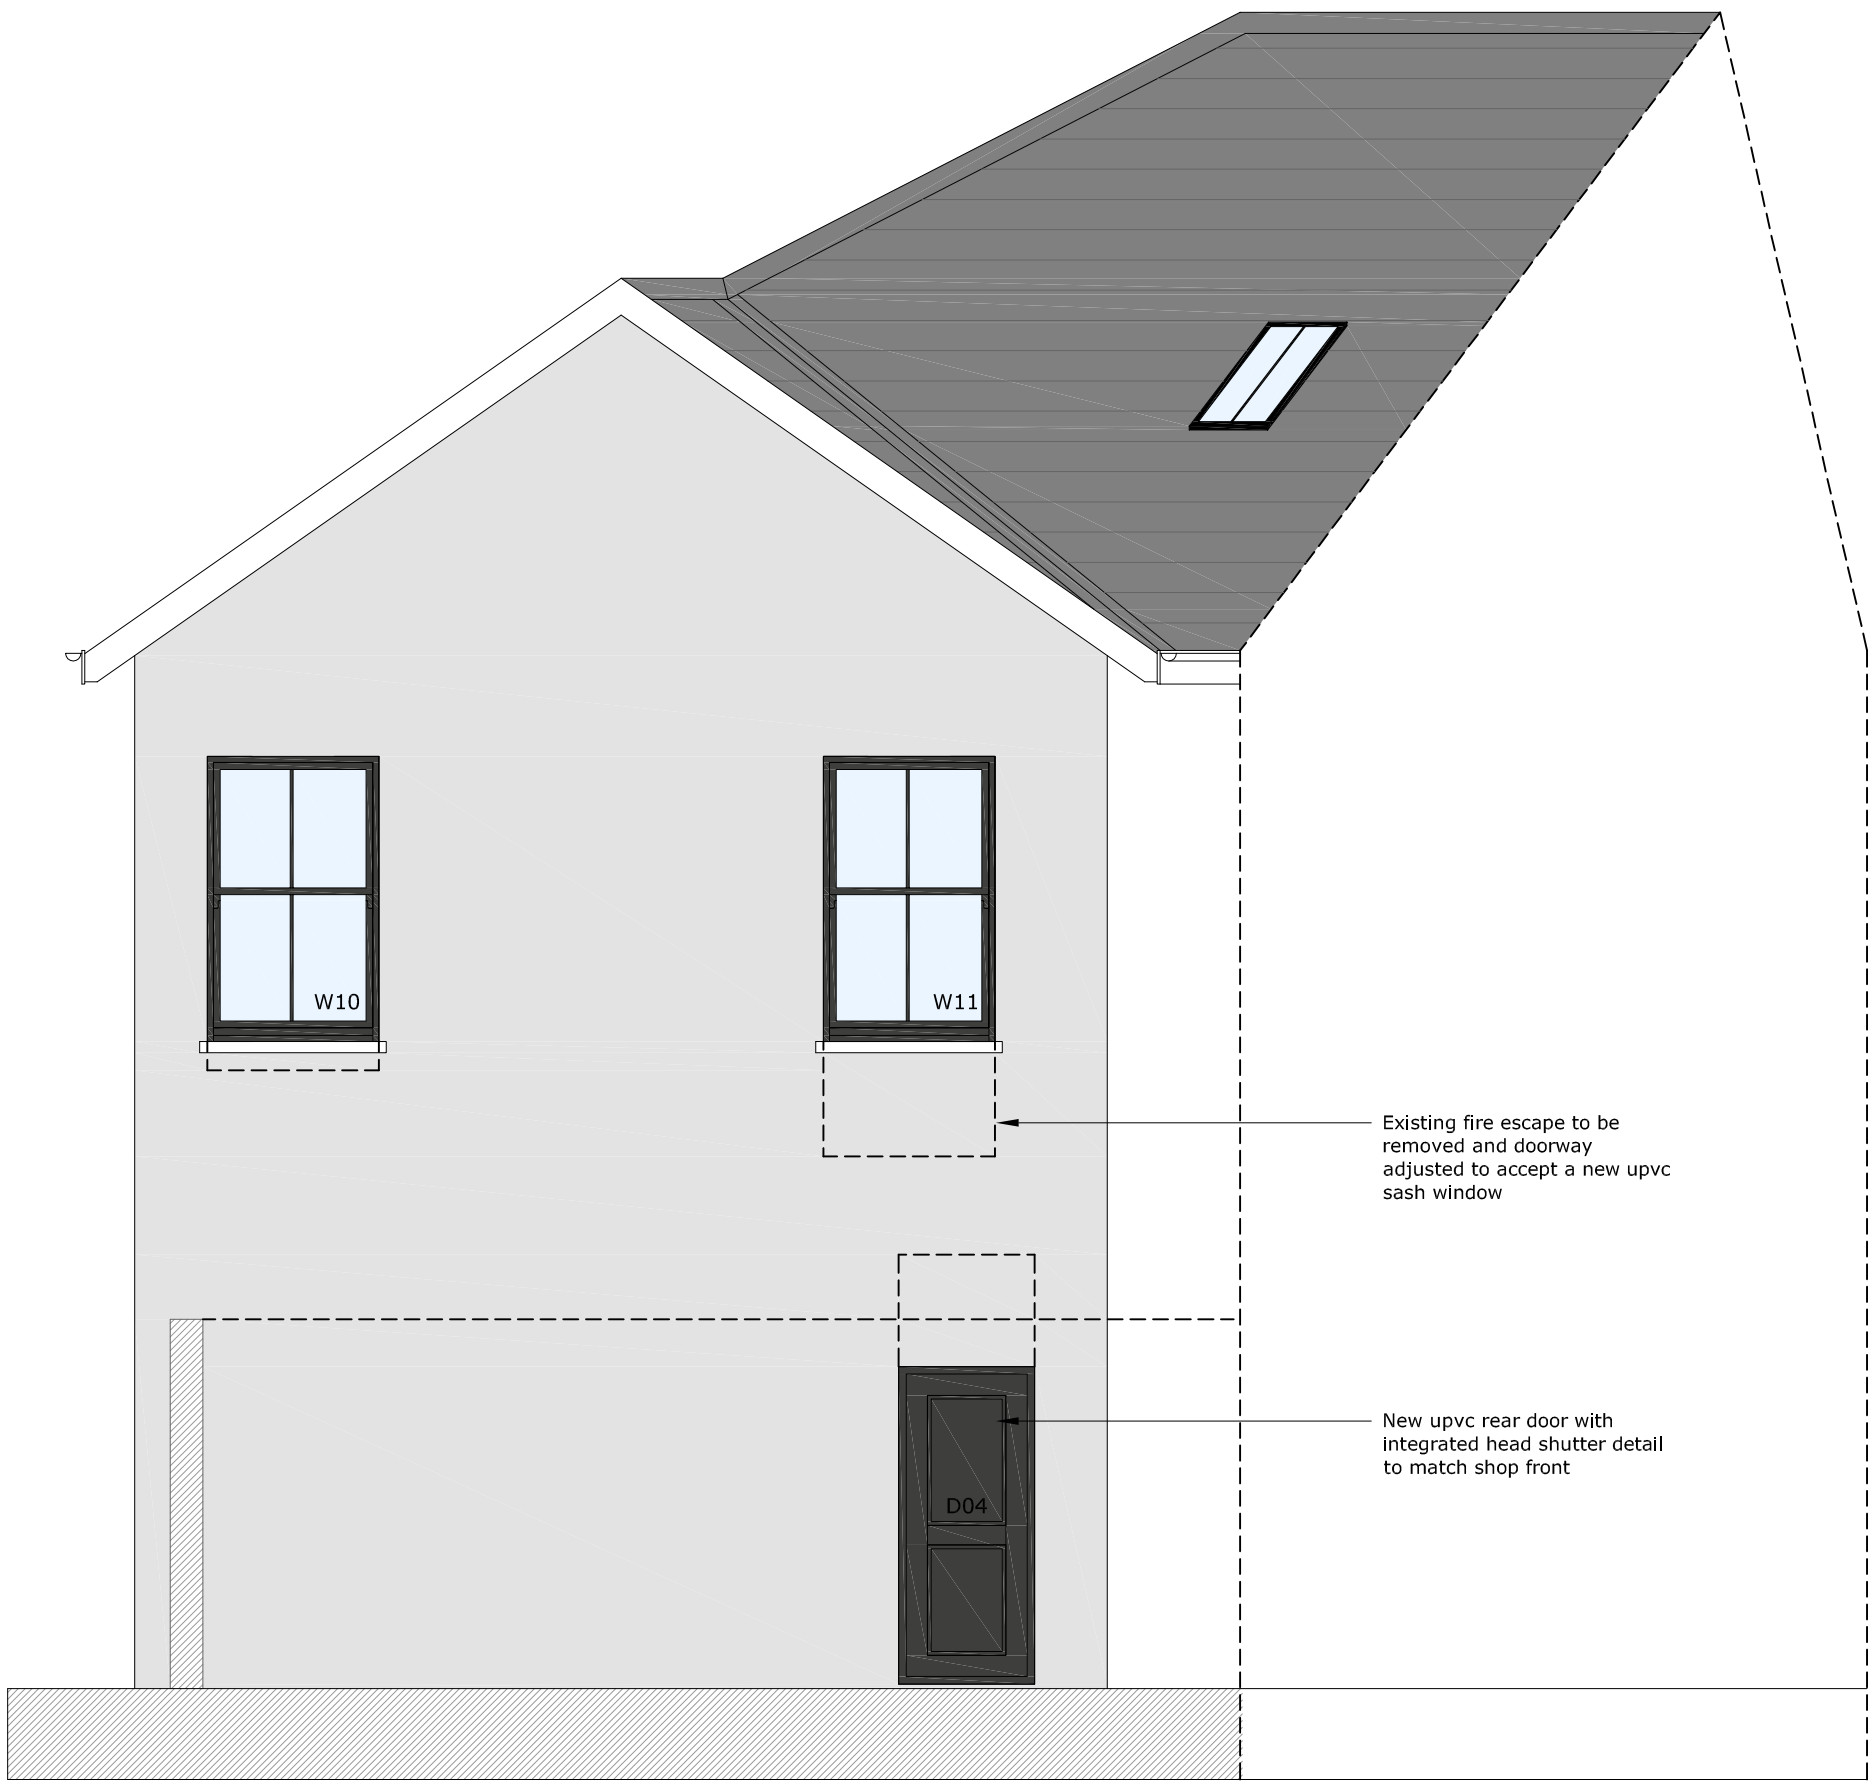

Rear Elevation



Front Elevation

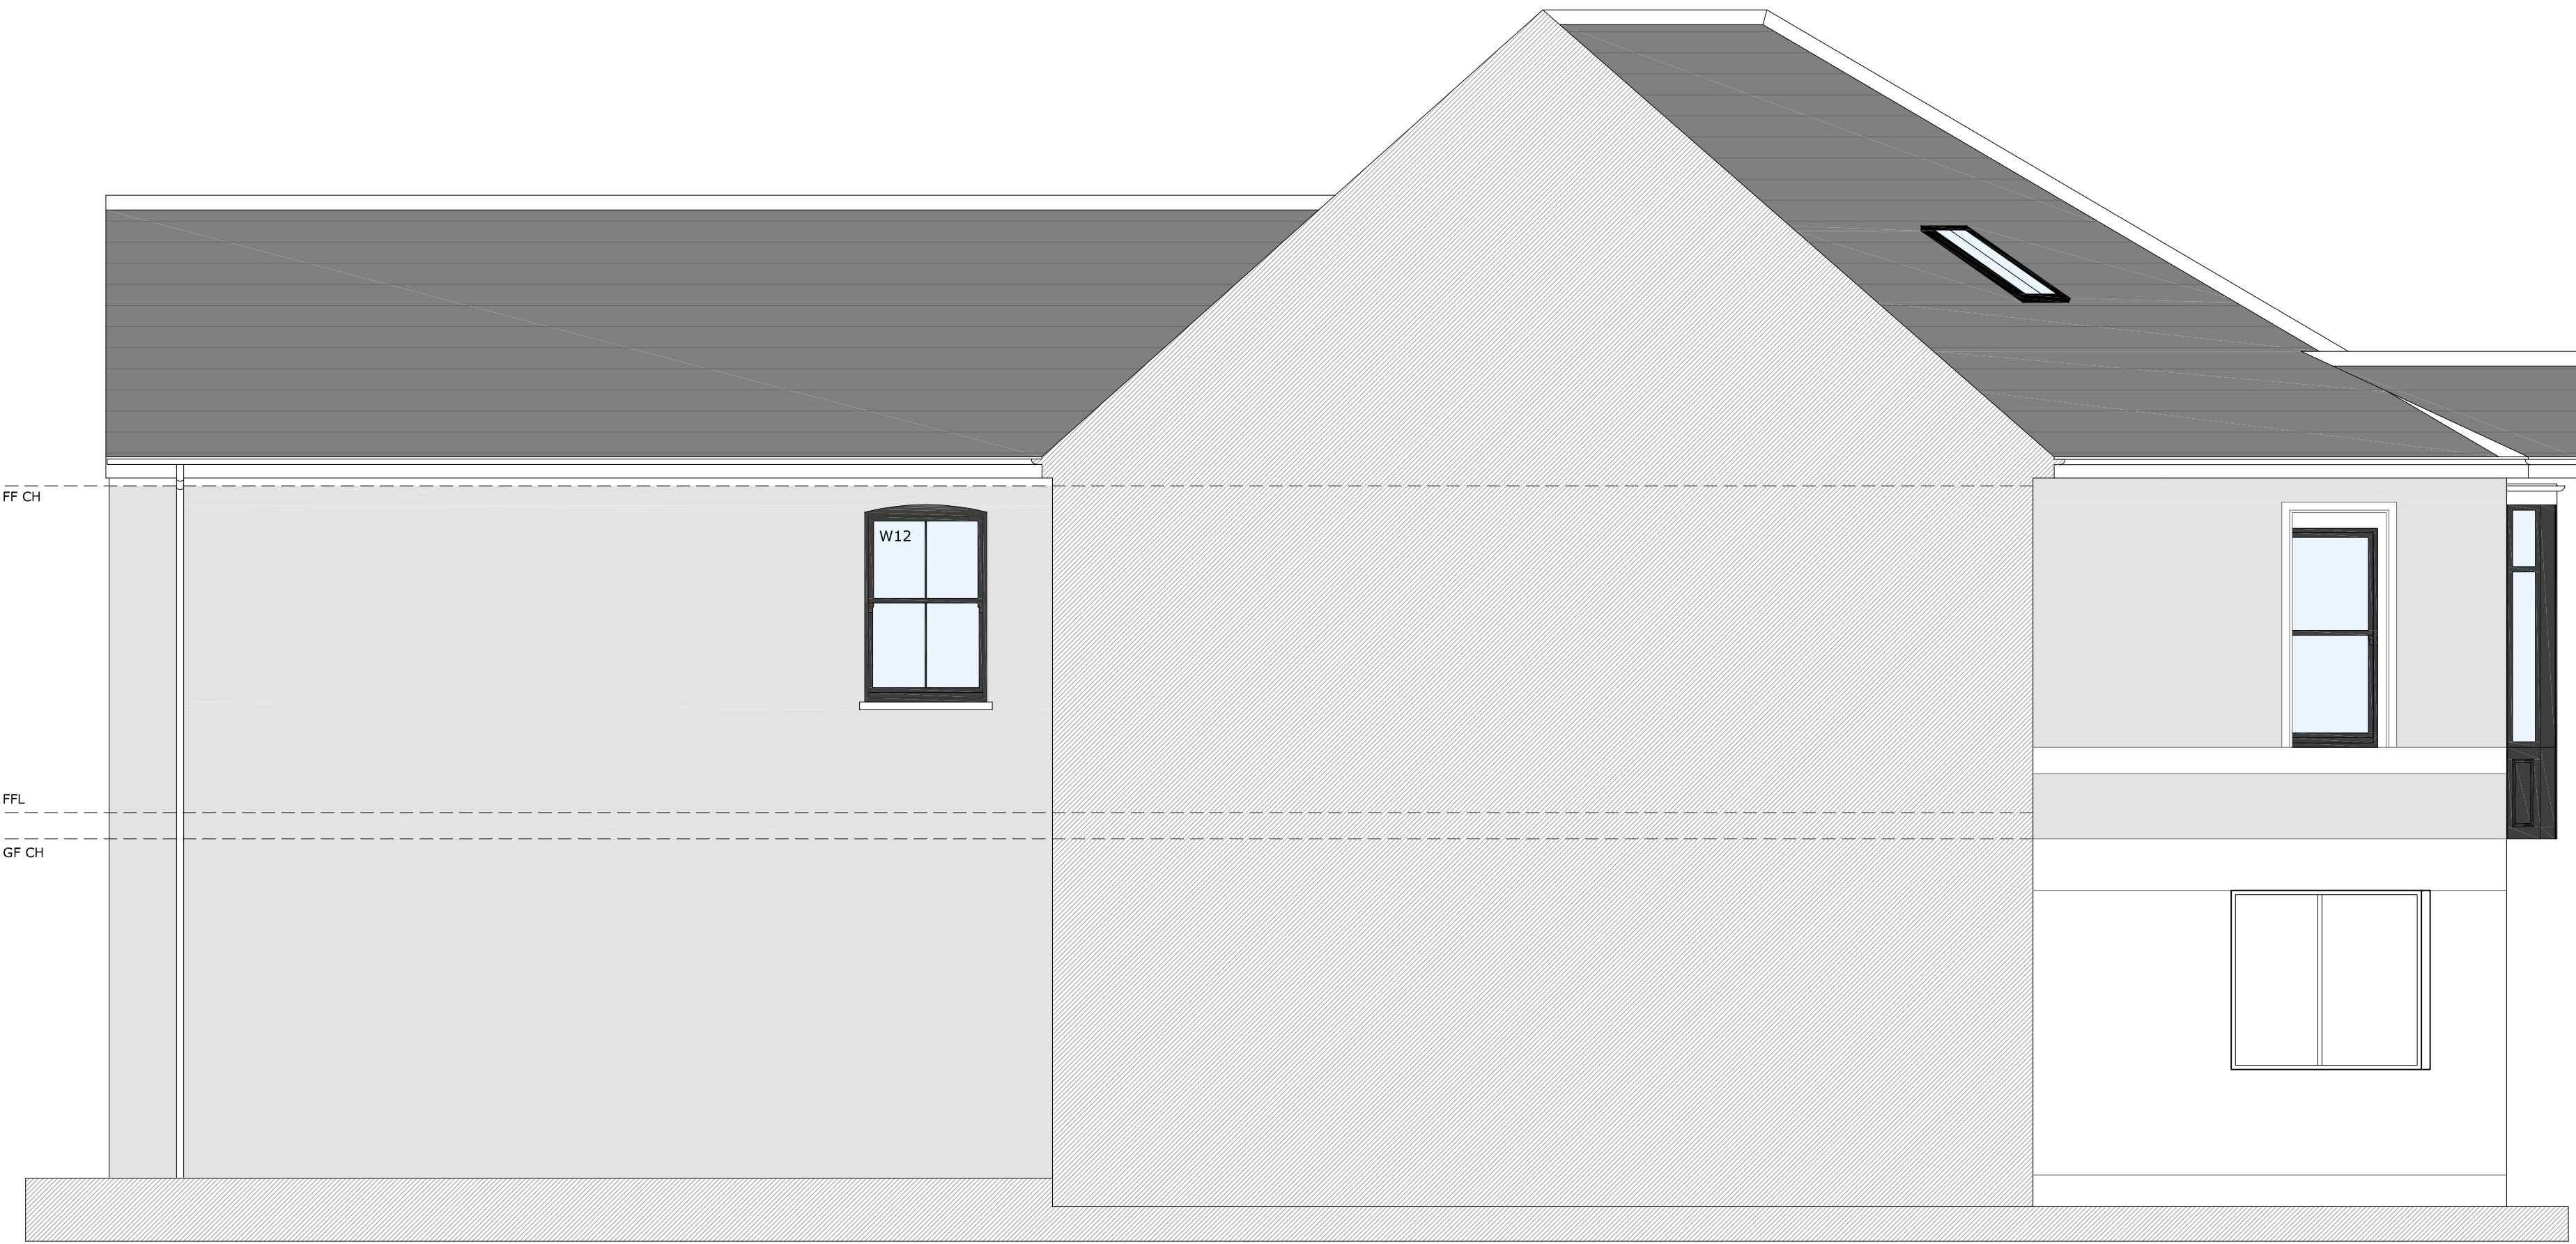

Side Elevation

Issue A	24.07.21	Addition of North (Side) Elevation Addition of Window Schedule Notes	
Issue	21.05.21	Planning Submission	
 Westfield Architects		0 1 2 3m	Date: 20.04.21
		Job: 32 High Street, Conversion to apartments and retail units.	Scale: 1:50@A1
		Location: 32 High Street, Merthyr Tydfil, CF47 8DE	Draw No: 302 - AL/9/06
		Title: Proposed Elevations	
TEL - 07848 126350, E-MAIL - sam@westfieldarchitects.co.uk 2 Alexander Gate, Ffordd Pengam, Cardiff, CF24 2SA.			