




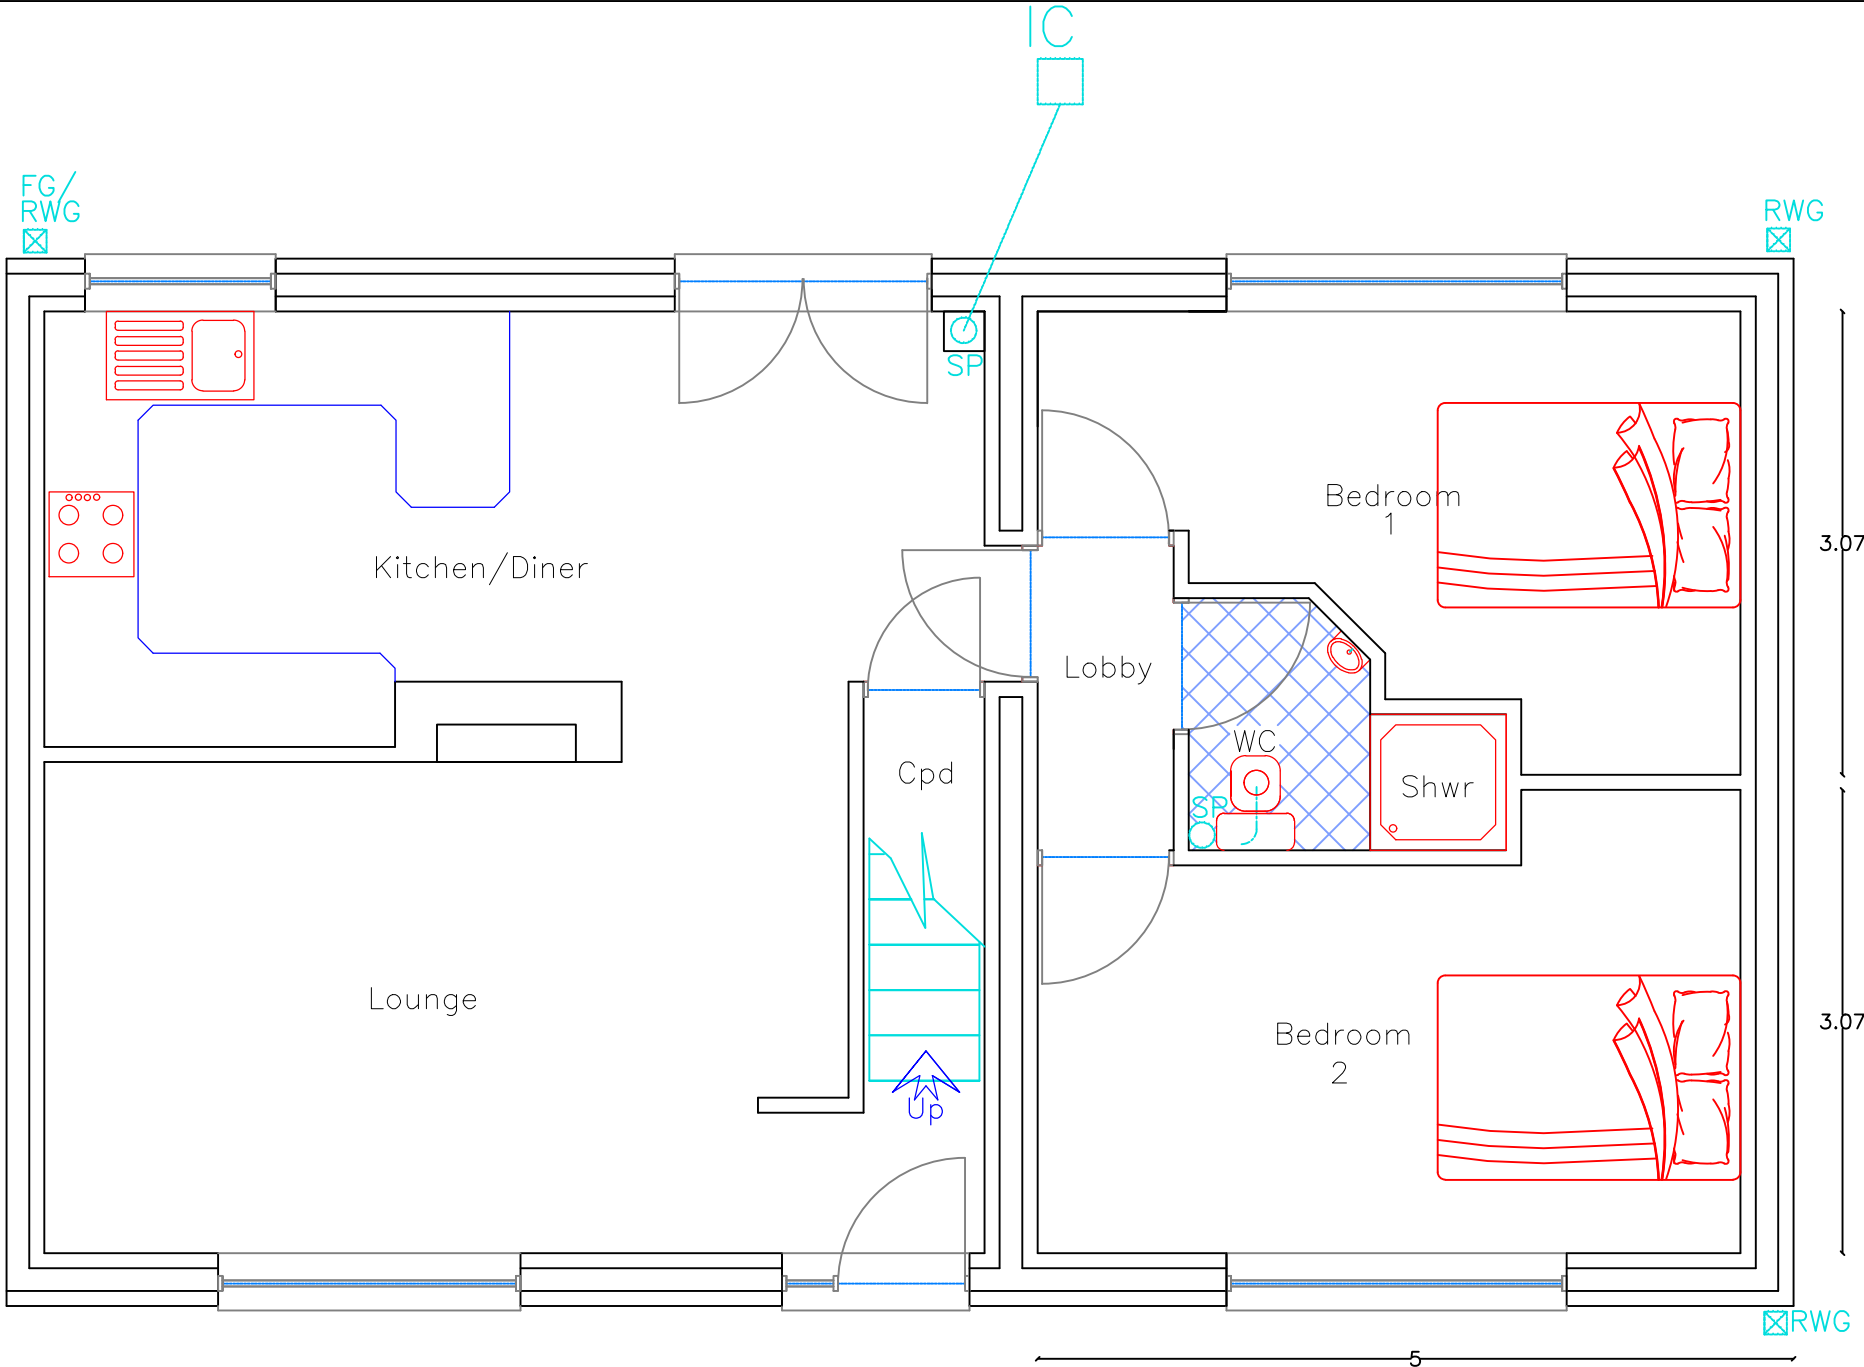


Proposed GF Plan
1:50

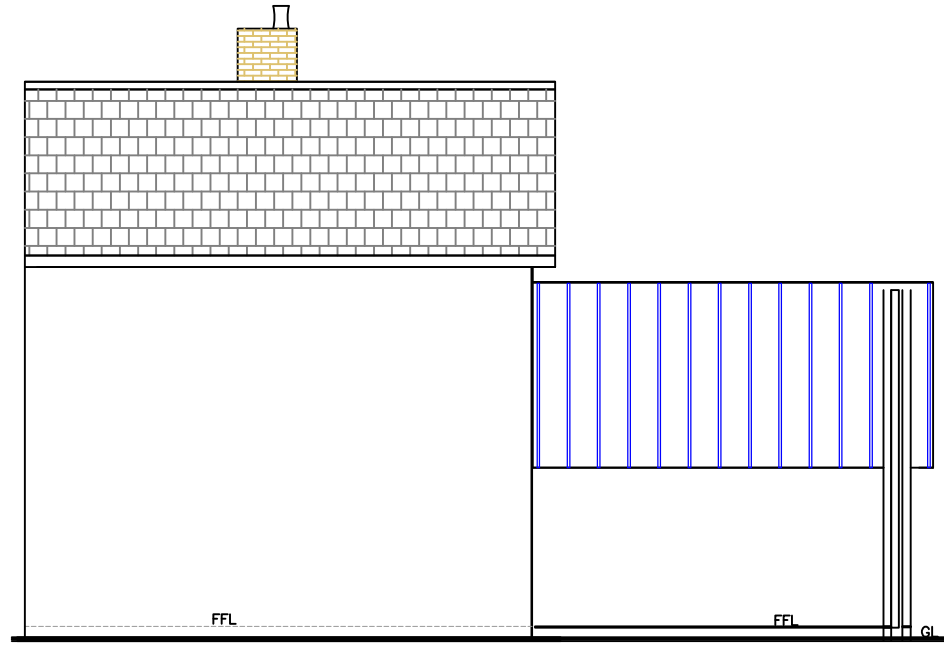


Proposed Cross Section
1:100

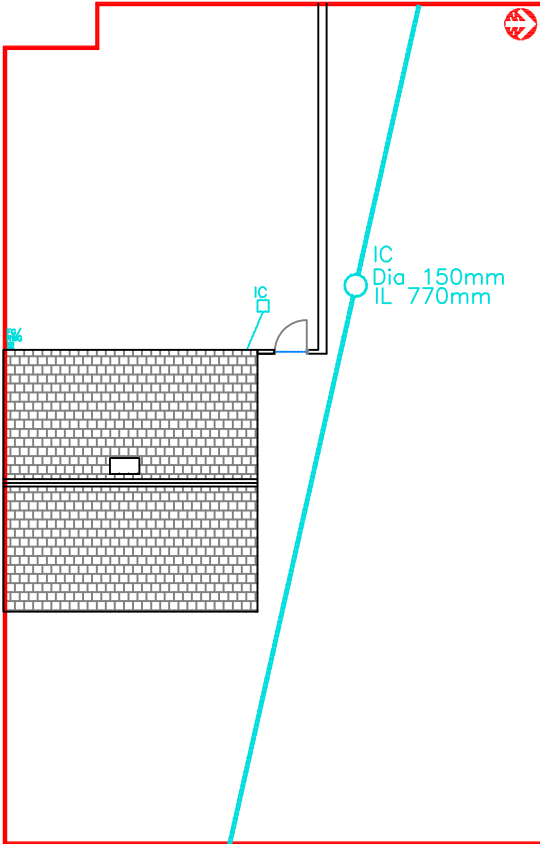


Existing Block Plan
1:200

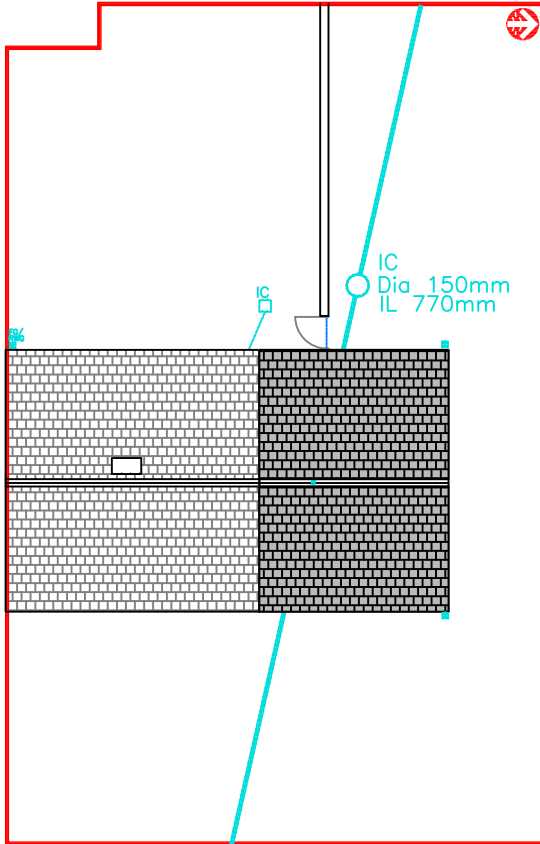


Proposed Block Plan
1:200

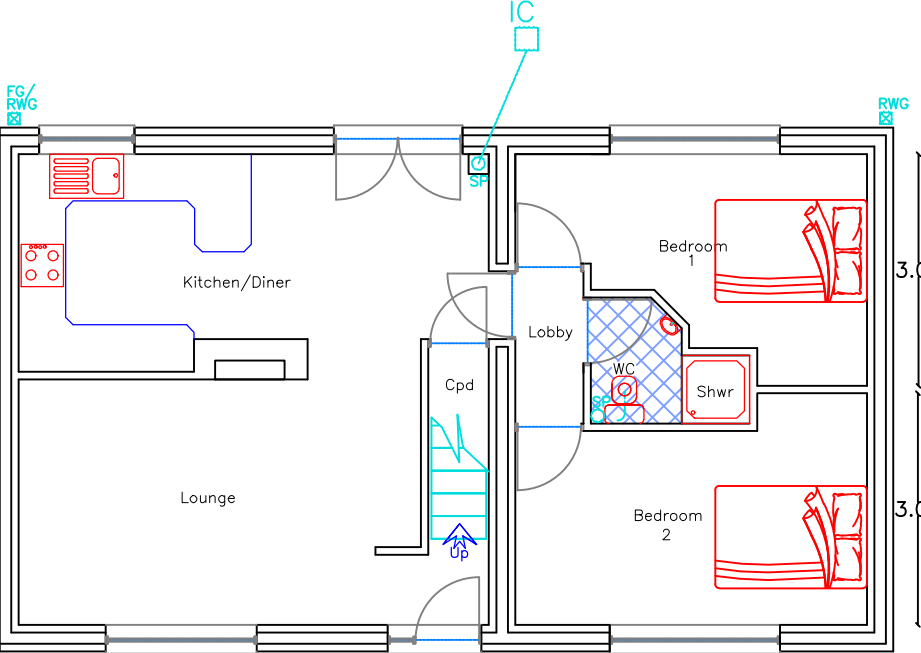


Proposed GF Plan
1:100

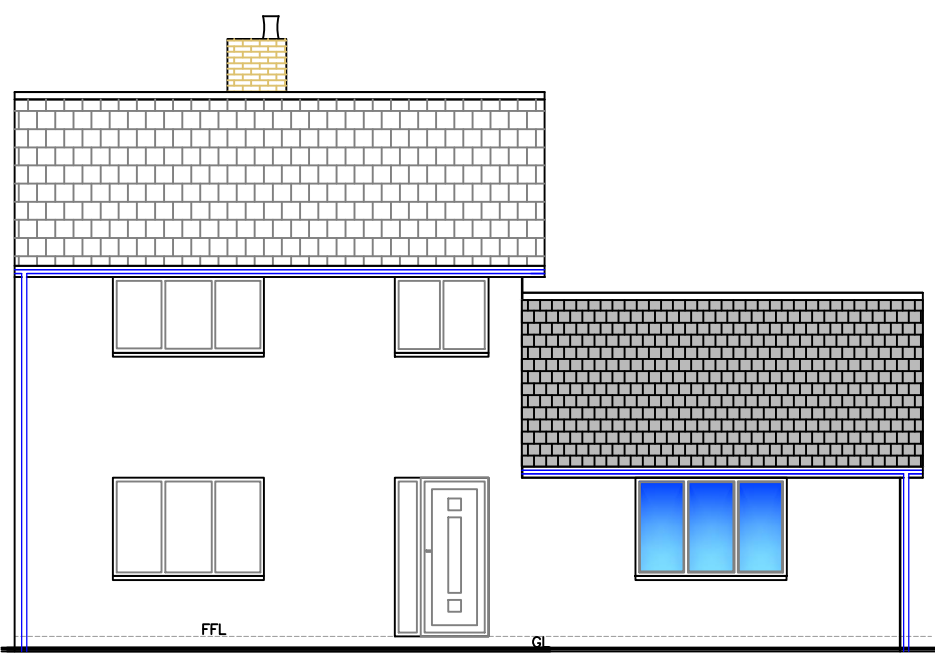


Proposed Front Elevation
1:100

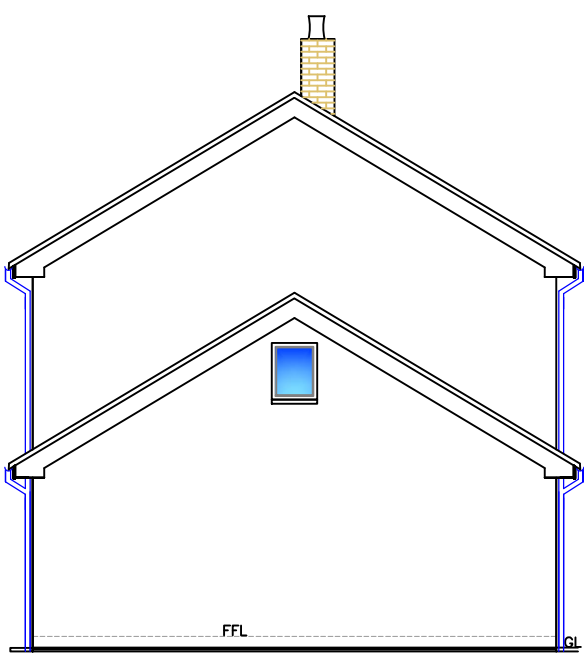


Proposed End Elevation
1:100

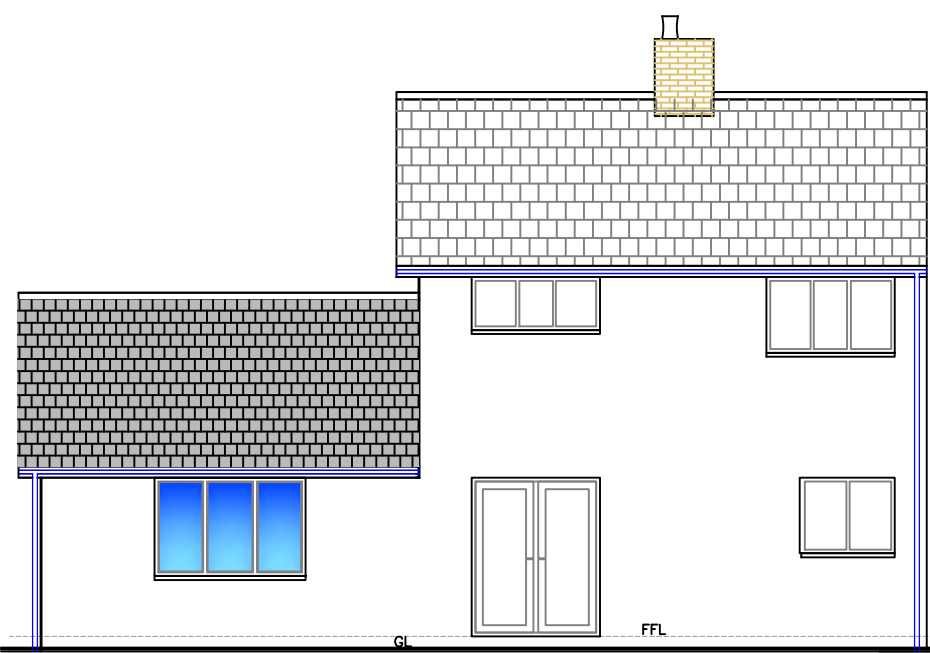


Proposed Rear Elevation
1:100

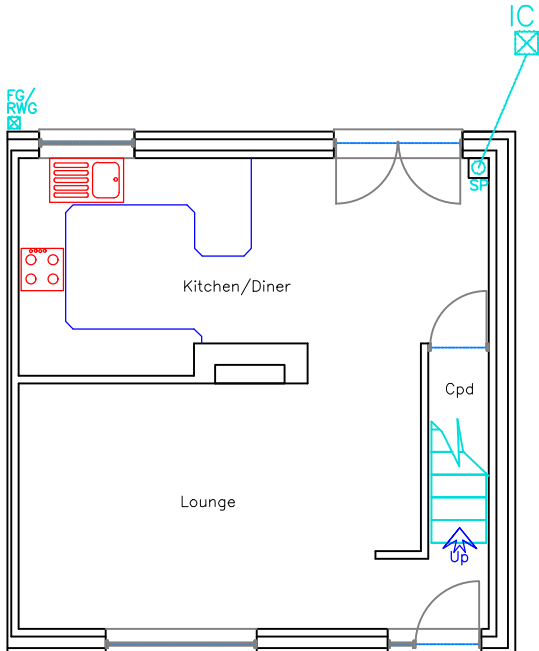


Existing GF Plan
1:100

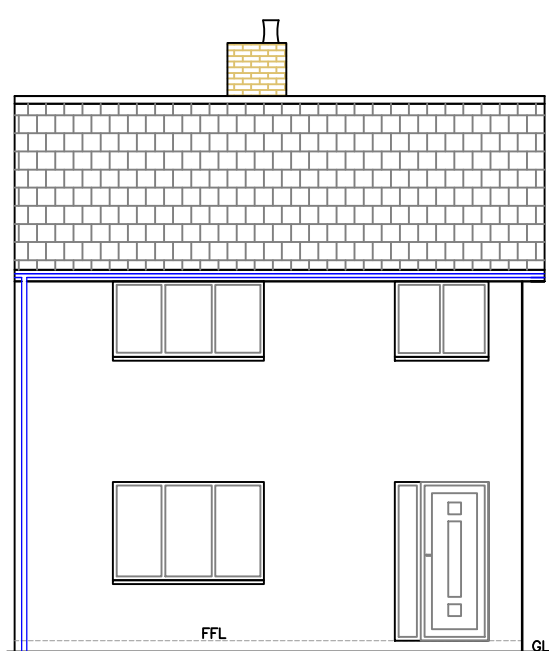

Existing Front Elevation
1:100

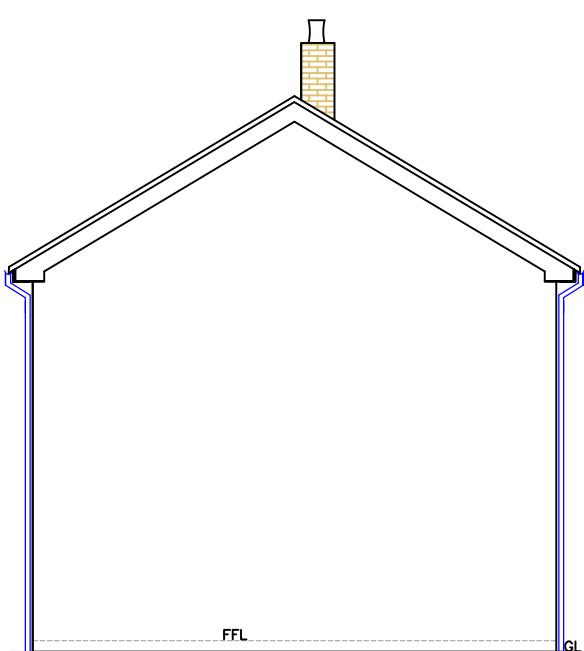

Existing End Elevation
1:100

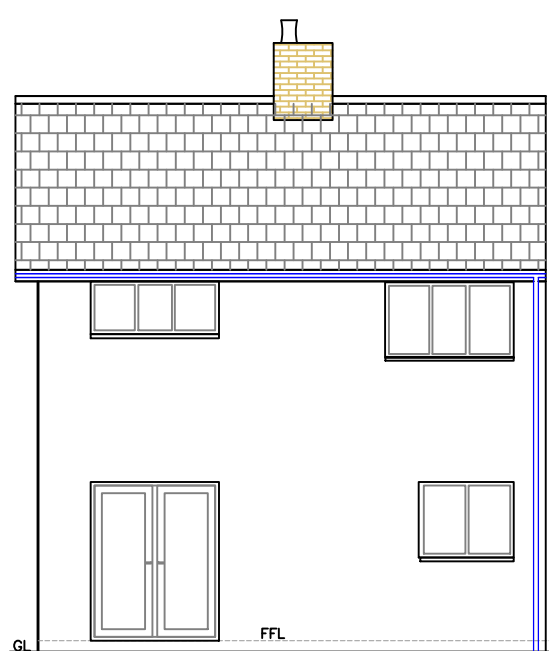

Existing Rear Elevation
1:100

N.B.
All dimensions are between structural components

Material Finishes:	
Roof:	Concrete tiles matching existing
External walls:	Fined down wall render in white
Windows/Doors:	White uPVC matching existing
Fascia/RWG's:	White uPVC matching existing



Utopia Design
Architectural Services

Building Planning Application Support
Paul Thomas: BSc (Hons)
Tel: 01685 559230. Mob: 07908 725065
Issued Only for Purpose Indicated
Drawing Status: FOR PLANNING PURPOSES ONLY

Address: 33, Willow Road
Gurnos
Merthyr Tydfil
CF47 9BA

Project: Proposed Single Storey Side Extension

Drawn by	Date	Paper
PT	AUG 25	A2
Title	Scale	1:50 1:100 1:200
Existing & Proposed Plans, Elevations & Section	Drwg No	WILLOW 33 FP 01