


ELEVATIONS *PROPOSED*


REAR ELEVATION PROPOSED

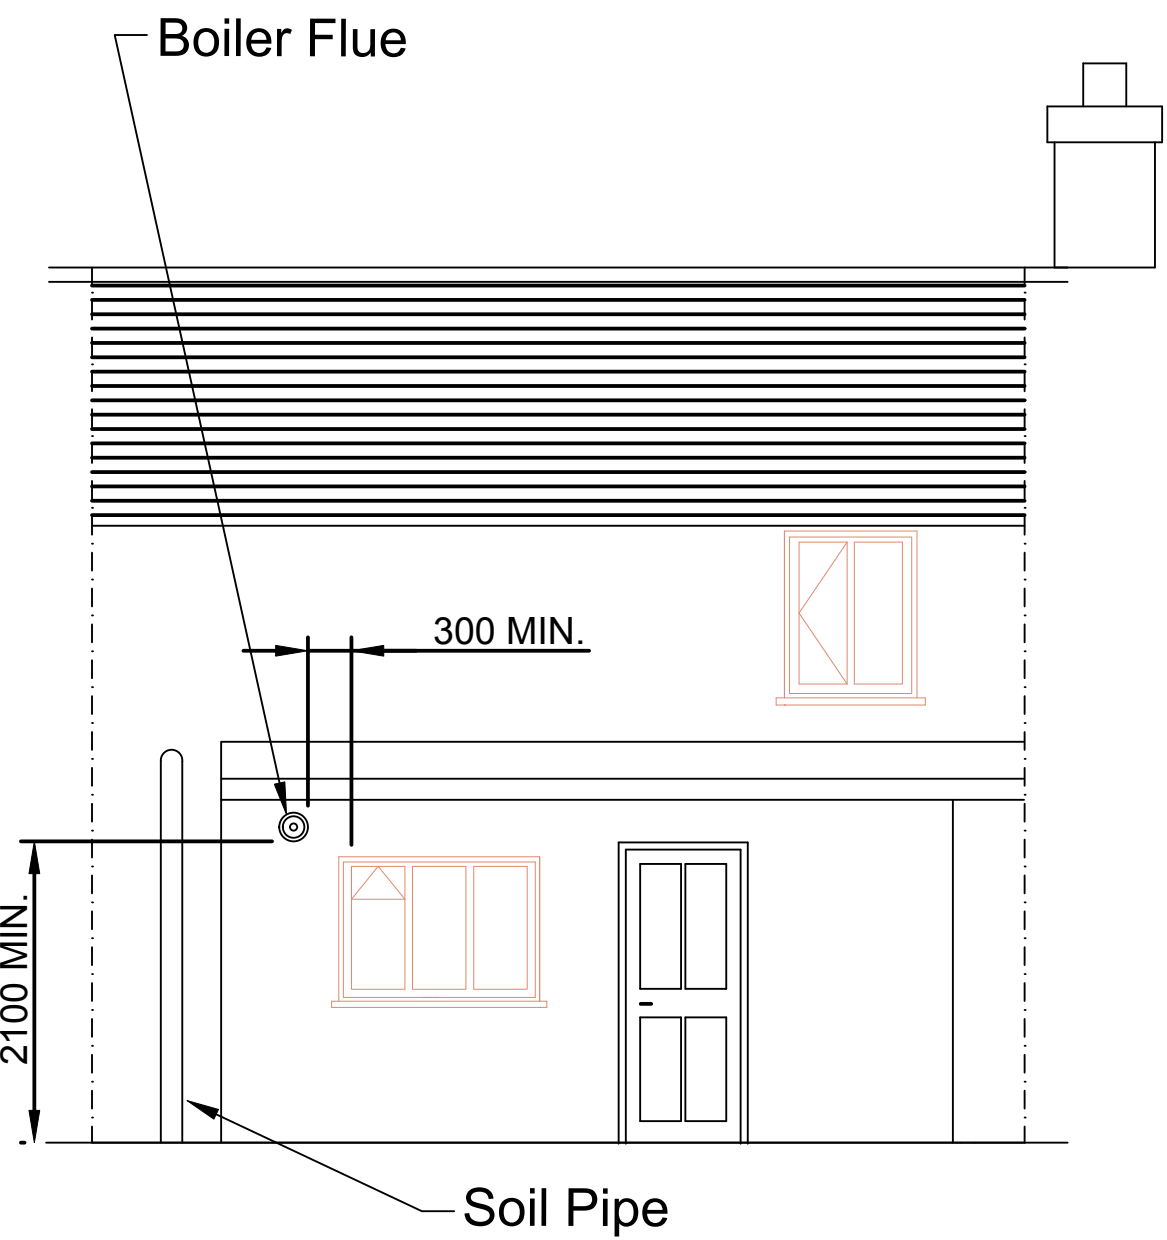

Rear Windows - Windows to be replaced with UPVC double glazed units to the same shape and size as existing.


Rear Door - UPVC same size, 4 panel, top half glazed.

END ELEVATION PROPOSED

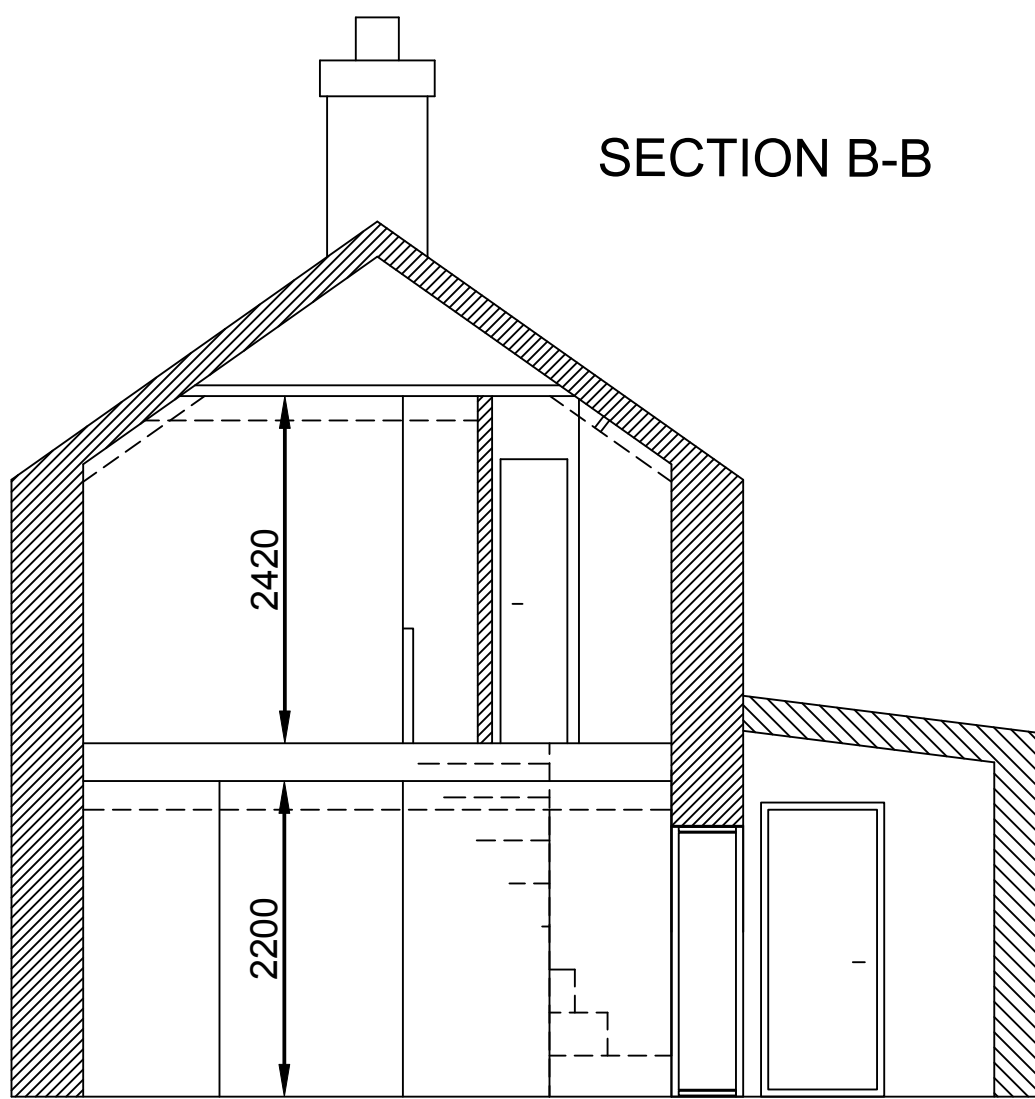


Front Door - No change. To be refurbished and painted to match new windows (grey)

FRONT ELEVATION PROPOSED

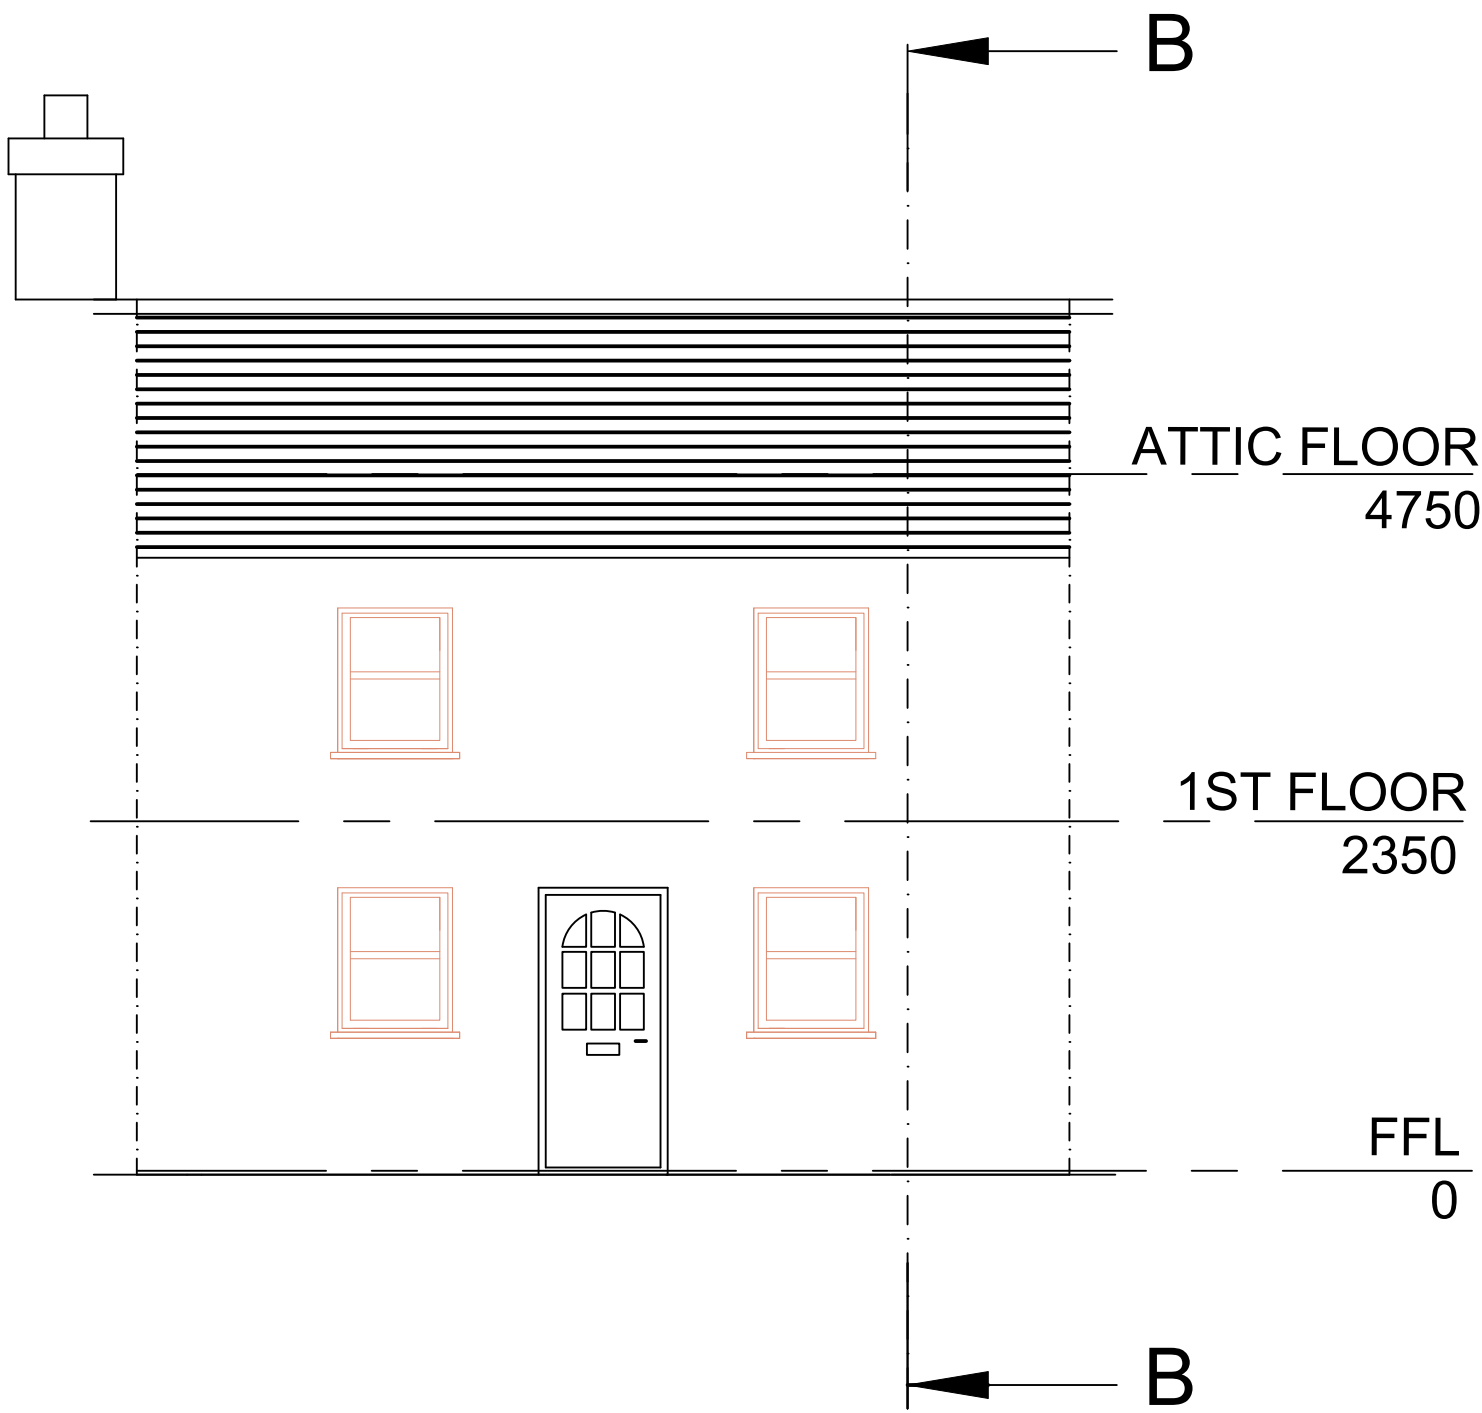

Front Windows - All four windows to be replaced with grey timber vertical sliding sash (1.5 W/(m2K)). Soft wood "one third, two thirds". Top sash opening only.

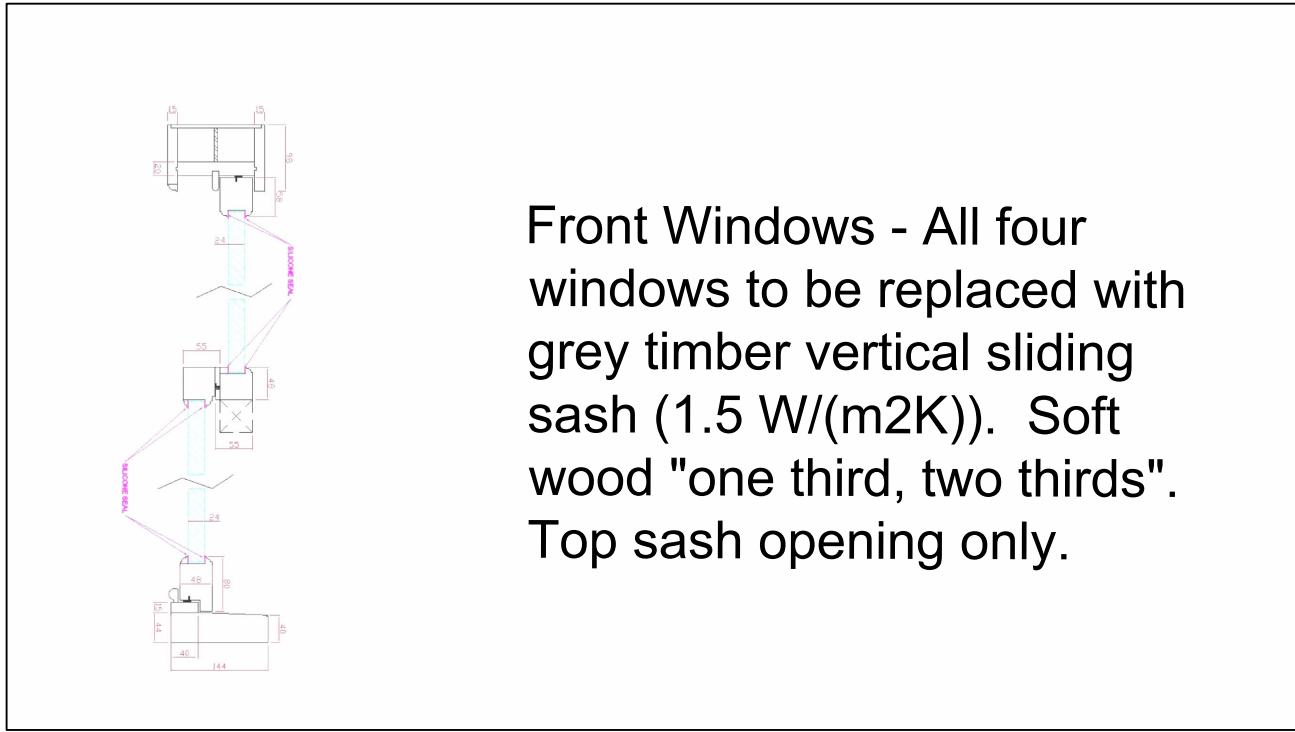

P: 11 TANSY CLOSE,HENGOED,CF82 8LF
E: mgould@mg3design.co.uk

Project 4 QUAY ROW, ABERCANAID MERTHYR TYDFIL, CF48 1YP	Client MRS AMELIA WILLIAMS	Title PROPOSED CHANGES FOR LISTED BUILDING CONSENT	Date JUNE 2021 Drg no 105 Scale 1:50	A2
Index A B C	Revision NEW DRAWING (PROPOSAL) WINDOW DETAIL AMENDMENTS PLANNING AMENDMENTS (REF EMAIL 16/5/21)	Date 19/02/21 28/02/21 4/06/21	Revisions A B C Pages 2 of 5 ALL DIMN'S IN mm	