



Job No.	Drg No.	Rev.
---------	---------	------

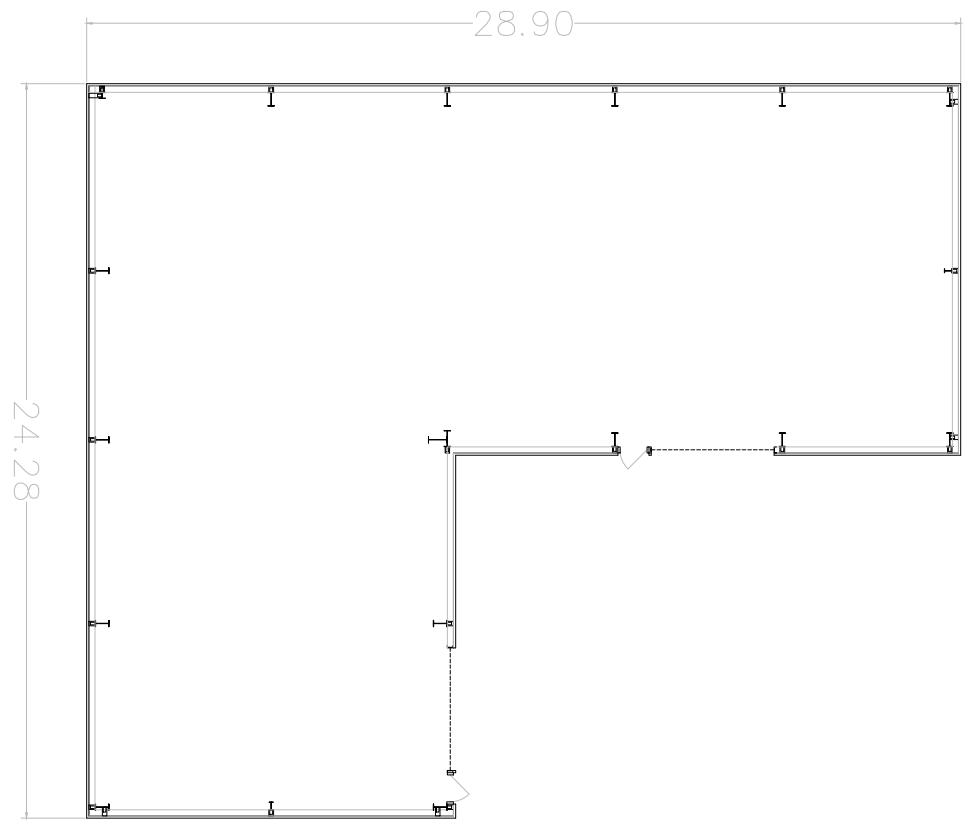

FLOOR PLAN

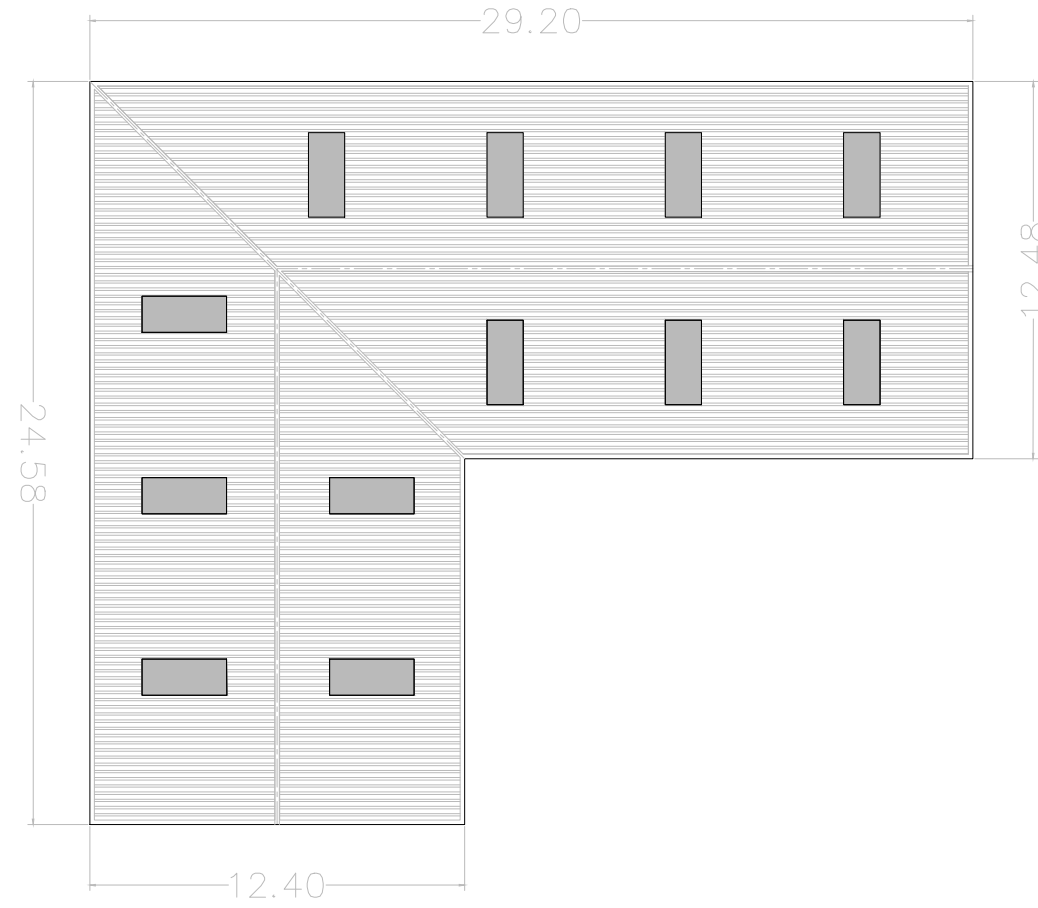

ROOF PLAN

SOUTH

NORTH

WEST

EAST

AMENDMENTS				
Rev. Ref.	DETAILS	Date	Made By	Chk'd By

CONSTRUCTION MATERIALS

FLUE
GALVANISED STEEL

Client :



TECHNIA ENVIRONMENT AND PLANNING LTD
UNIT 1 FOXES LANE, OAKDALE BUSINESS PARK
BLACKWOOD, CAERPHILLY, NP12 4AB
TEL: 02921 900400
EMAIL: PLANNING@TEPL.EU

MERTHYR BIOMASS LTD

EXISTING ELEVATIONS, FLOOR PLAN AND ROOF PLAN

Scale 1:250	Drawn <i>SCW</i>	Checked <i>ND</i>	Approved <i>ND</i>
Original drawing A1	Date <i>05/06/26</i>	Date <i>05/06/26</i>	Date <i>05/06/26</i>
Job No. MBRC	Drg No. 11145 - 001 - A		Rev.