




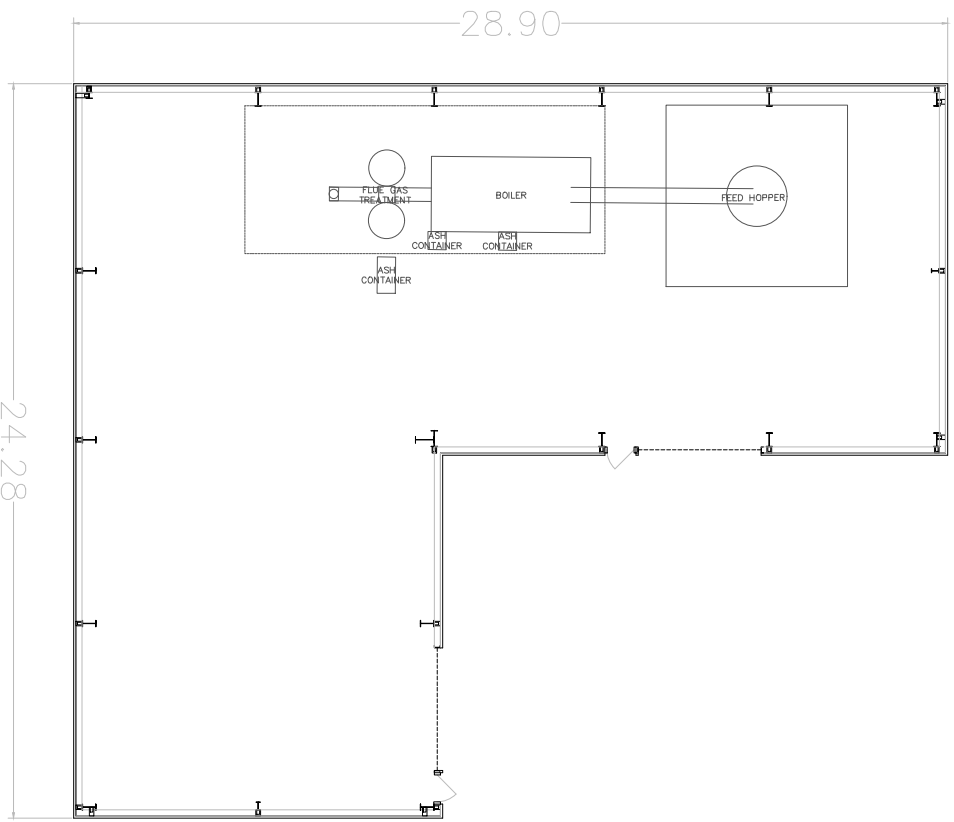


FLOOR PLAN

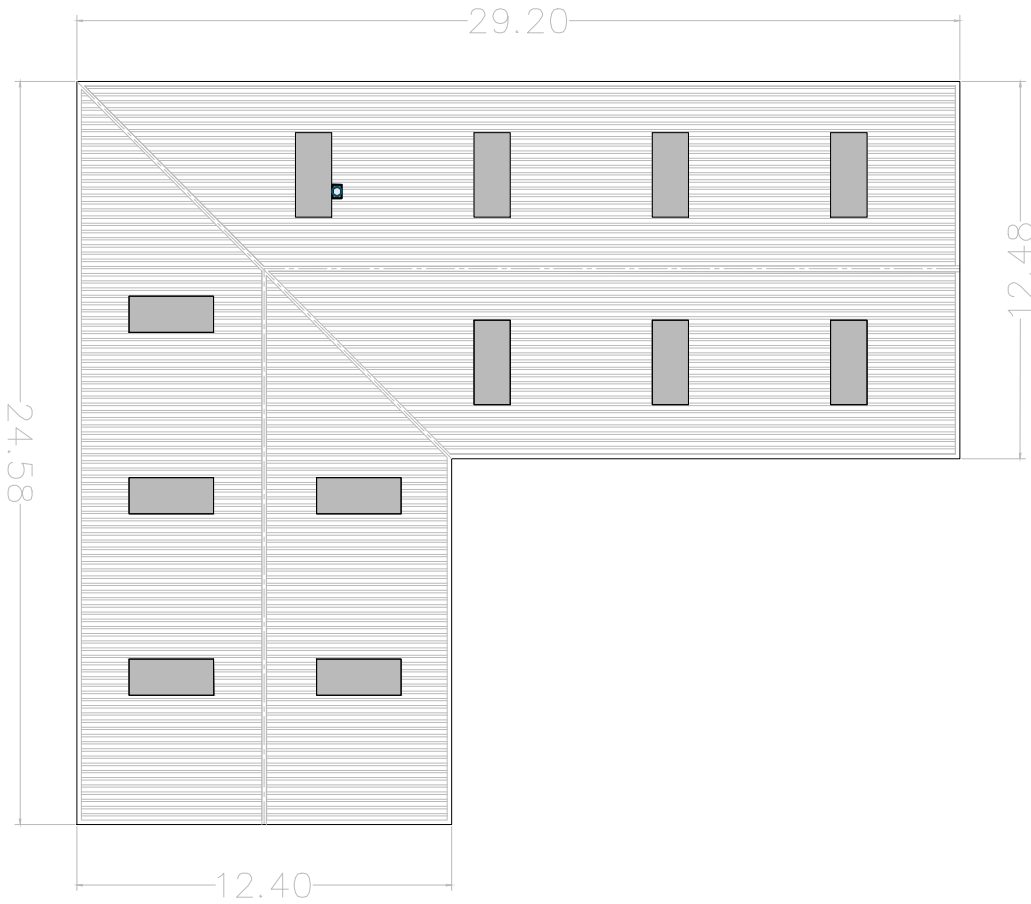


ROOF PLAN

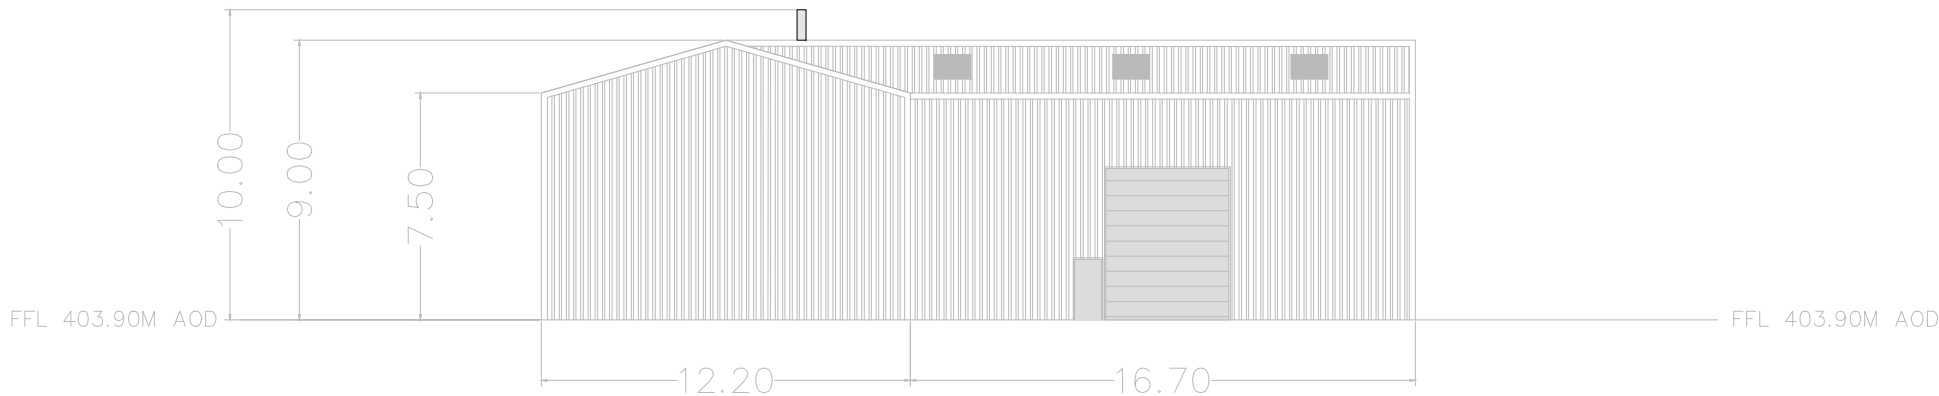


SOUTH

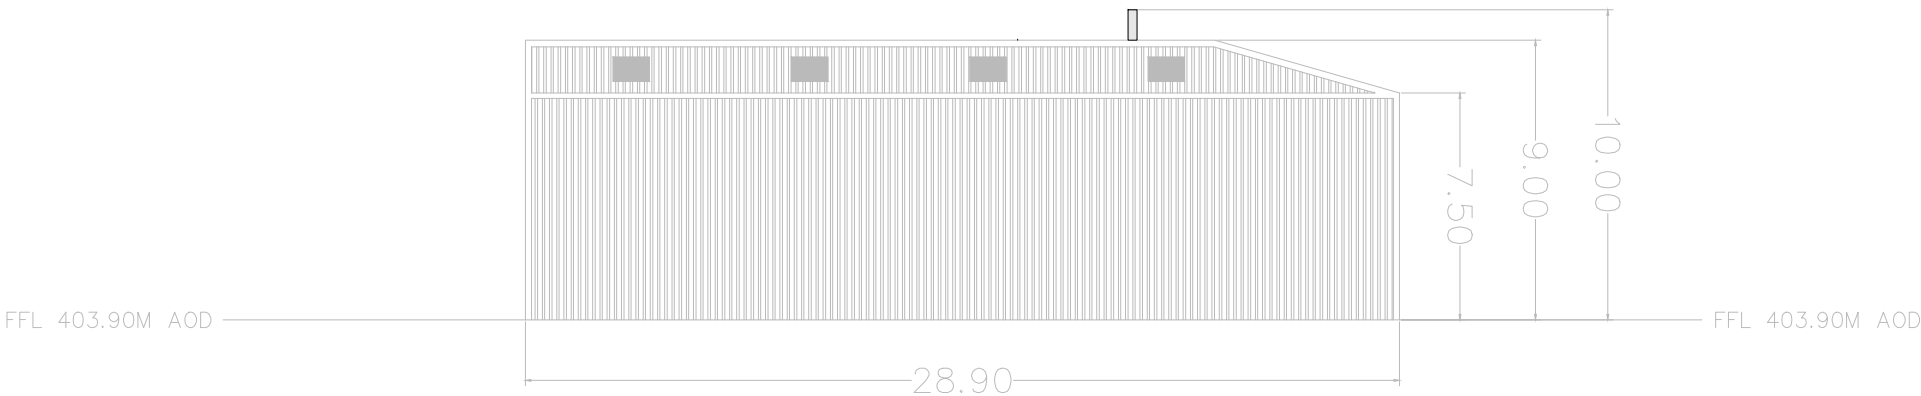

NORTH

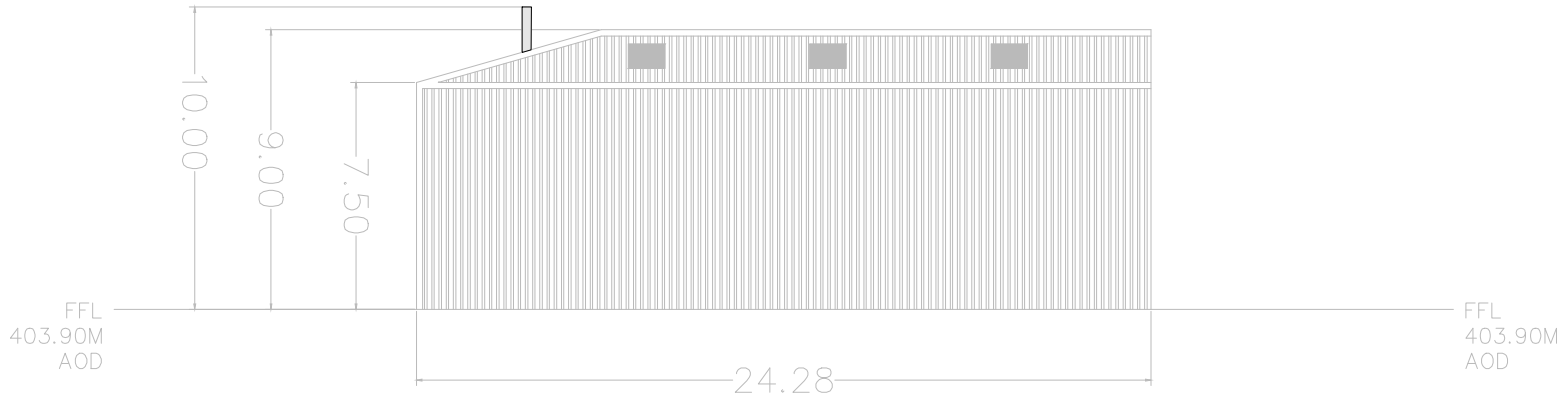

WEST

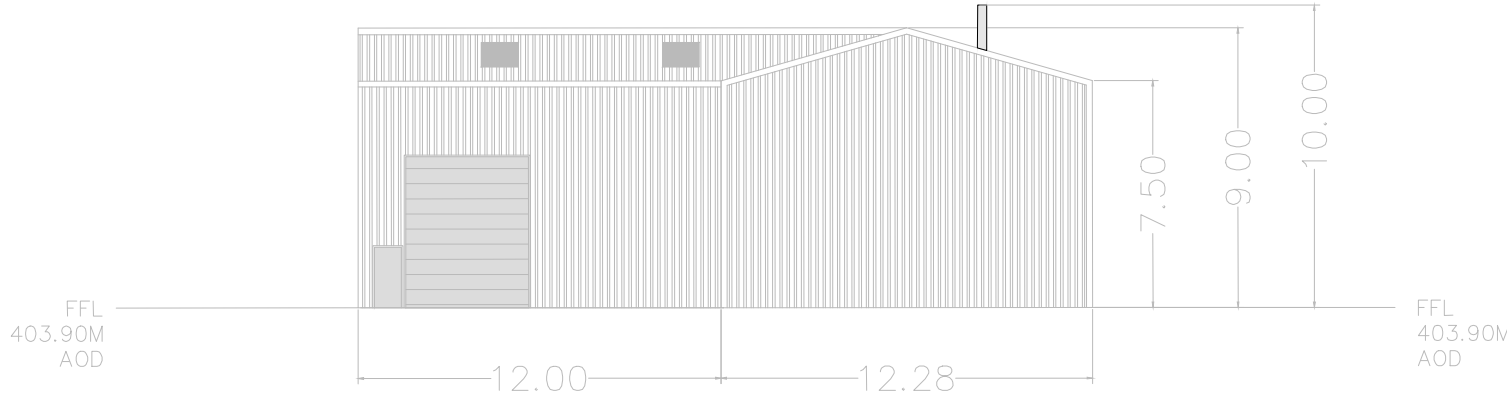

EAST

AMENDMENTS				
Rev.	Ref.	DETAILS	Date	Check By

CONSTRUCTION MATERIALS

FLUE
GALVANISED STEEL

Client:



TECHNIA ENVIRONMENT AND PLANNING LTD
UNIT 1 FOXES LANE, OAKDALE BUSINESS PARK
BLACKWOOD, CAERPHILLY, NP12 4AB
TEL: 02921 900400
EMAIL: PLANNING@TEPL.EU

Project:

MERTHYR BIOMASS LTD

Title:

PROPOSED ELEVATIONS, FLOOR PLAN
AND ROOF PLAN

Scale	Drawn	Checked	Approved
1:250	SCW	ND	ND
Original drawing A1	Date 05/06/26	Date 05/06/26	Date 05/06/26
Job No. MBRC	Dwg No. 11145 - 001 - B	Rev.	