




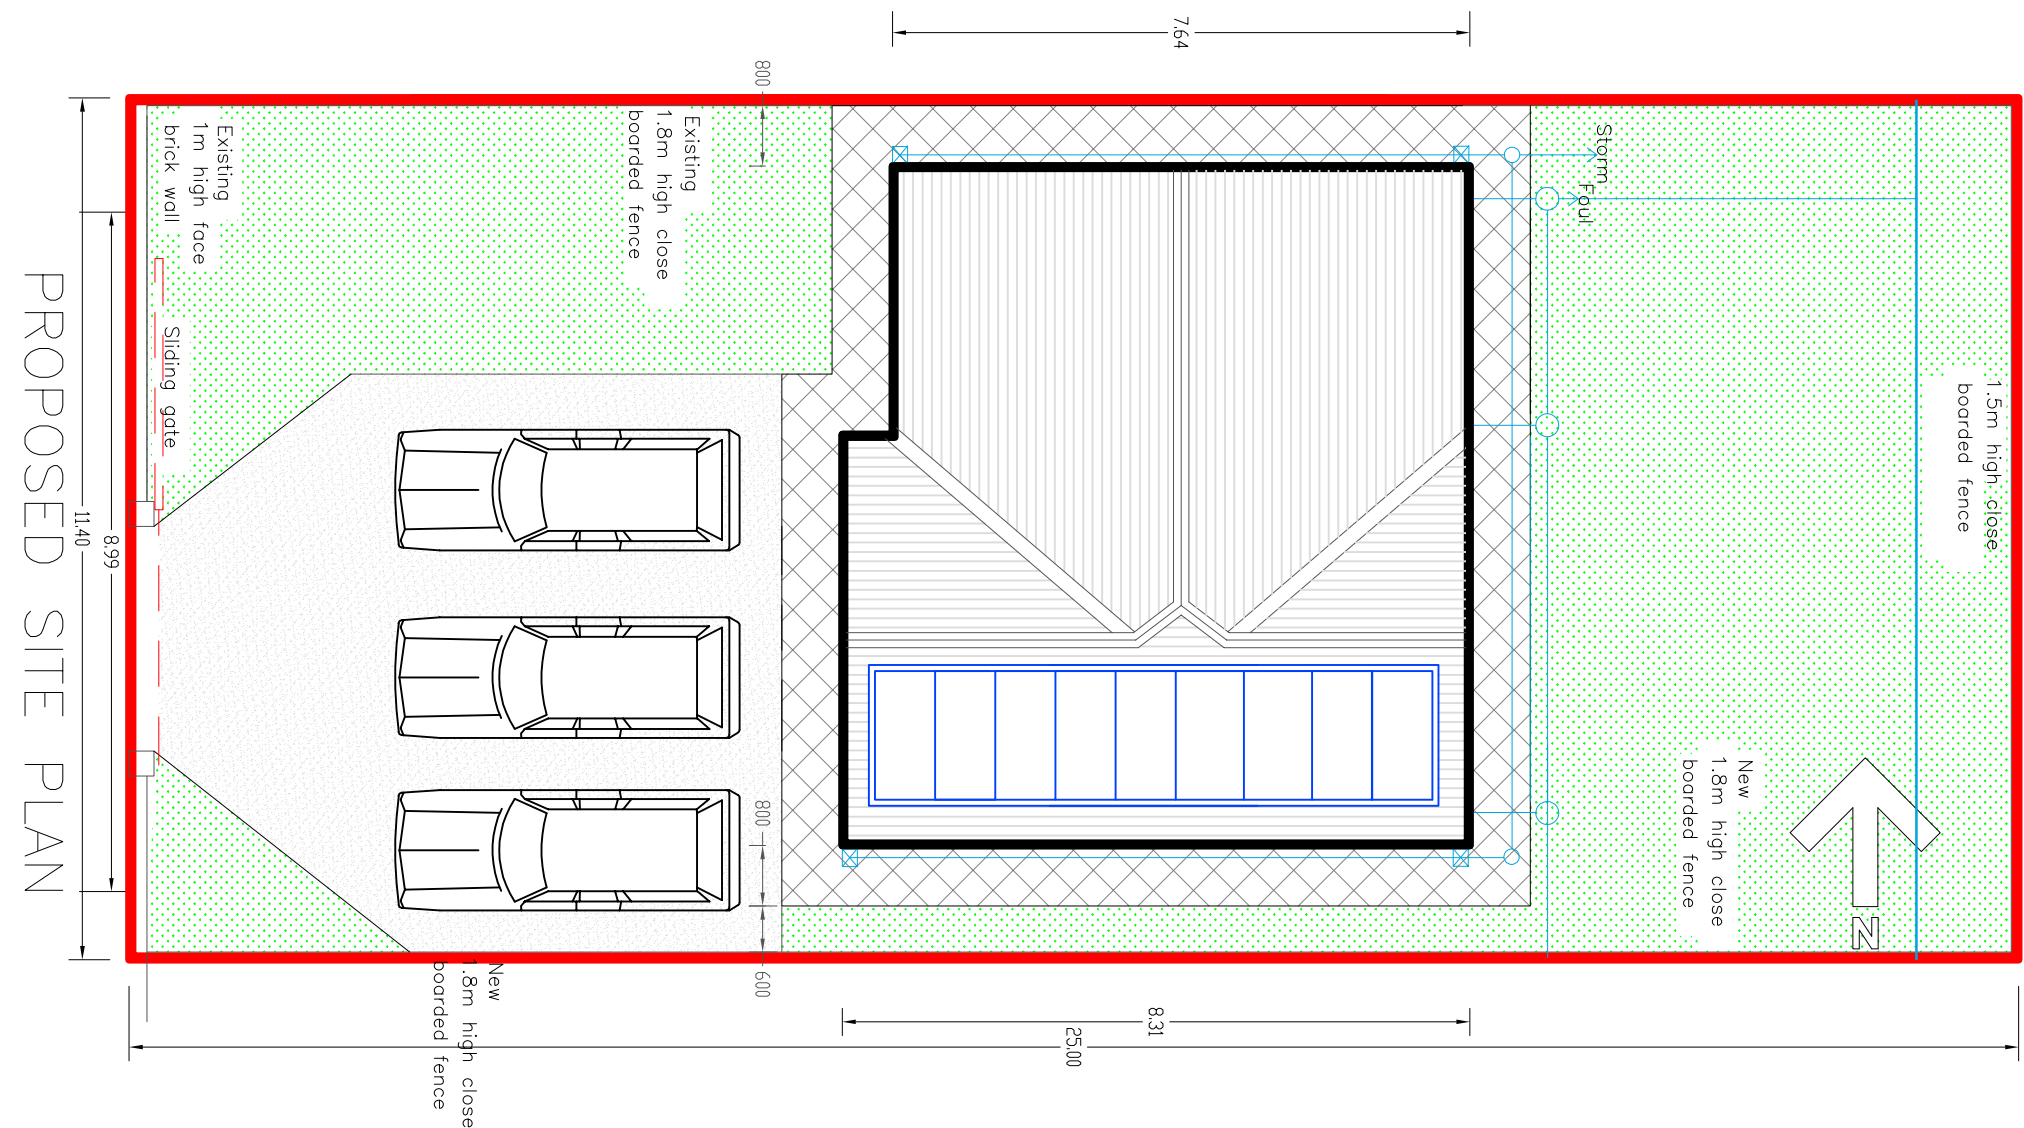


PROPOSED SITE PLAN

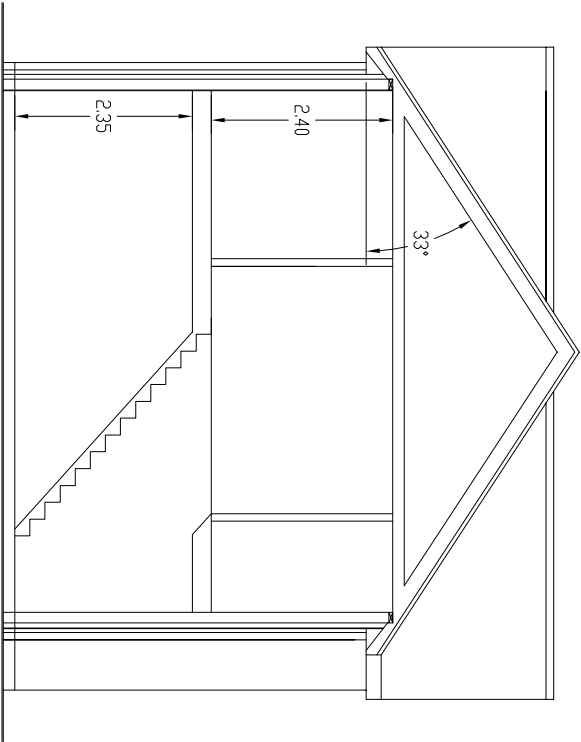


SECTION

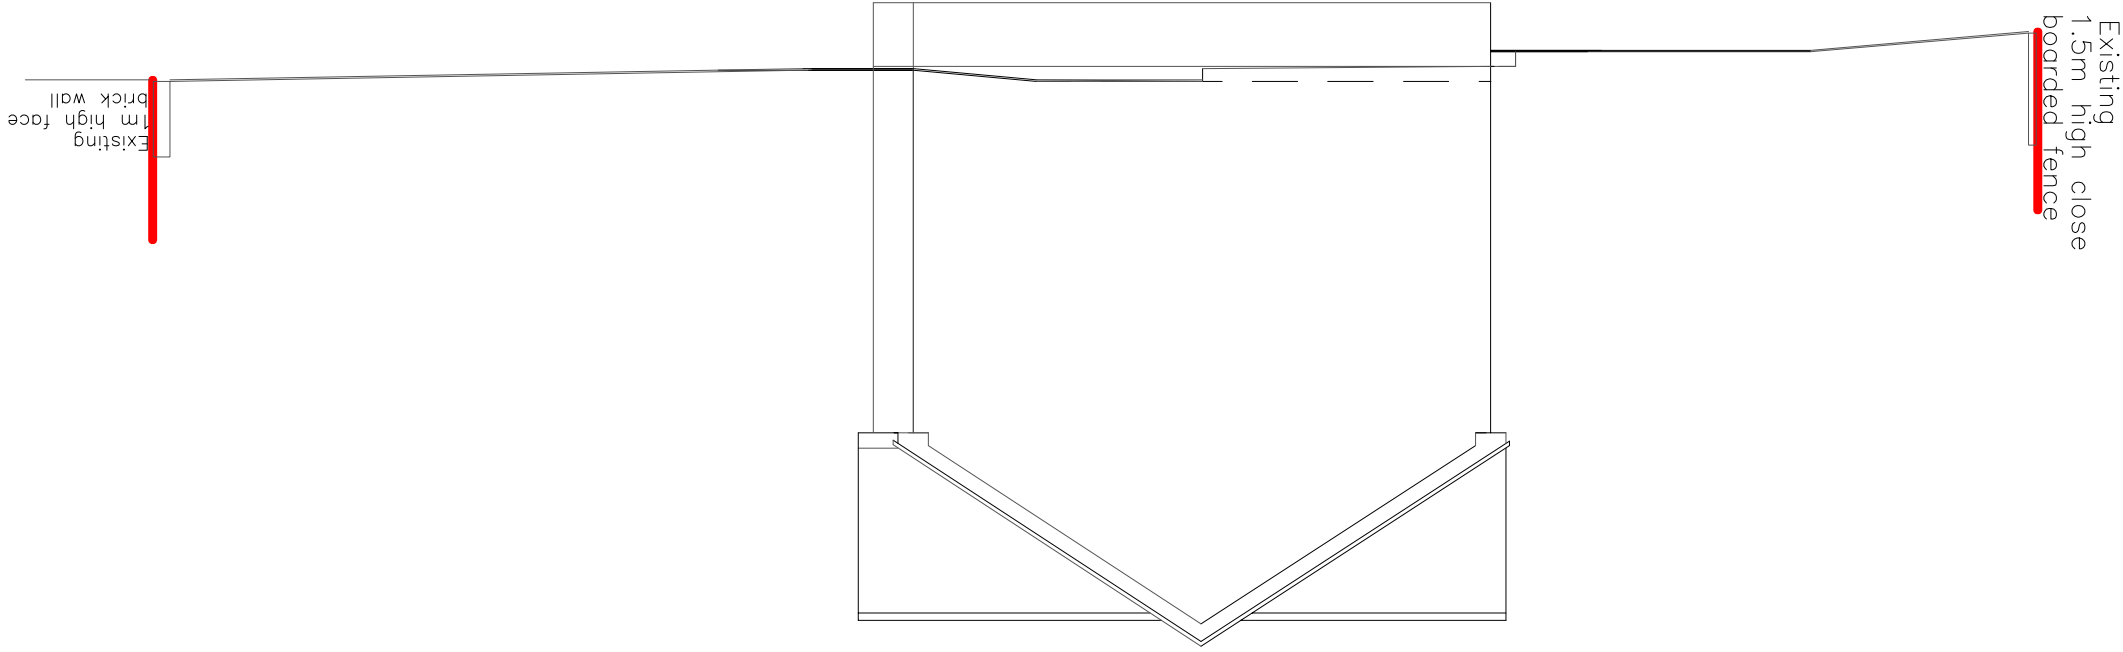

SECTION

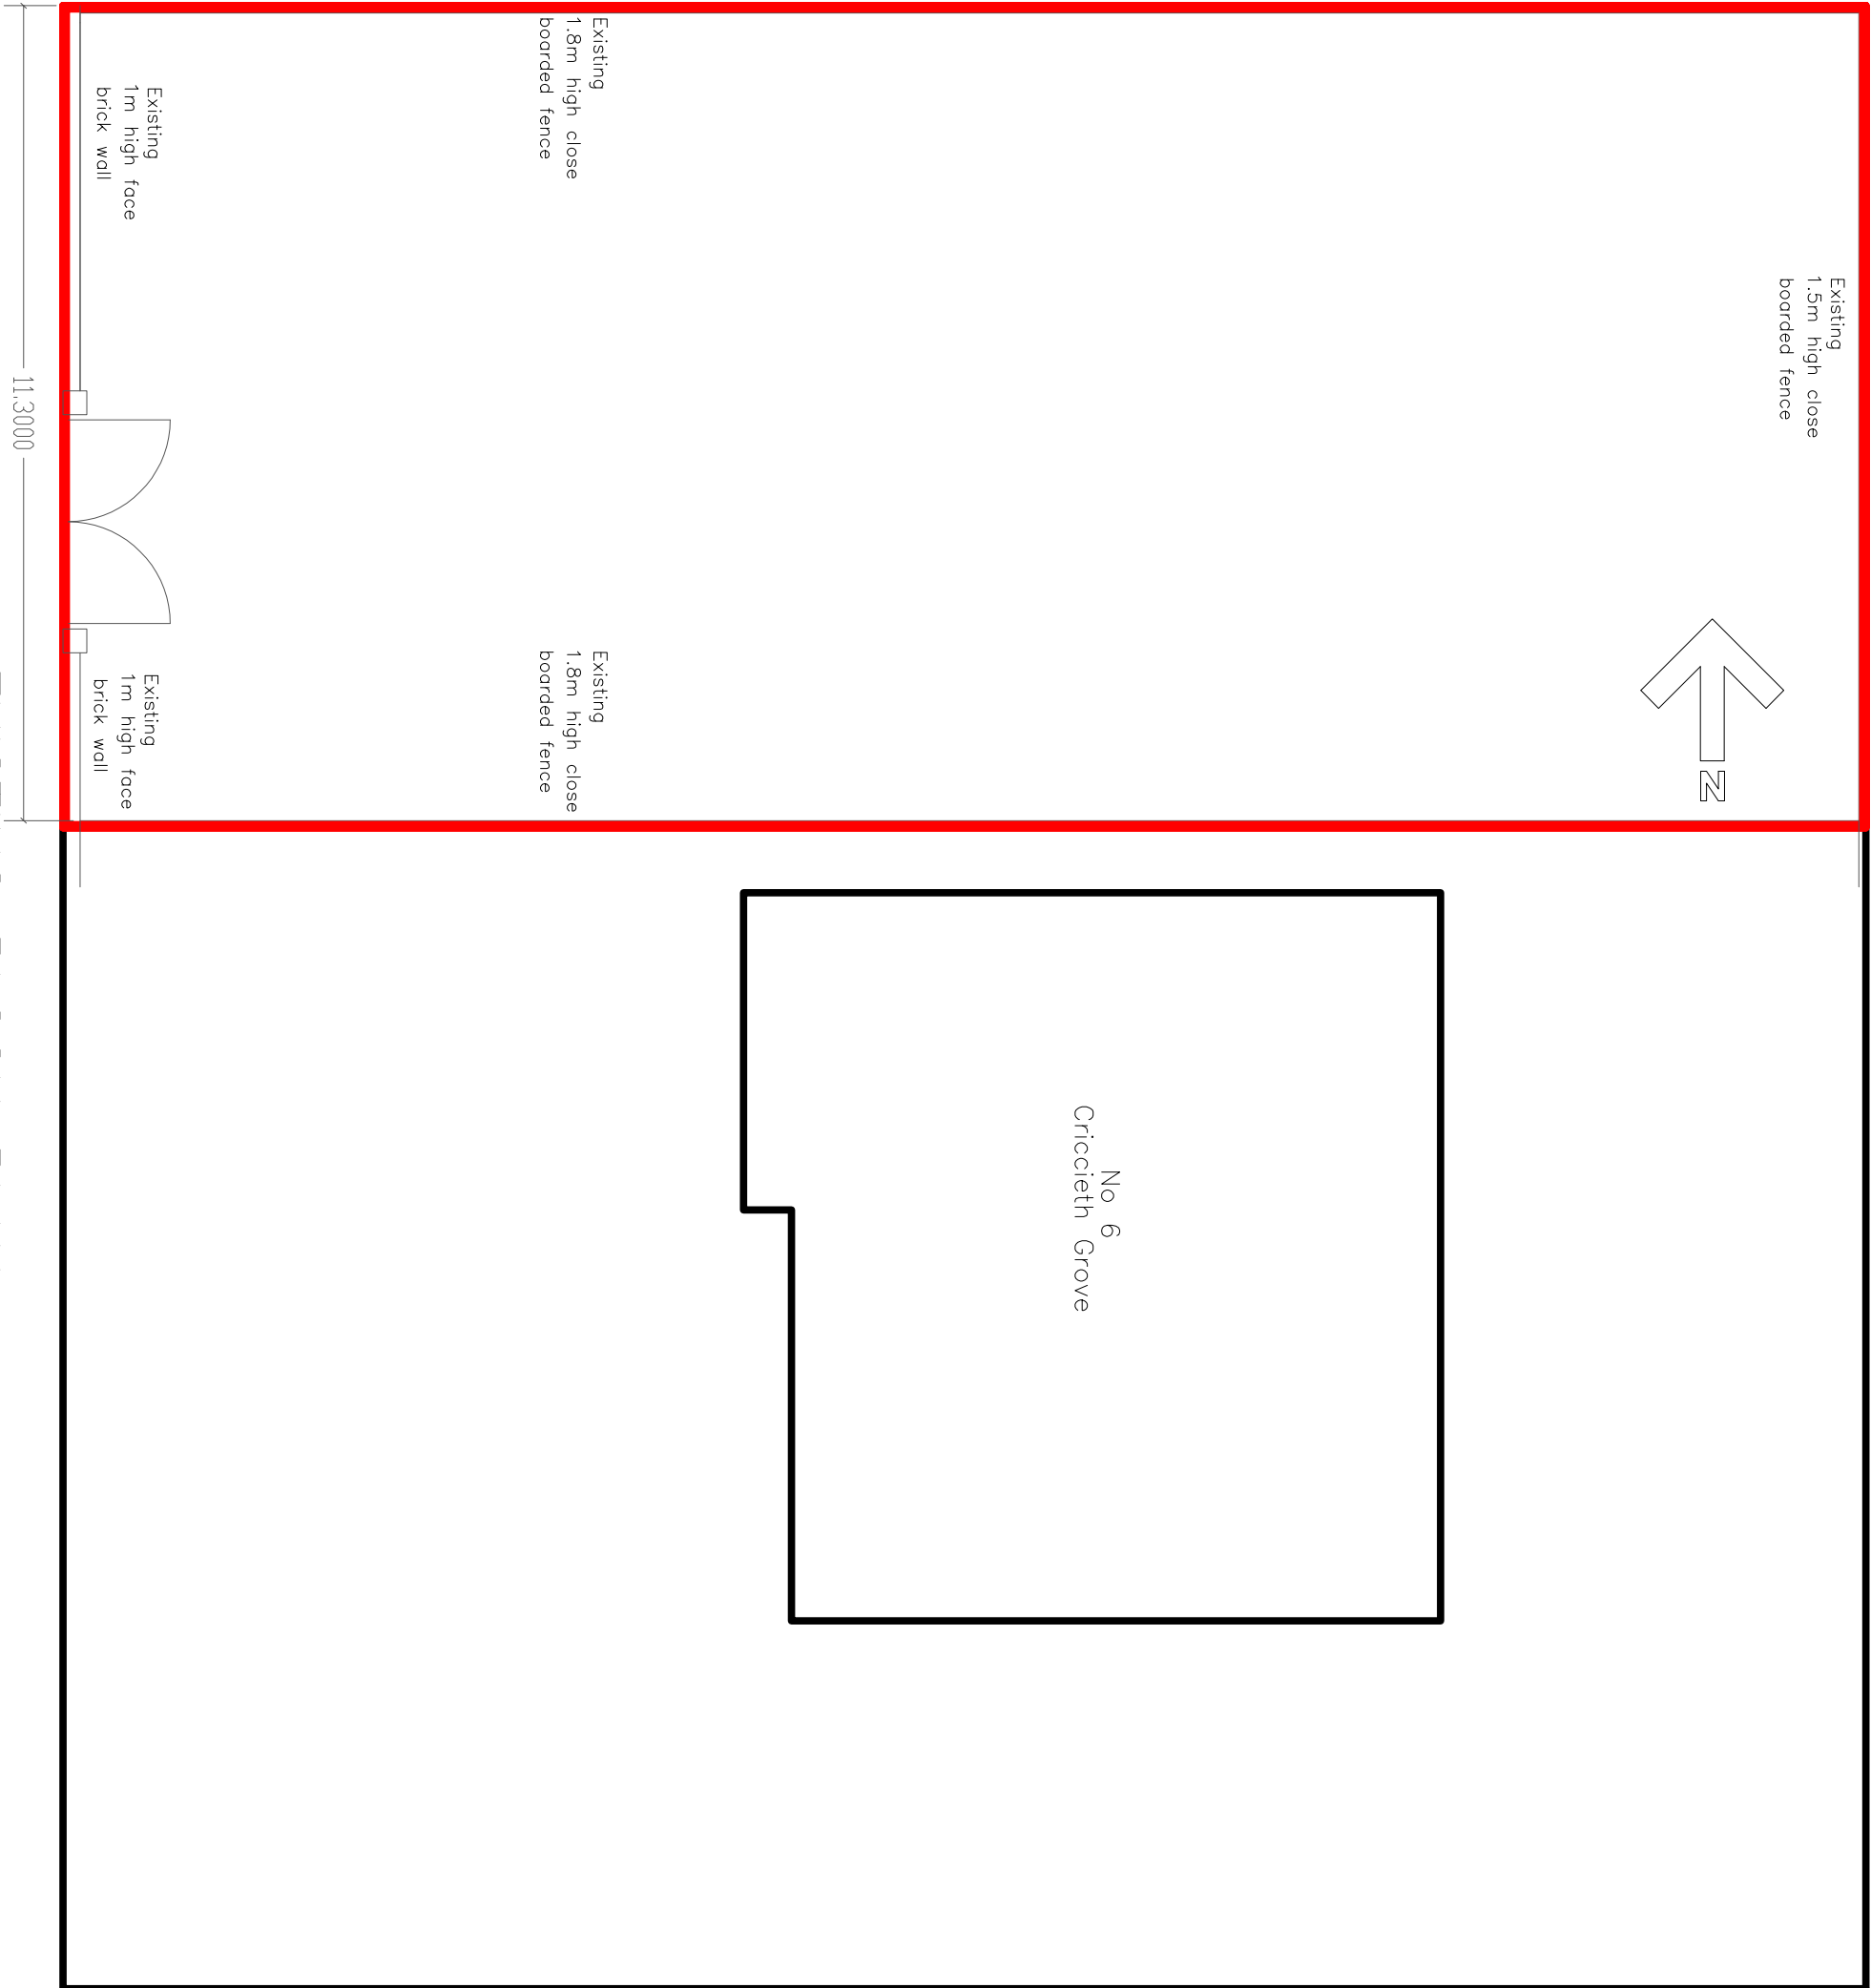

EXISTING BLOCK PLAN

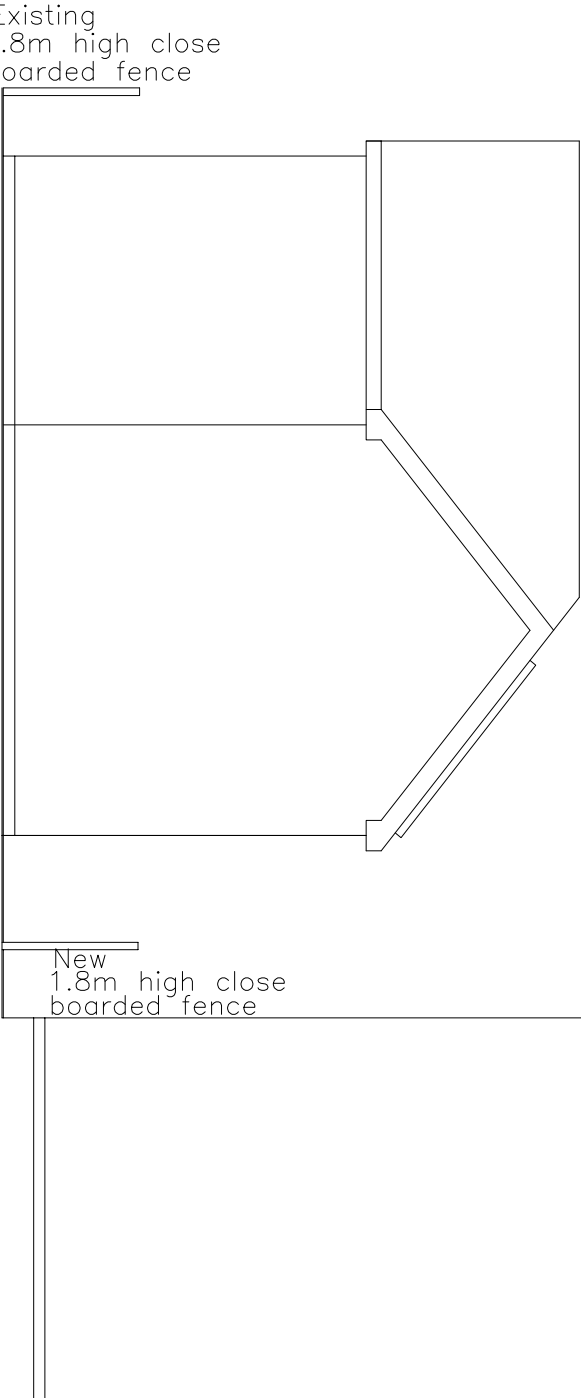

SECTION

<i>Utopia Design</i> <i>Architectural Services</i> <i>Building Planning Application Support</i> <i>Paul Thomas: BSc (Hons) Tel: 01685 559230 Mob: 07908 725065</i>			
Issued Only for Purpose Indicated			
Drawing Status: FOR PLANNING PURPOSES ONLY			
Client	Site Address		
Phil Booth	Land Adjacent to 6, Criccieth Grove Castle Park Merthyr Tydfil CF48 1UY		
Project			
Proposed 4 Bedroom Detached Dwelling			
Drawn by	Date	Date	Approved
PT	12.05.2020		
Title	Scale		Date
Proposed Plans and Sections			
	Paper		
	Draw No		
	P & C CRICC 04	A2	