



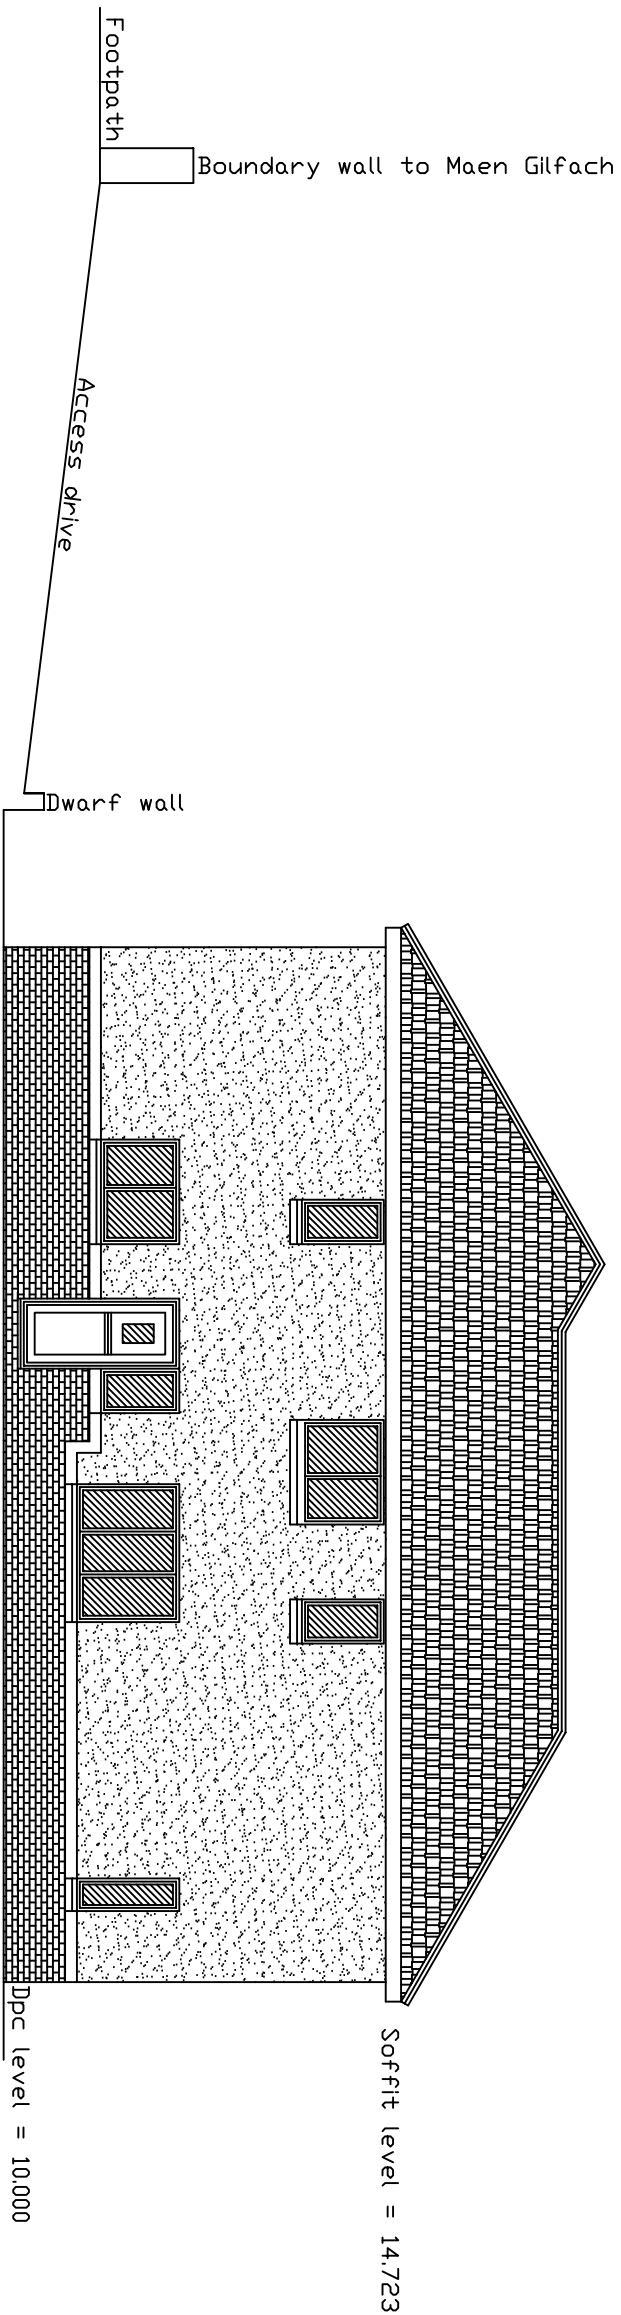

SIDE ELEVATION

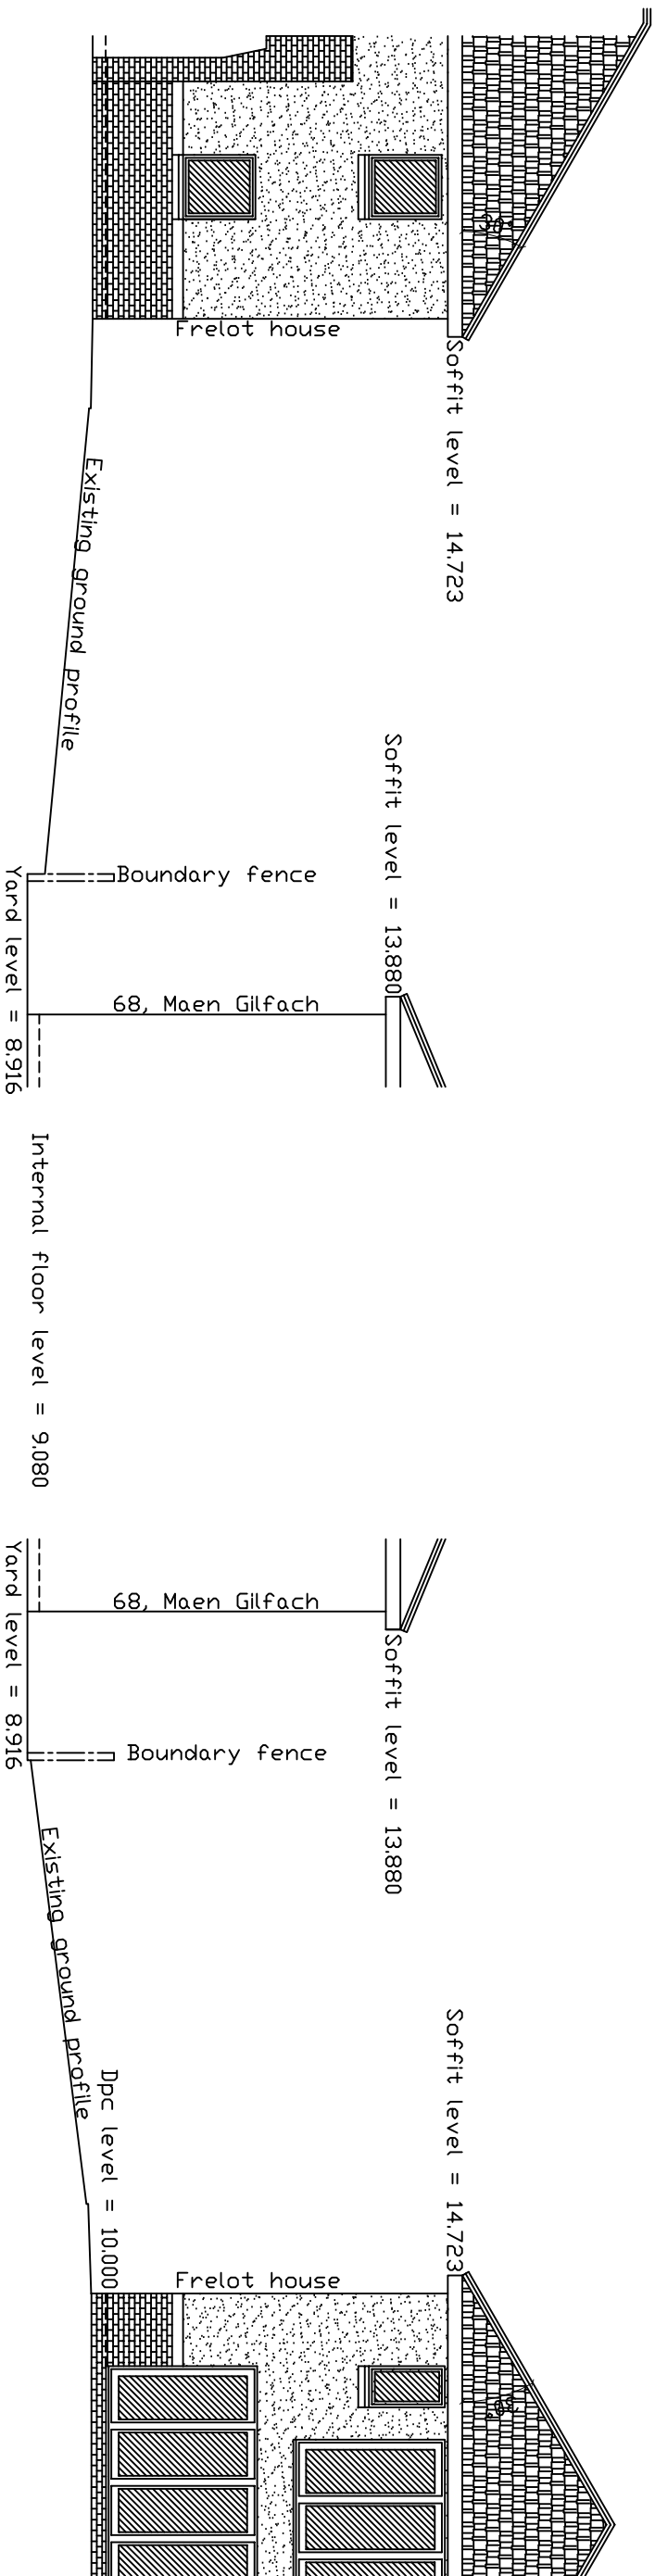

FRONT ELEVATION

REAR ELEVATION

PROJECT		DRAWING		EXISTING ELEVATIONS	
PROPOSED DETACHED GARAGE,		SCALE		DATE	
FRELLOT HOUSE,		1:100		SEPTEMBER 2021	
MAEN GILFACH,		DRAWN		DRG. NO. 2	
TRELEWIS,		RE			
TREHARRIS.					

THIS DRAWING IS COPYRIGHT