


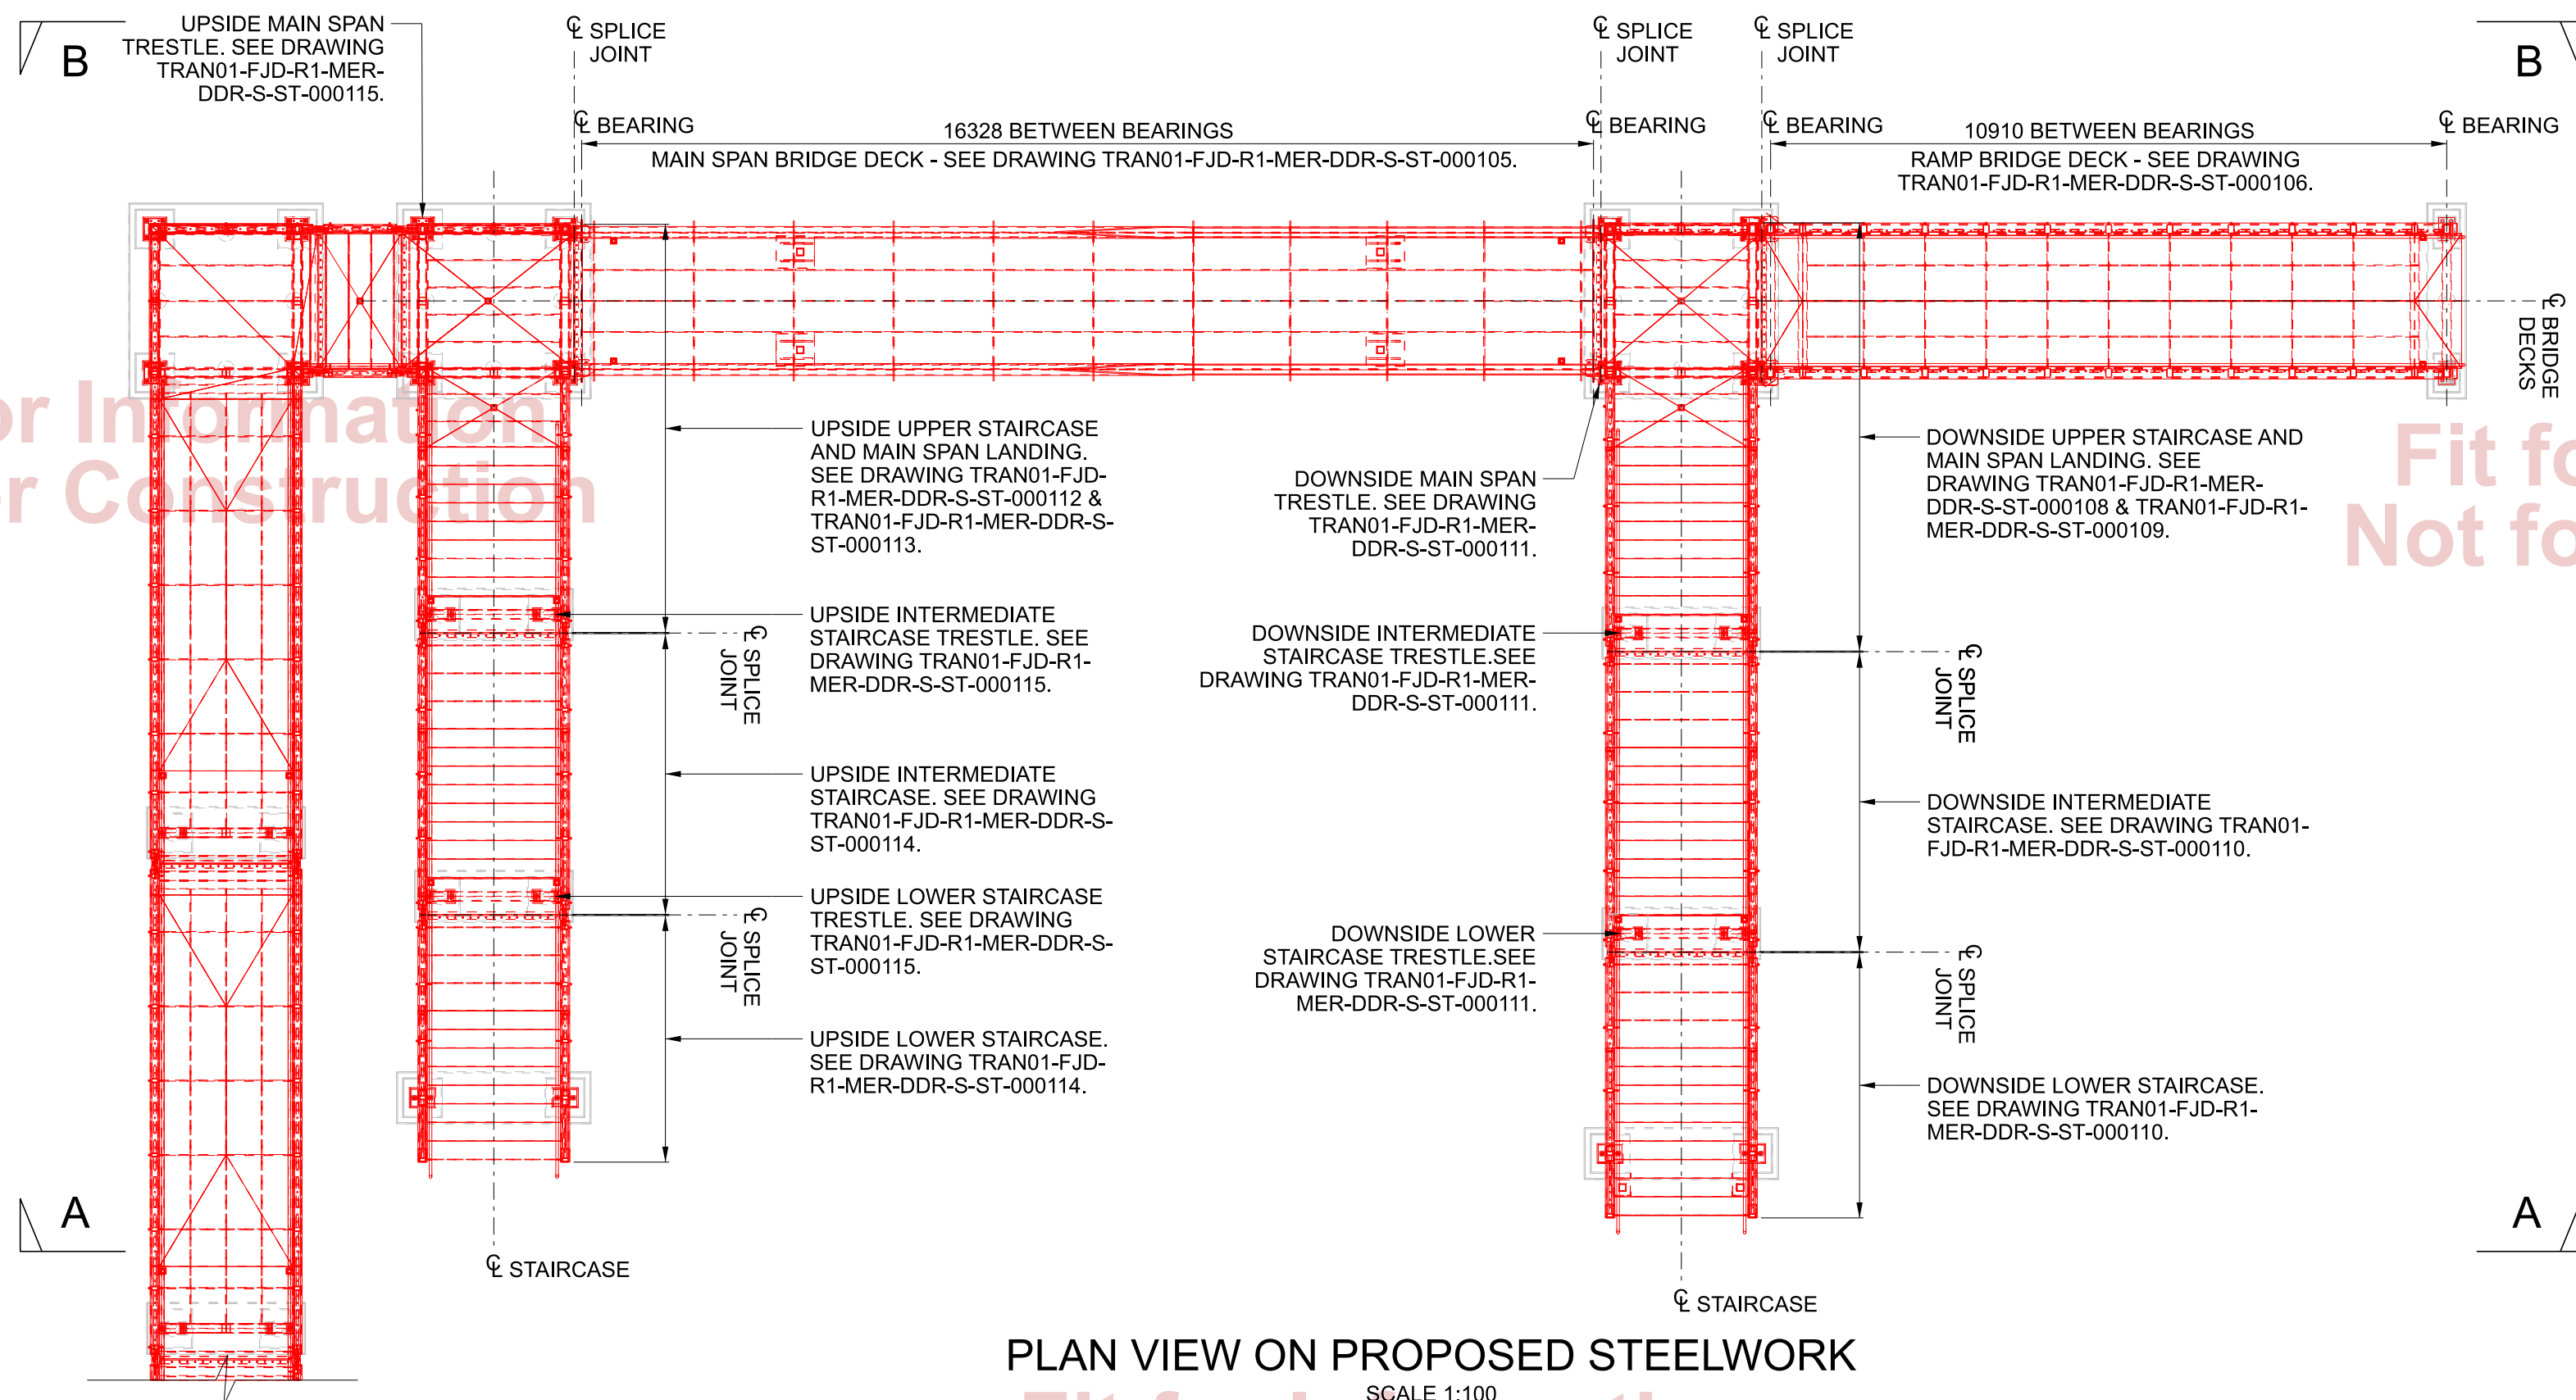


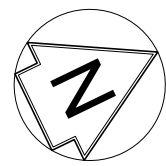


PLAN VIEW ON PROPOSED STEELWORK
SCALE 1:100

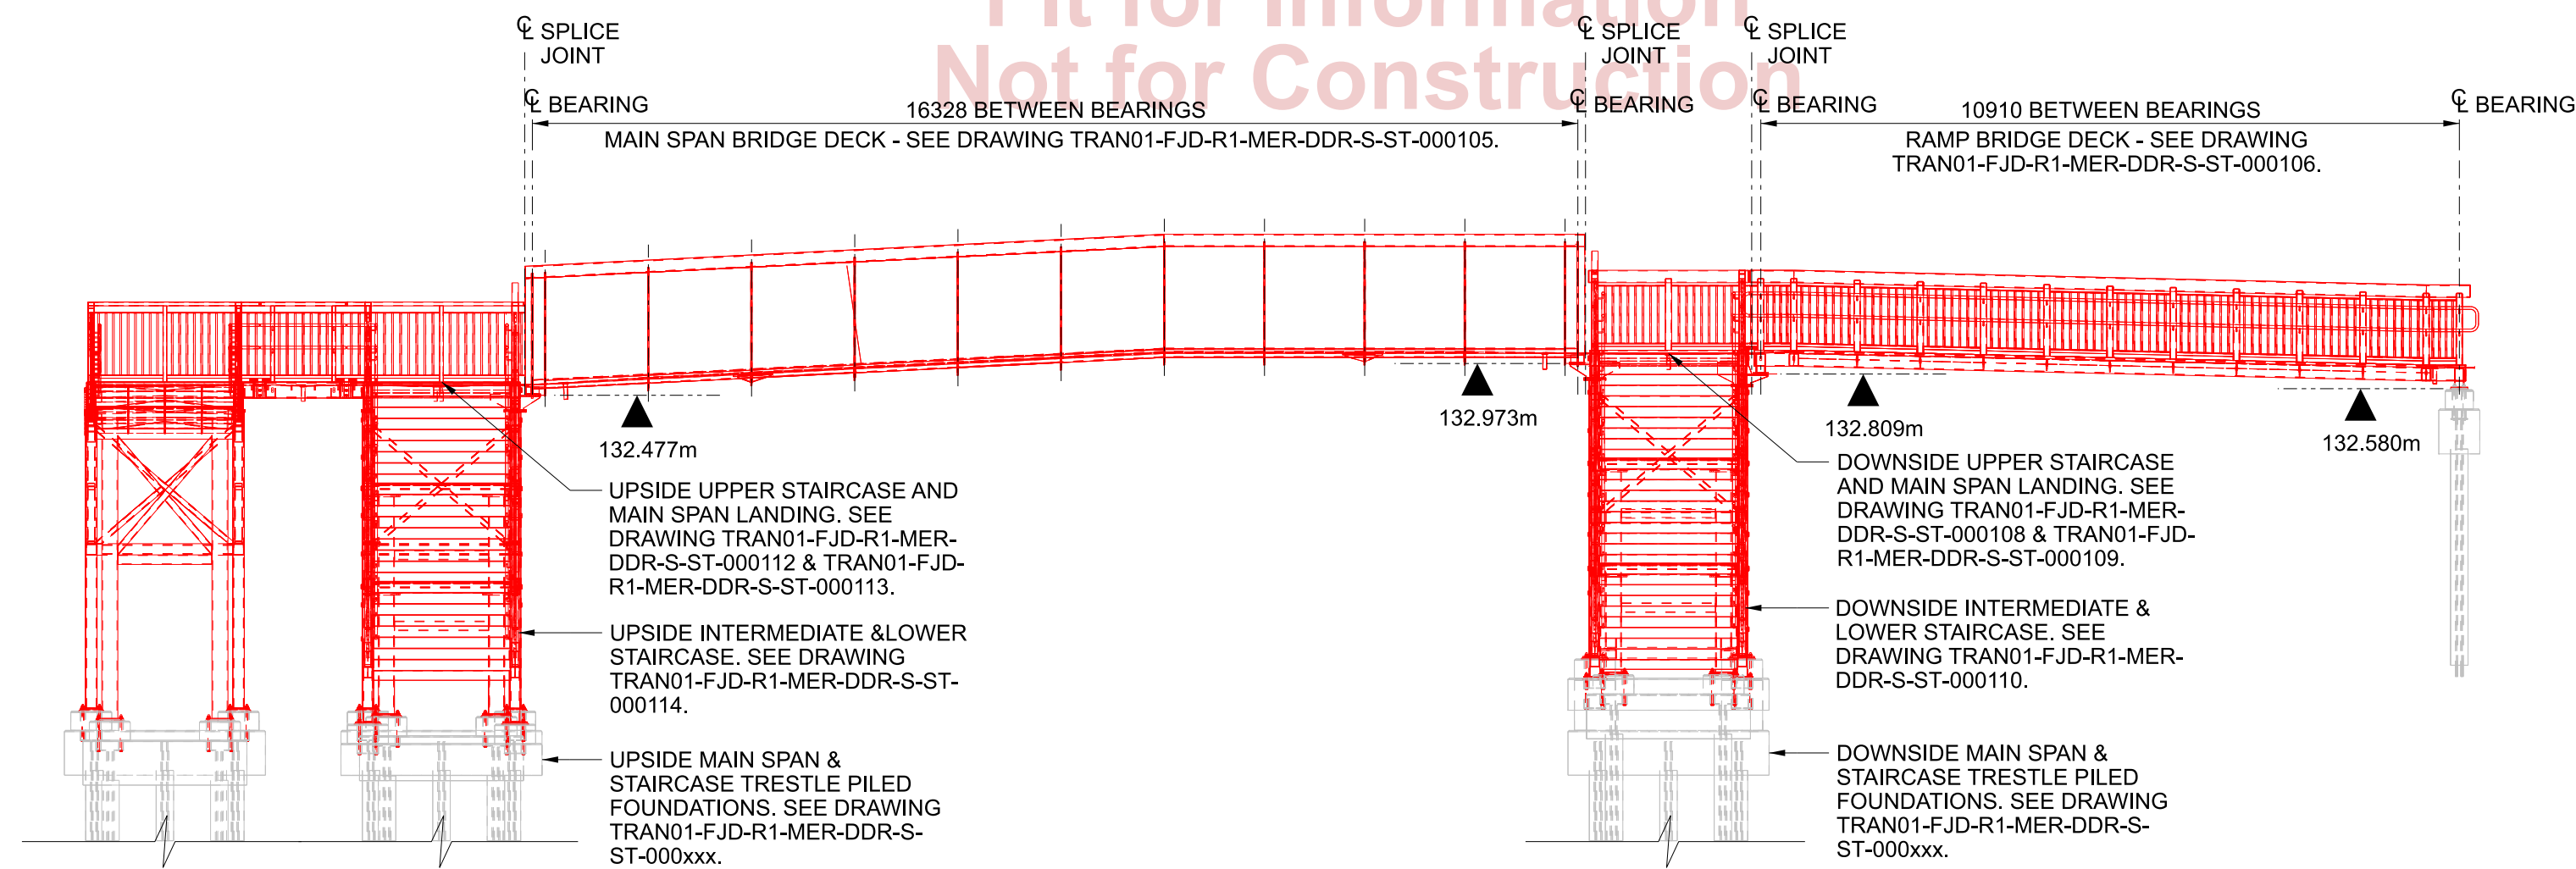

ELEVATION A-A
(SOUTH EAST ELEVATION)
SCALE 1:00

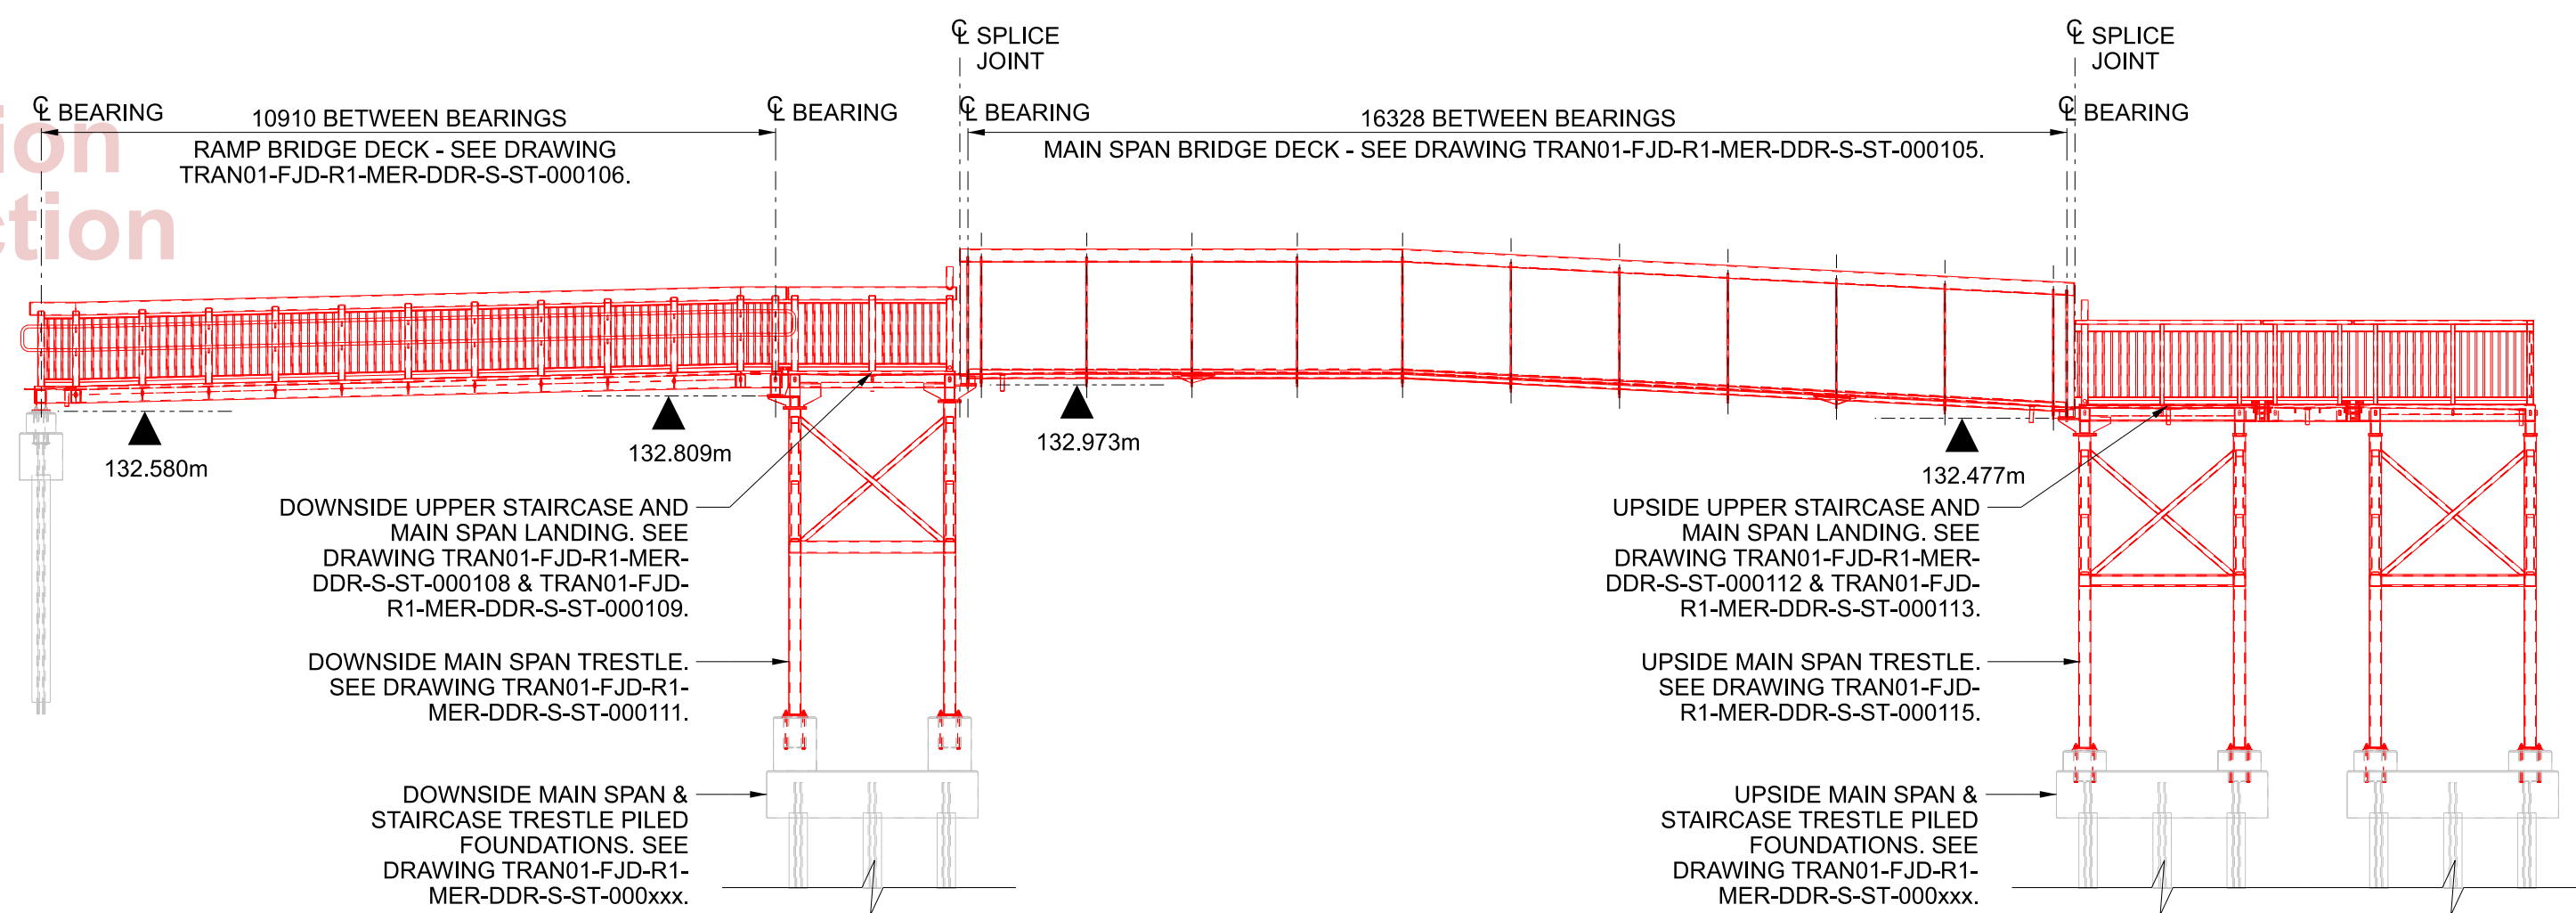

ELEVATION B-B
(NORTH WEST ELEVATION)
SCALE 1:00

 

P01	31/03/22	IDC Issue	RS	AA	SM
Rev	Date	Description of Revisions	Drawn	Chkd	Appr
Status	Suitability				S2



Authorised: --- Signed: Authorised by eSign Date: ---

Contractor(s): FJD Consulting

Asset Location: ---

Sub-Asset: TRAN01

Type: CAD drawings Sub-Type: DDR

Role: S Sub-Role: ST

Location Zone: MER Plan of Work Stage: E

Project: TRAN01 - CVL Transformation

Route Section Group: Route Section Group 1

Route Section: Merthyr Branch

Drawing Title: Quakers Yard Footbridge

Proposed Steelwork

Arrangement

Designed: m.manning Signed: Designed by eSign Date: 31/03/22

Drawn: r.slinn Signed: Drawn by eSign Date: 30/03/22

Checked: A.Aspris Signed: Checked by eSign Date: 31/03/22

Approved: s.moon Signed: Approved by eSign Date: 31/03/22

Scale(s): AS SHOWN ELR & Mileage From: 17m 73ch To: 17m 73ch

Alternative Reference: N/A Sheet: ---

Drawing Number: TRAN01-FJD-R1-MER-DDR-S-ST-000104 Revision: P01