



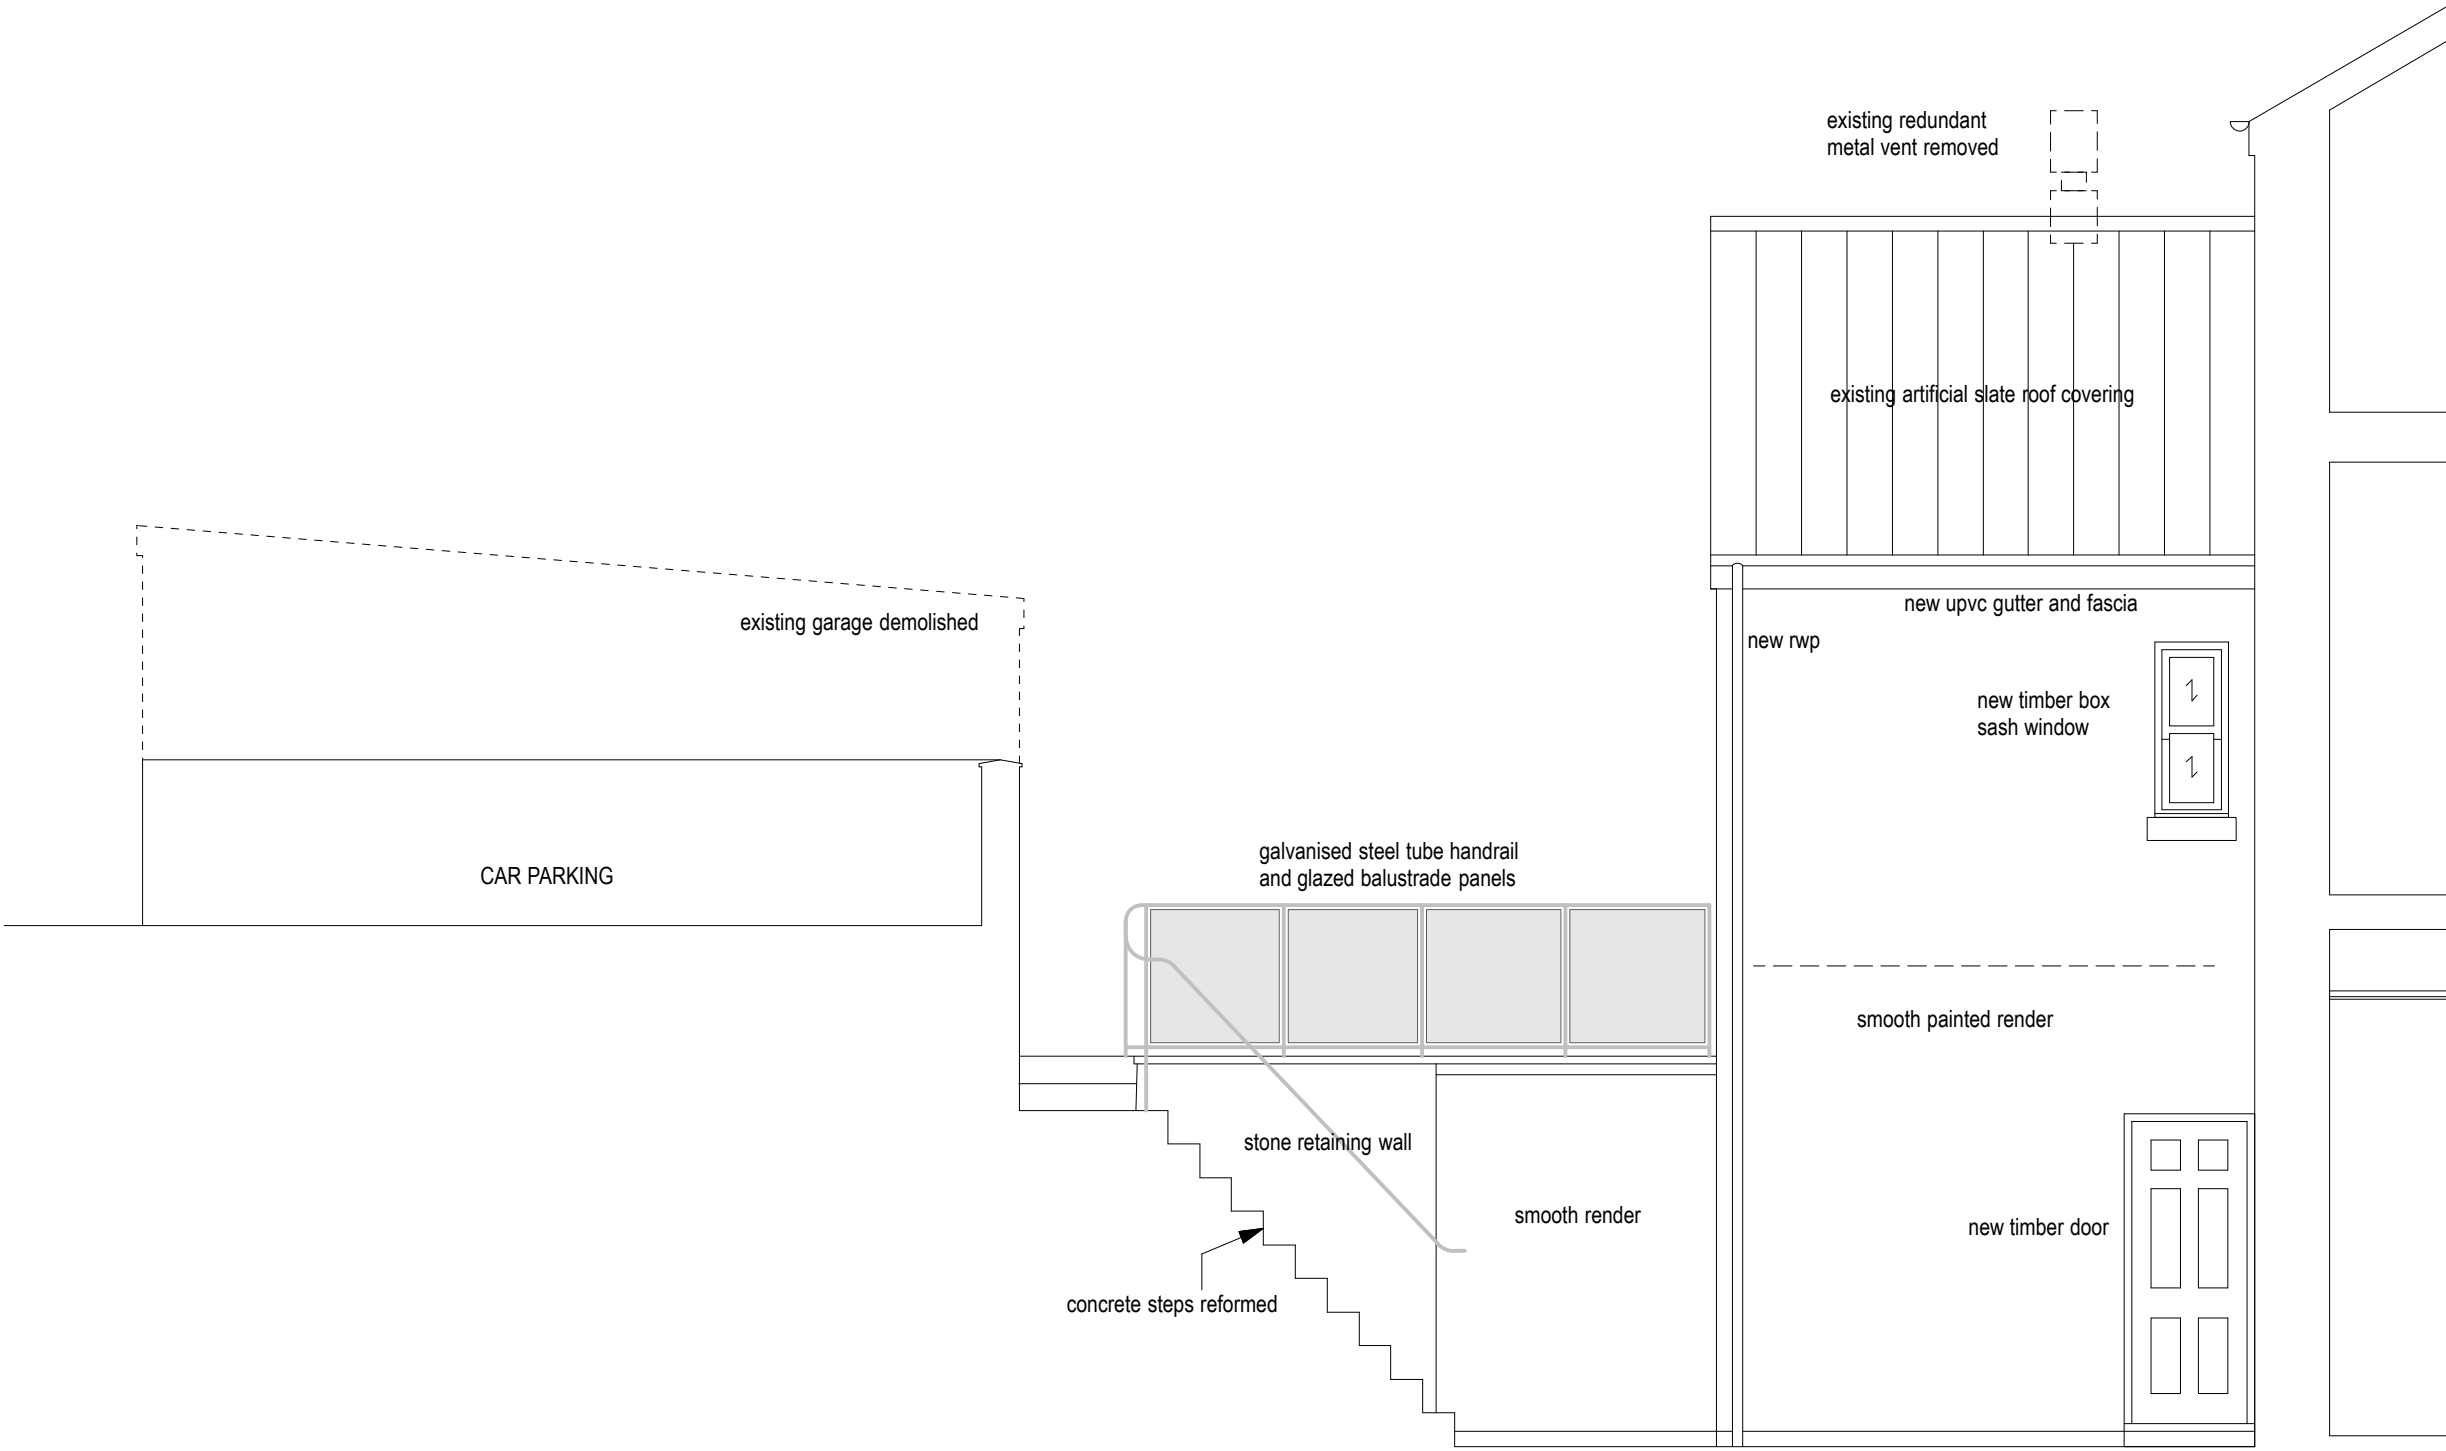

PROPOSED ELEVATION TO GROUND FLOOR REAR YARD

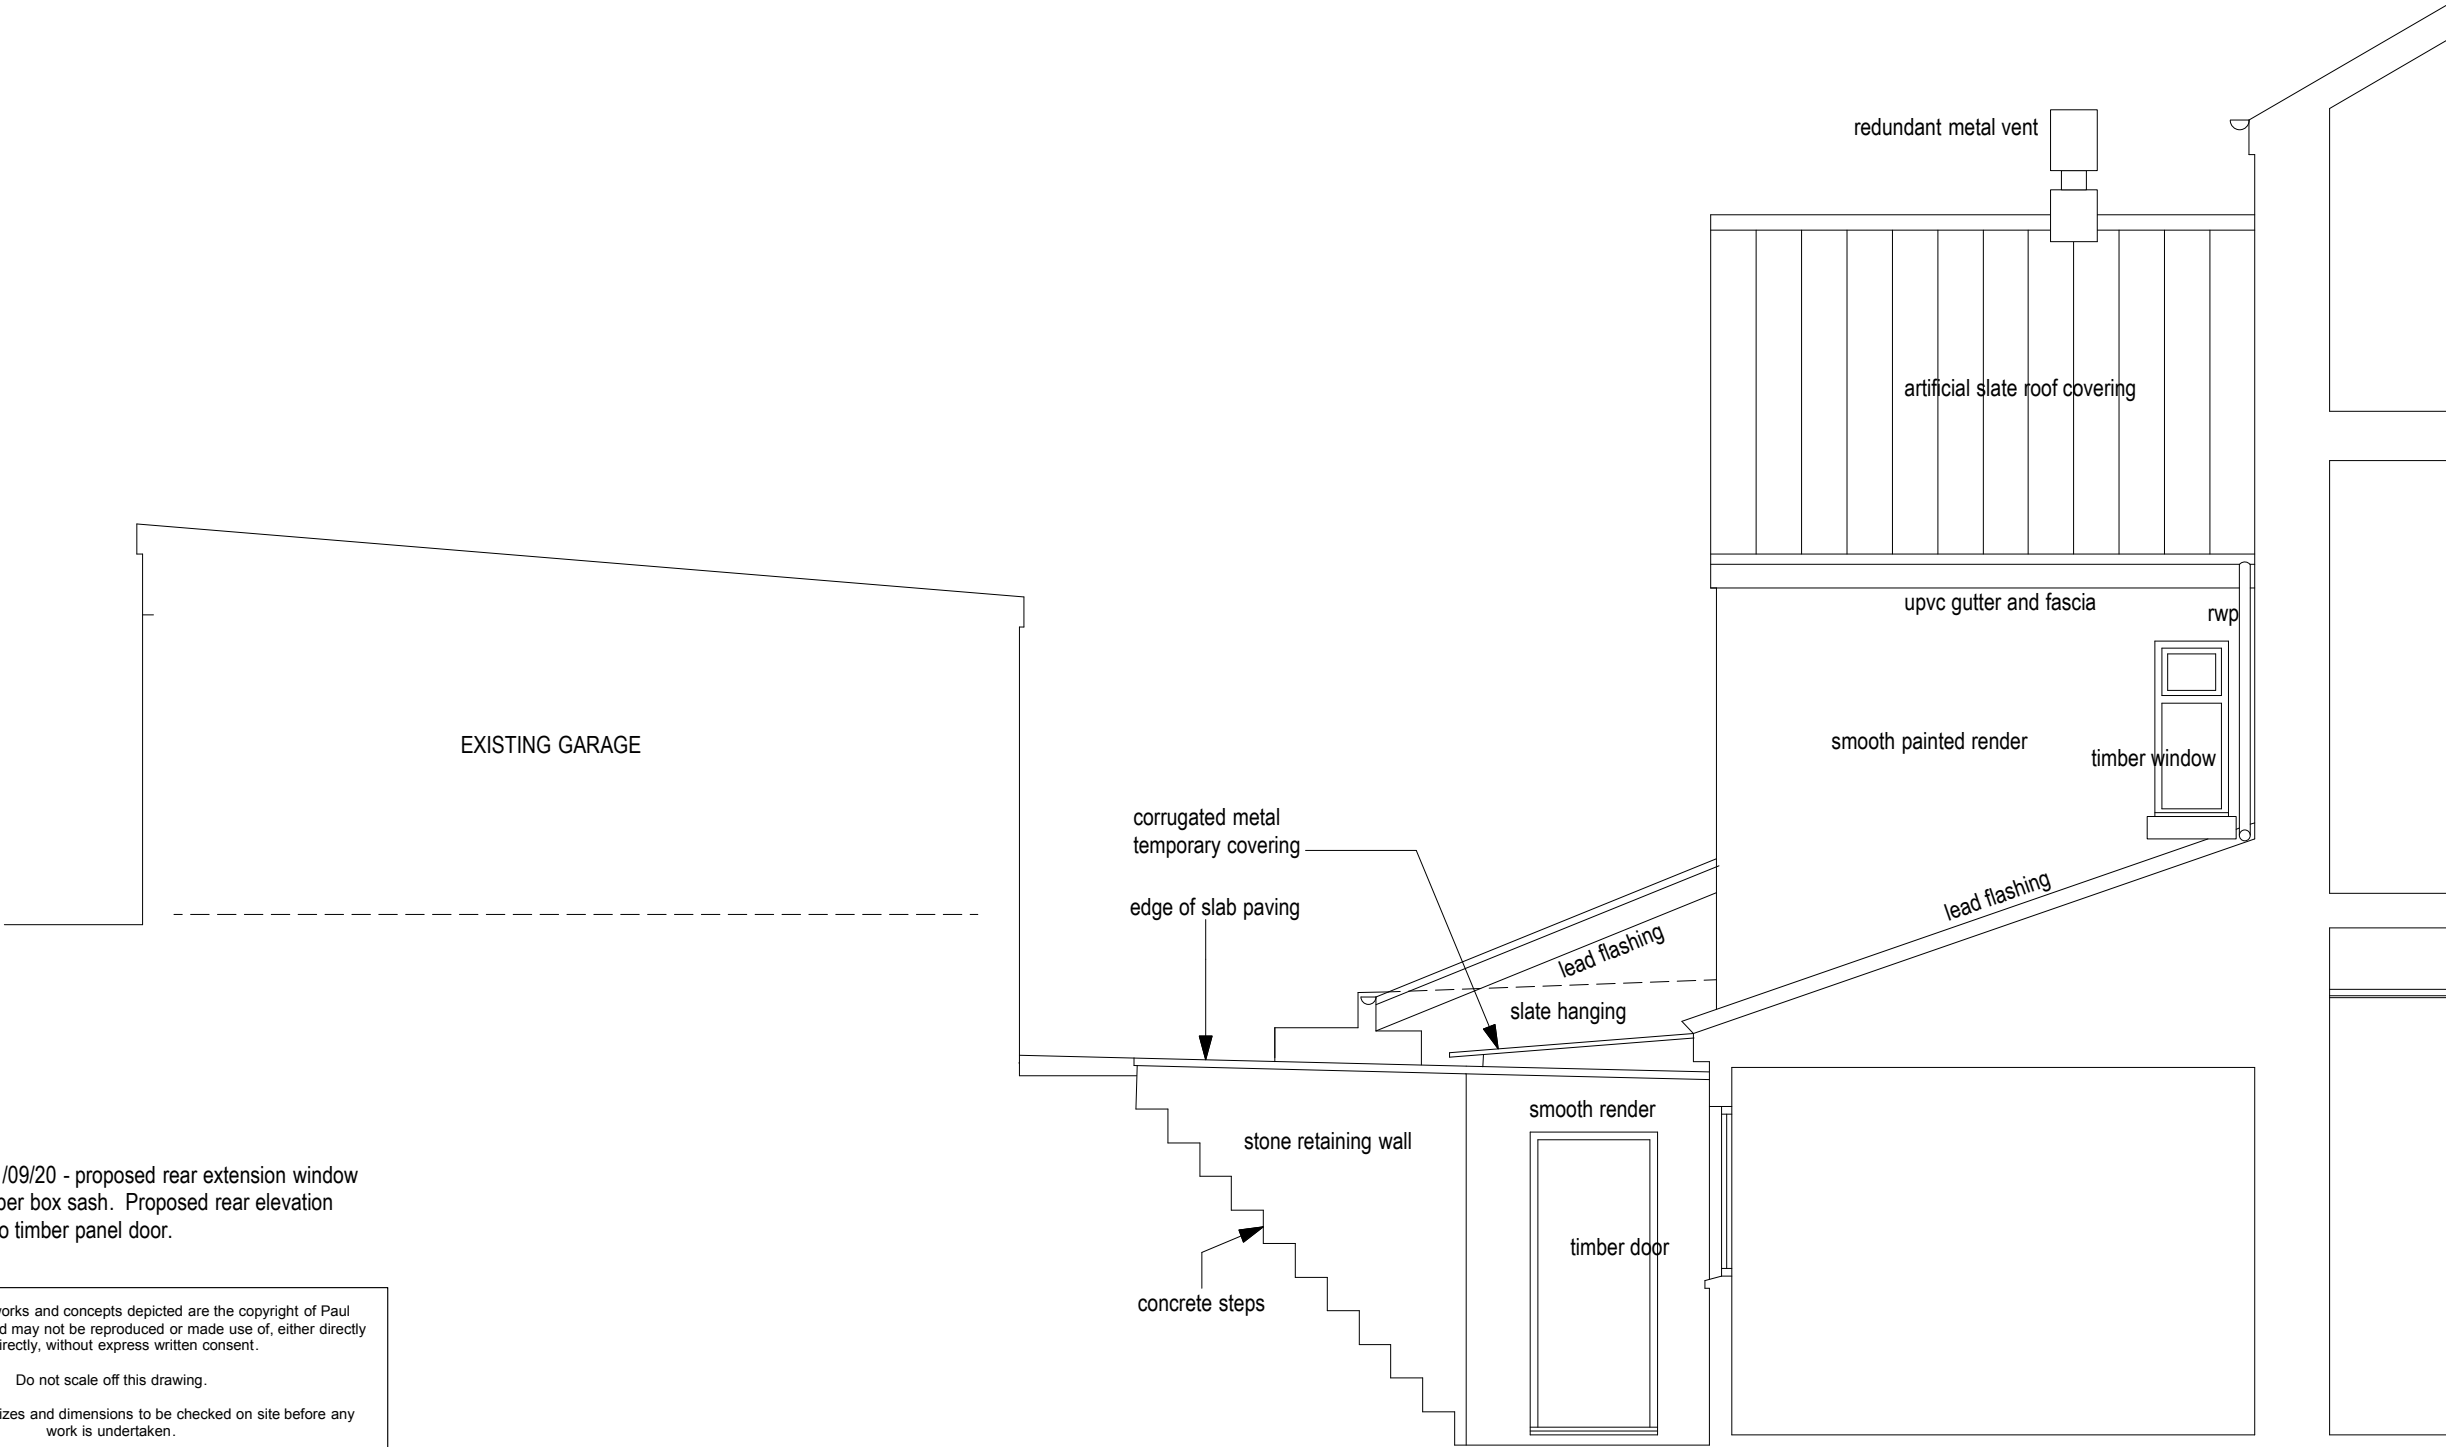

EXISTING ELEVATION TO GROUND FLOOR REAR YARD

revision A - 01/09/20 - proposed rear extension window revised to timber box sash. Proposed rear elevation door revised to timber panel door.

This drawing, the works and concepts depicted are the copyright of Paul Overton Architects and may not be reproduced or made use of, either directly or indirectly, without express written consent.

Do not scale off this drawing.

All heights, levels, sizes and dimensions to be checked on site before any work is undertaken.

PAUL OVERTON ARCHITECTS

97A HIGH STREET
MERTHYR TYDFIL
CF47 8UD

TEL. 01685 371194
MOB. 07929 659 282
paul@pro-architects.co.uk

Client		
Mr. J. McCarthy		
Project		
2 Morlais Buildings High Street Merthyr Tydfil CF47 8UL		
Drawing Title		
Existing and proposed side elevation to rear yard		
CAD ref	Drawn	
	PRO	
Date	Scale	
April 2020	1:50	
Project No.	Drawing No.	Revision
9038	03	A