

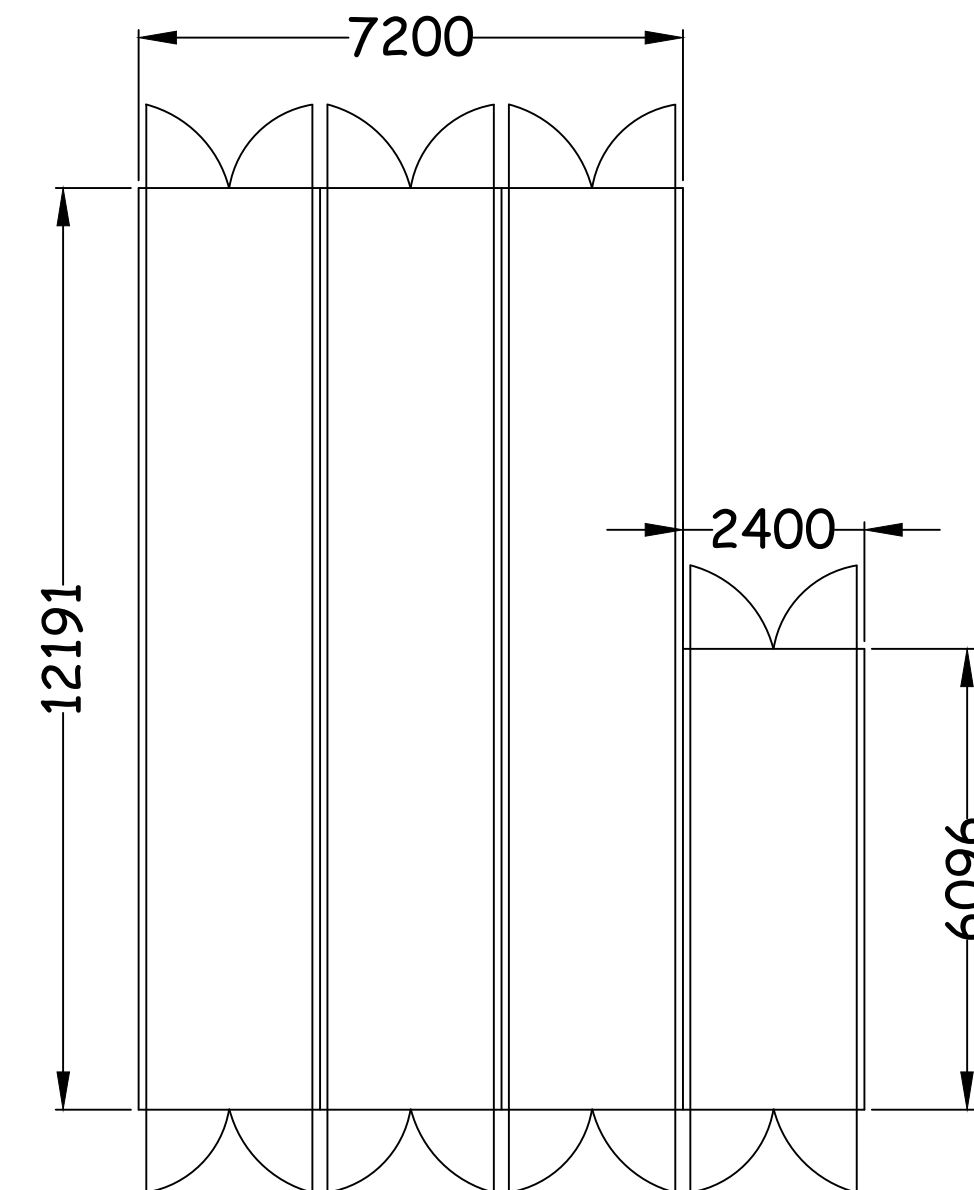
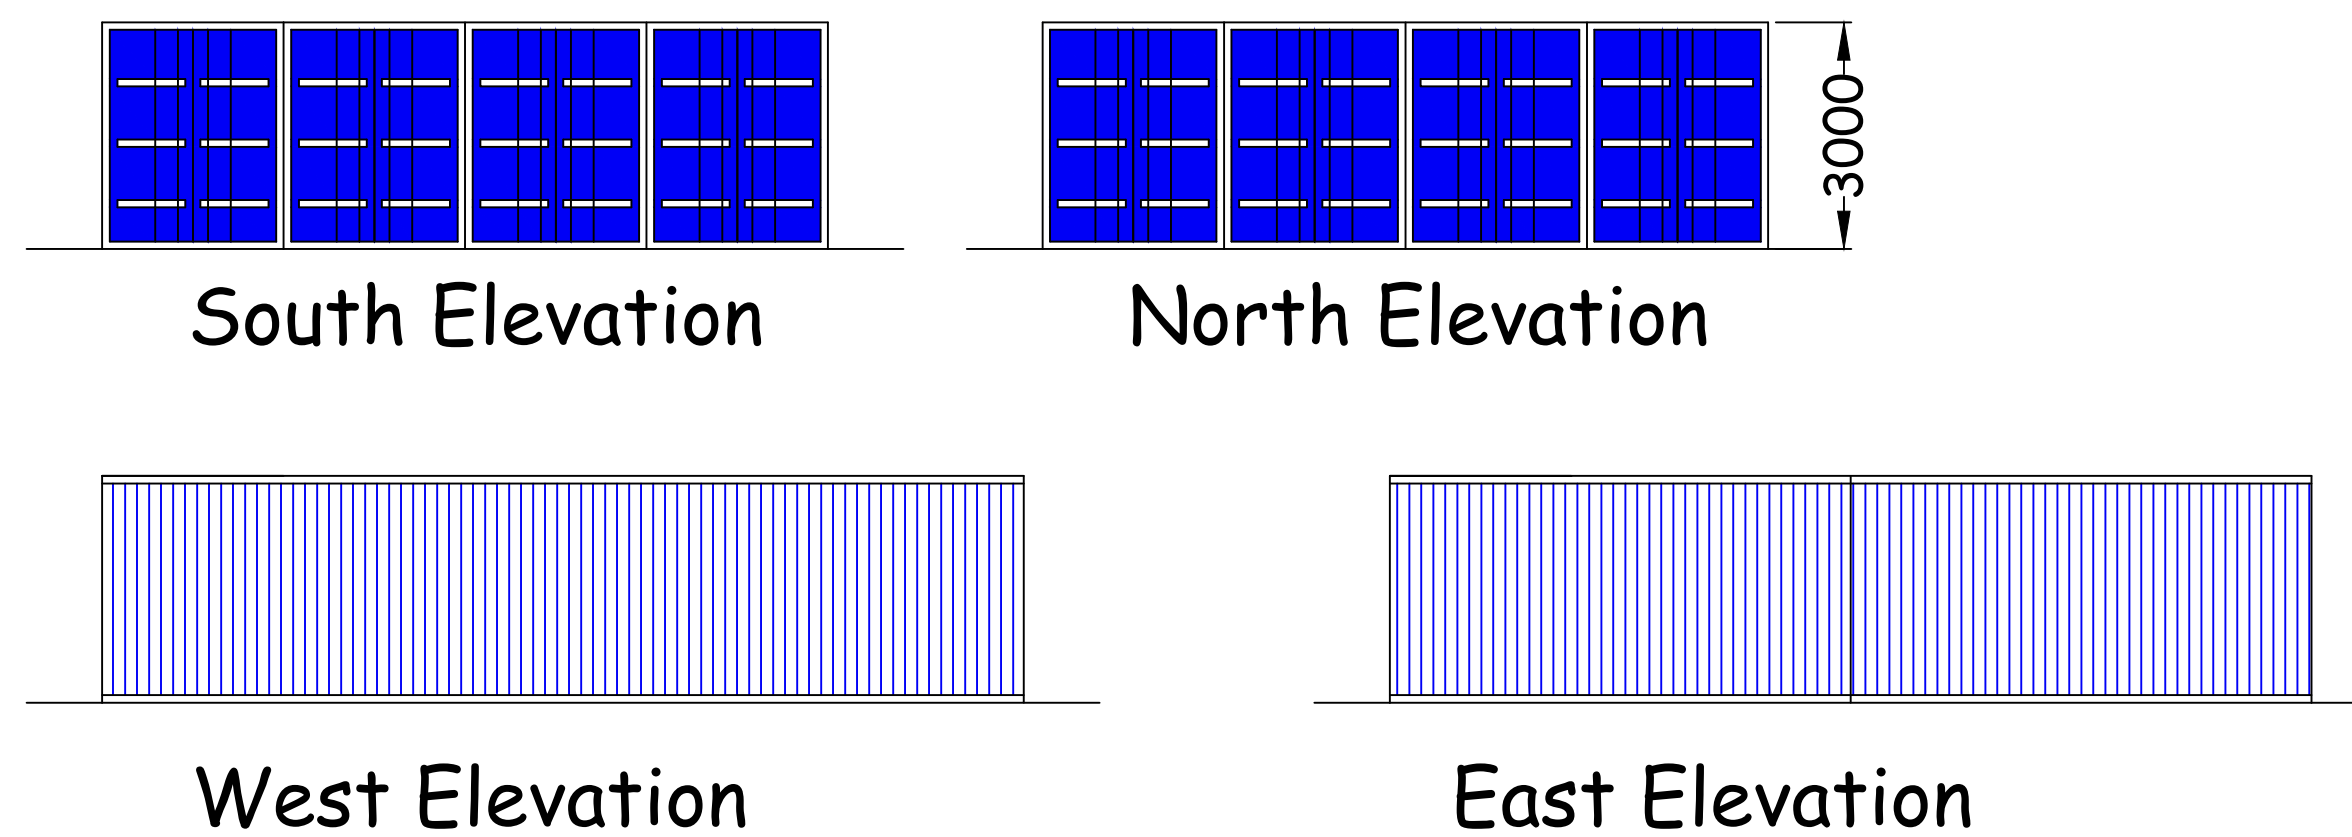


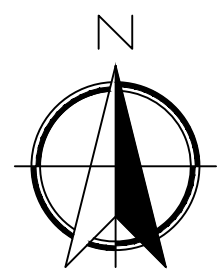

Floor Plan

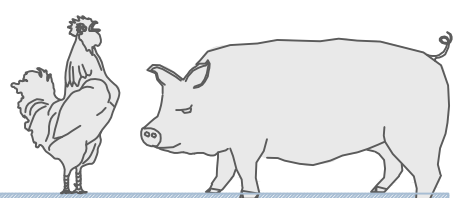

IAN PICK ASSOCIATES LTD
Specialist Agricultural & Rural Planning Consultants

Station Farm Offices
Wansford Road
Nafferton
Drifffield
East Yorkshire
YO25 8NJ

T : 01377 253363
E : mail@ianpick.co.uk
W : www.ianpickassociates.co.uk

CLIENT

Kepak Group Ltd
McIntosh Donald
Cookston Road
Portlethen
Aberdeen
AB12 4QB

JOB TITLE

Ground Source Heat Pump at
Kepak Group Ltd, Pengarnddu
Industrial Estate

DWG. TITLE

Container Elevations A1

SCALE

1=100

DRN

IP

DWG. NUMBER

IP/KG/03

DATE

April 20

REV

-