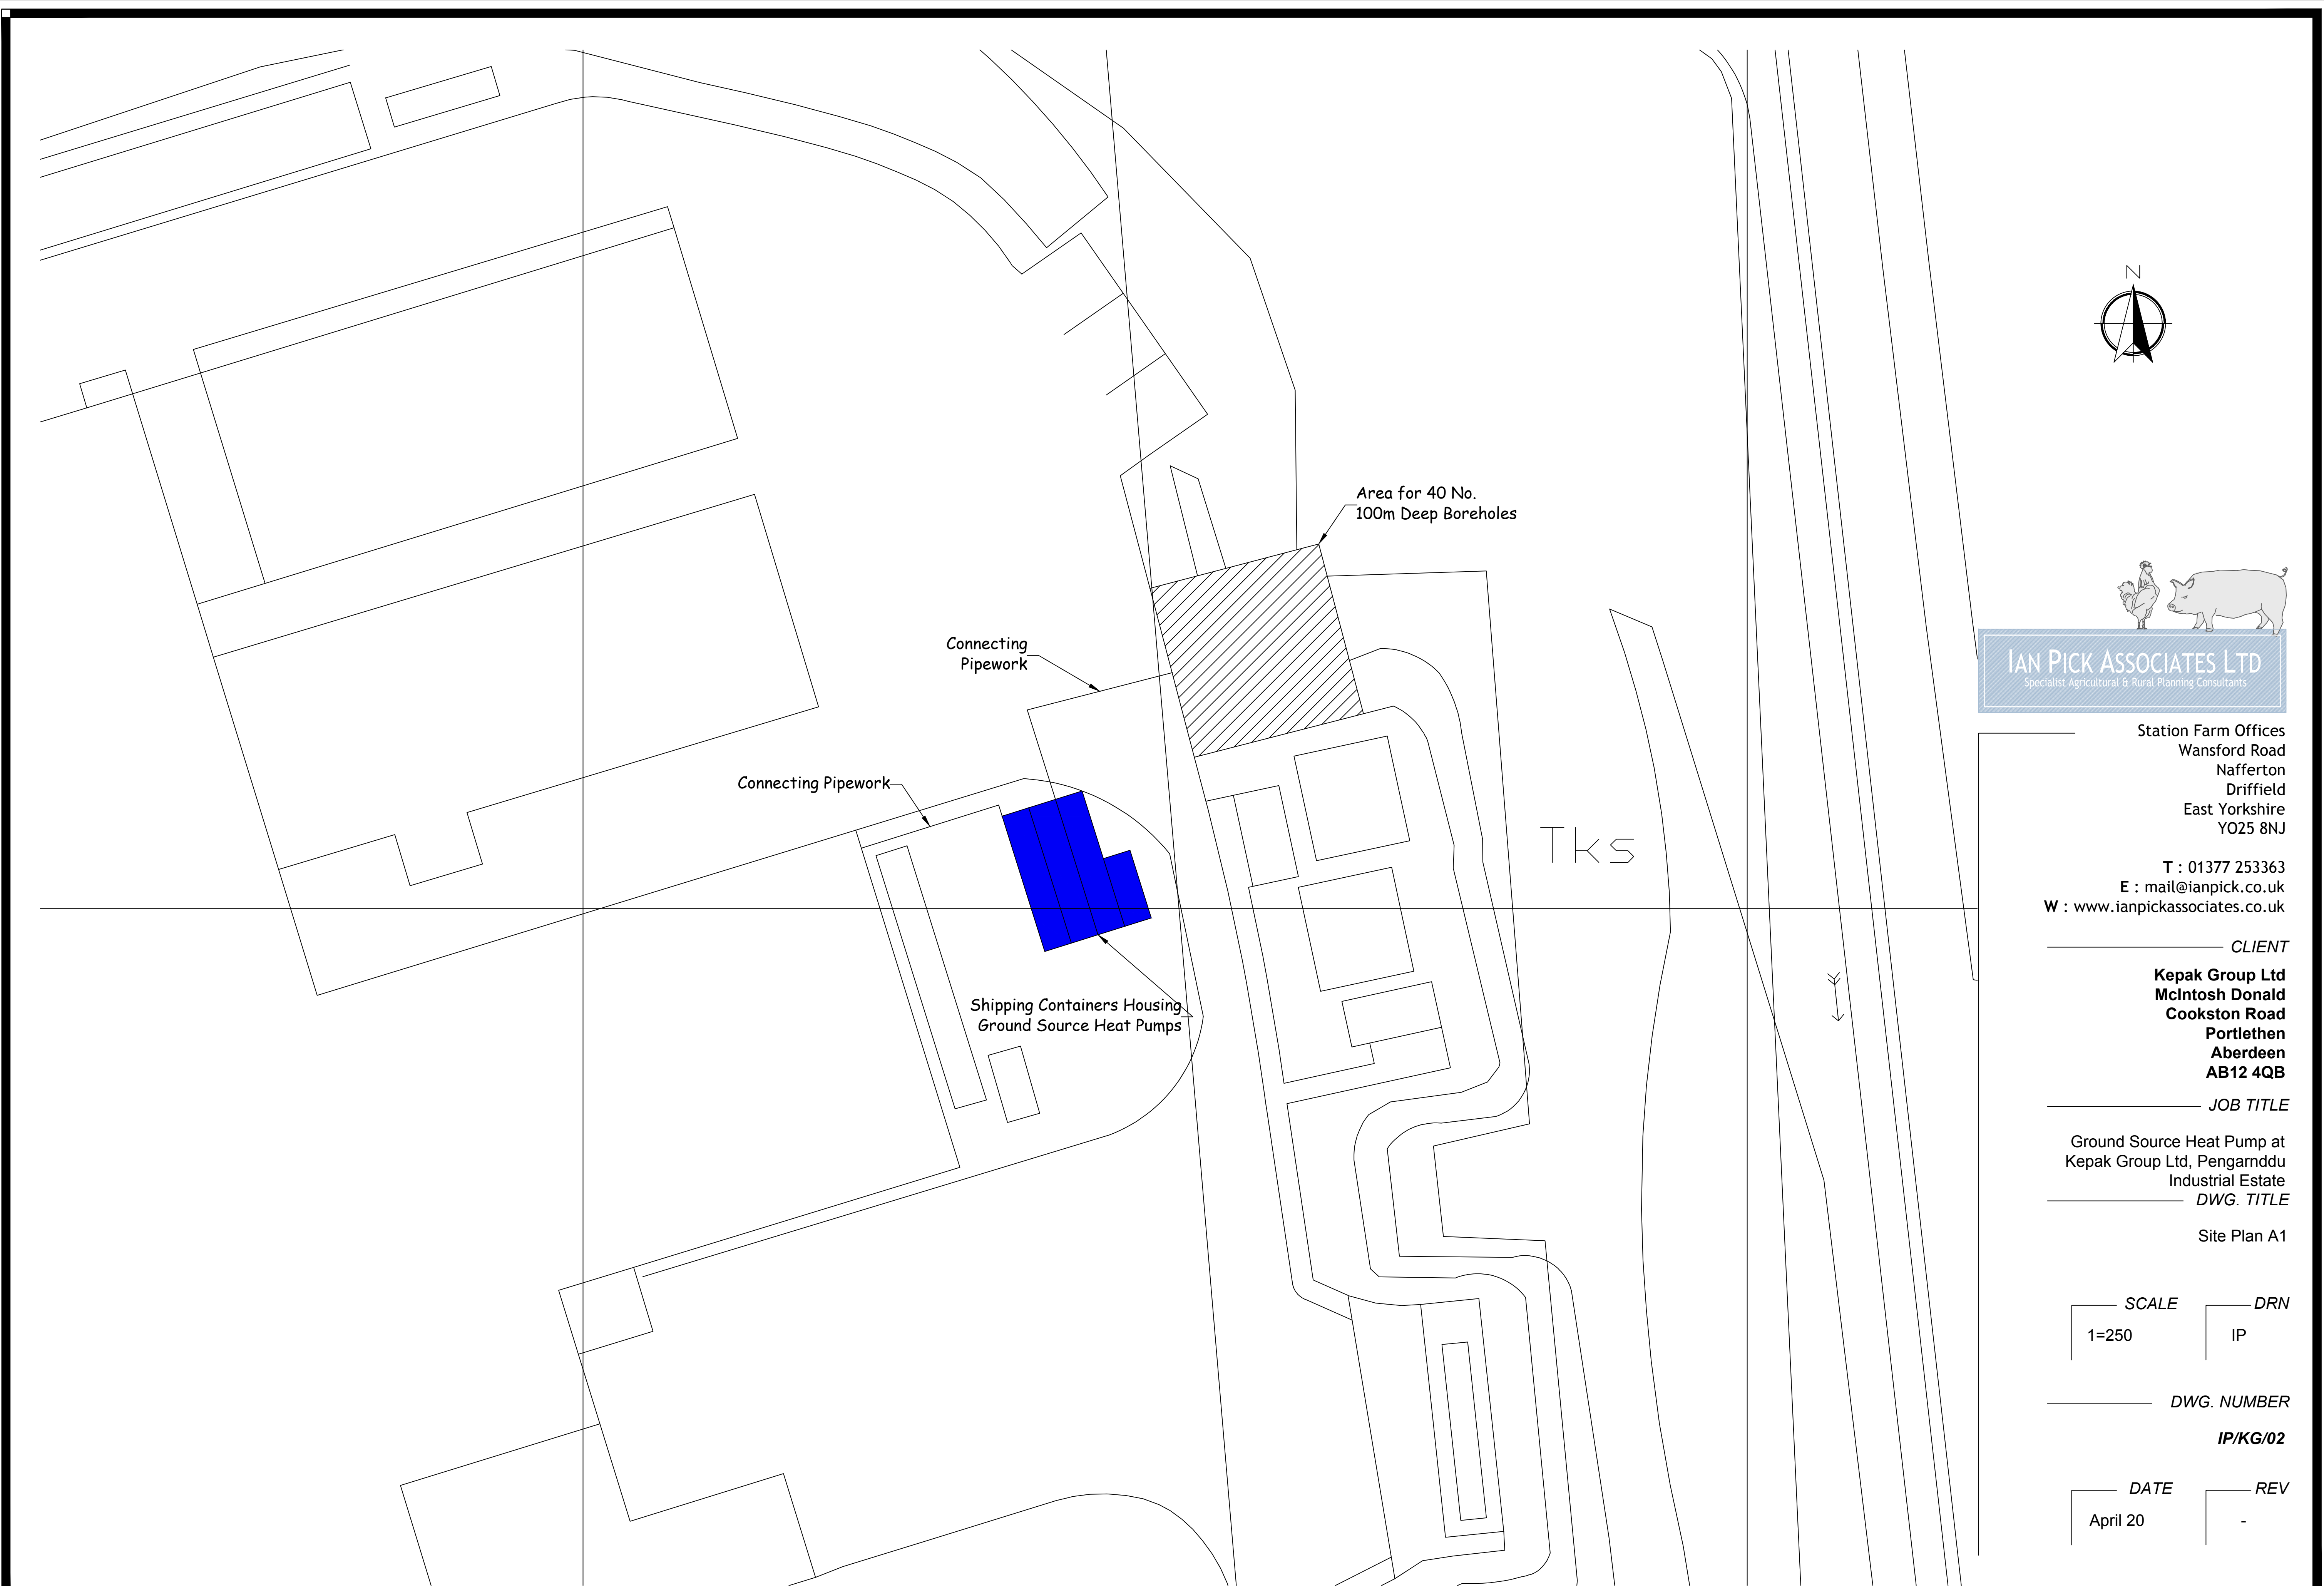


IAN PICK ASSOCIATES LTD
Specialist Agricultural & Rural Planning Consultants

Station Farm Offices
Wansford Road
Nafferton
Driffield
East Yorkshire
YO25 8NJ

T : 01377 253363
E : mail@ianpick.co.uk
W : www.ianpickassociates.co.uk

CLIENT

Kepak Group Ltd
McIntosh Donald
Cookston Road
Portlethen
Aberdeen
AB12 4QB

JOB TITLE

Ground Source Heat Pump at
Kepak Group Ltd, Pengarrddu
Industrial Estate
DWG. TITLE

Site Plan A1

SCALE	DRN
1=250	IP

DWG. NUMBER

IP/KG/02

DATE	REV
April 20	-