


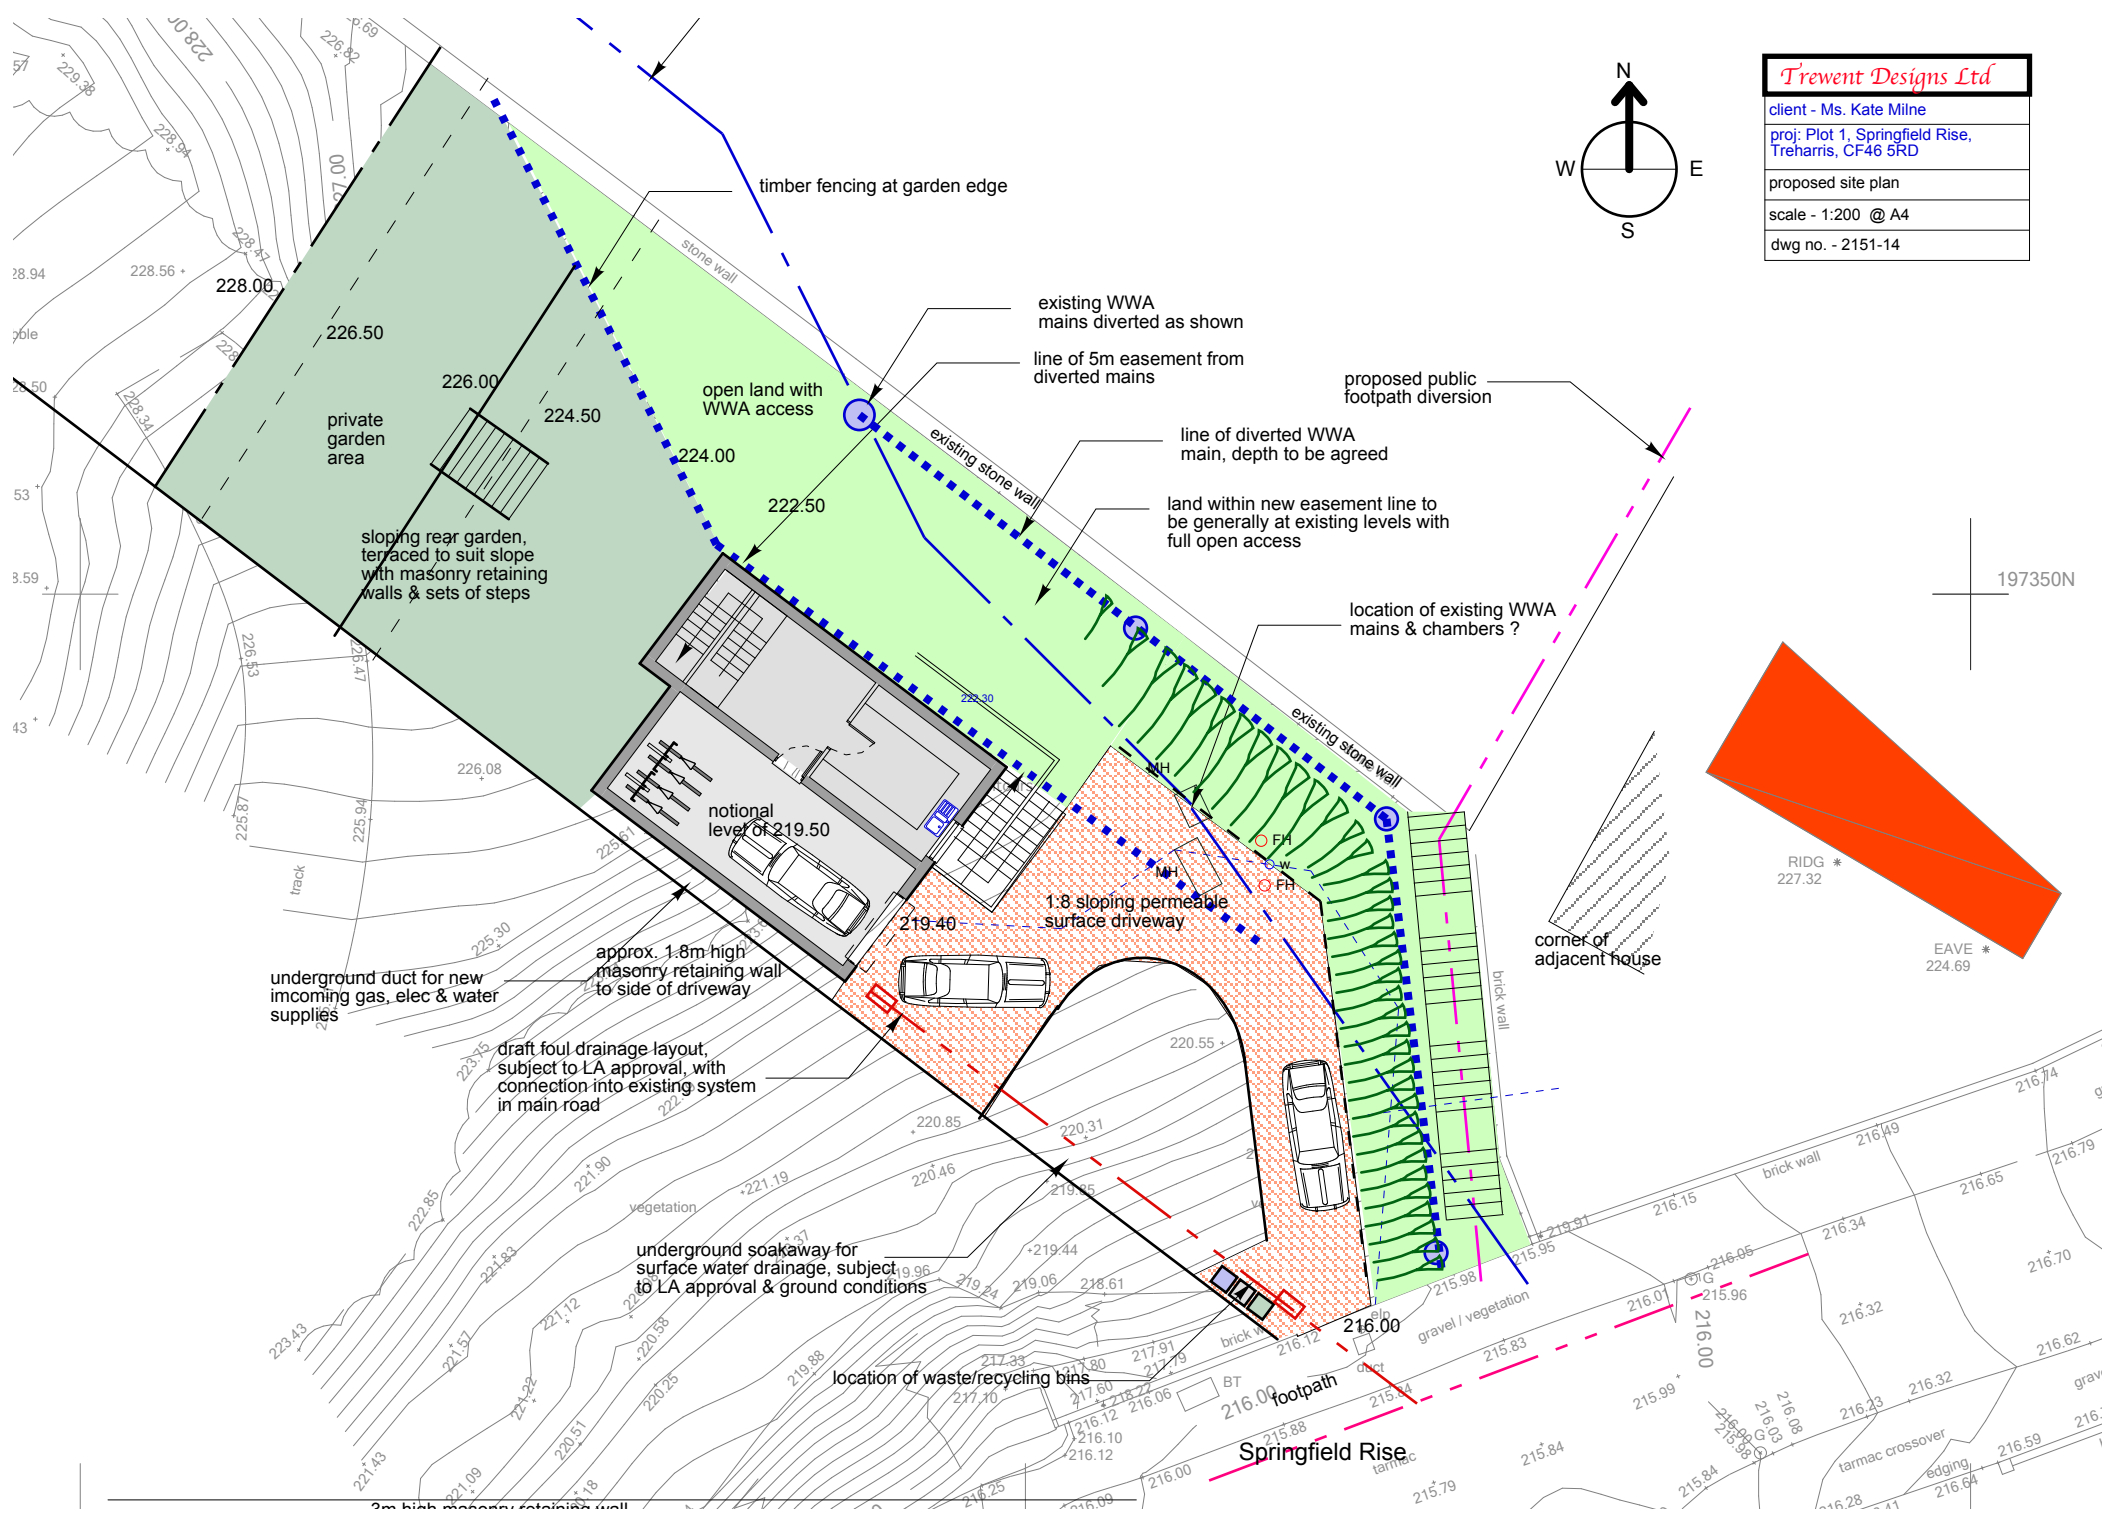

Trewent Designs Ltd

client - Ms. Kate Milne

proj: Plot 1, Springfield Rise,
Treharris, CF46 5RD

proposed site plan

scale - 1:200 @ A4

dwg no. - 2151-14