



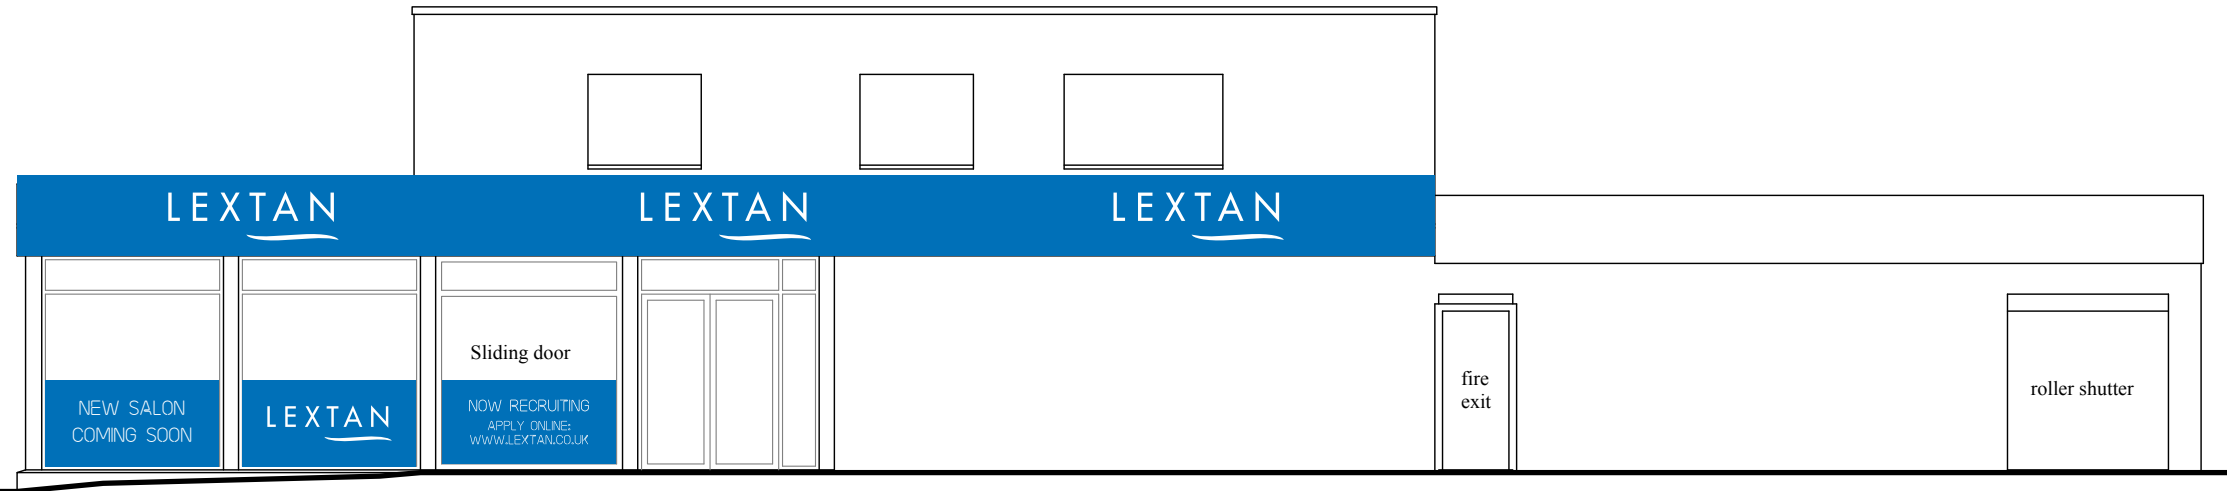

Side Elevation

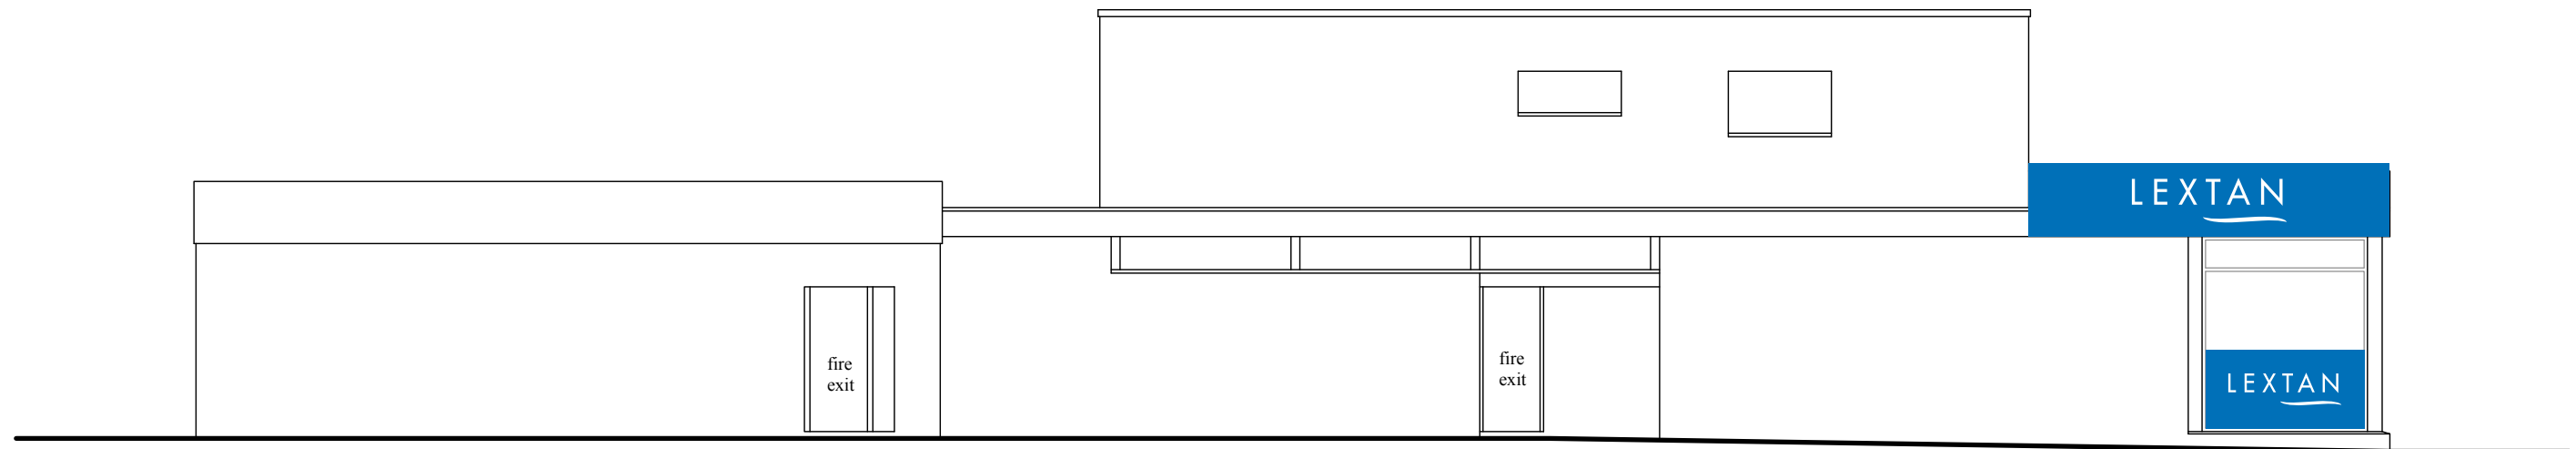

Side Elevation



Front Elevation

SCALE BAR 1:100



Gary Seymour

Drawing Services

Client:-
Lextan Ltd.

Job Title :- Proposed internal alterations to Unit 2 Lower High Street, Merthyr Tydfil, CF47 8EB

Dwg Title:- Proposed Elevations

Scale:- 1:100

Date :- October 2021

Stage :- Survey

Dwg No.:- 1196-P03rev

Rev.:--

3

10, Wellfield, Melincourt, Neath. SA11 4AU. Mob.-: 07846 715003 Email.-: garyjseymour@gmail.com