


Side Elevation

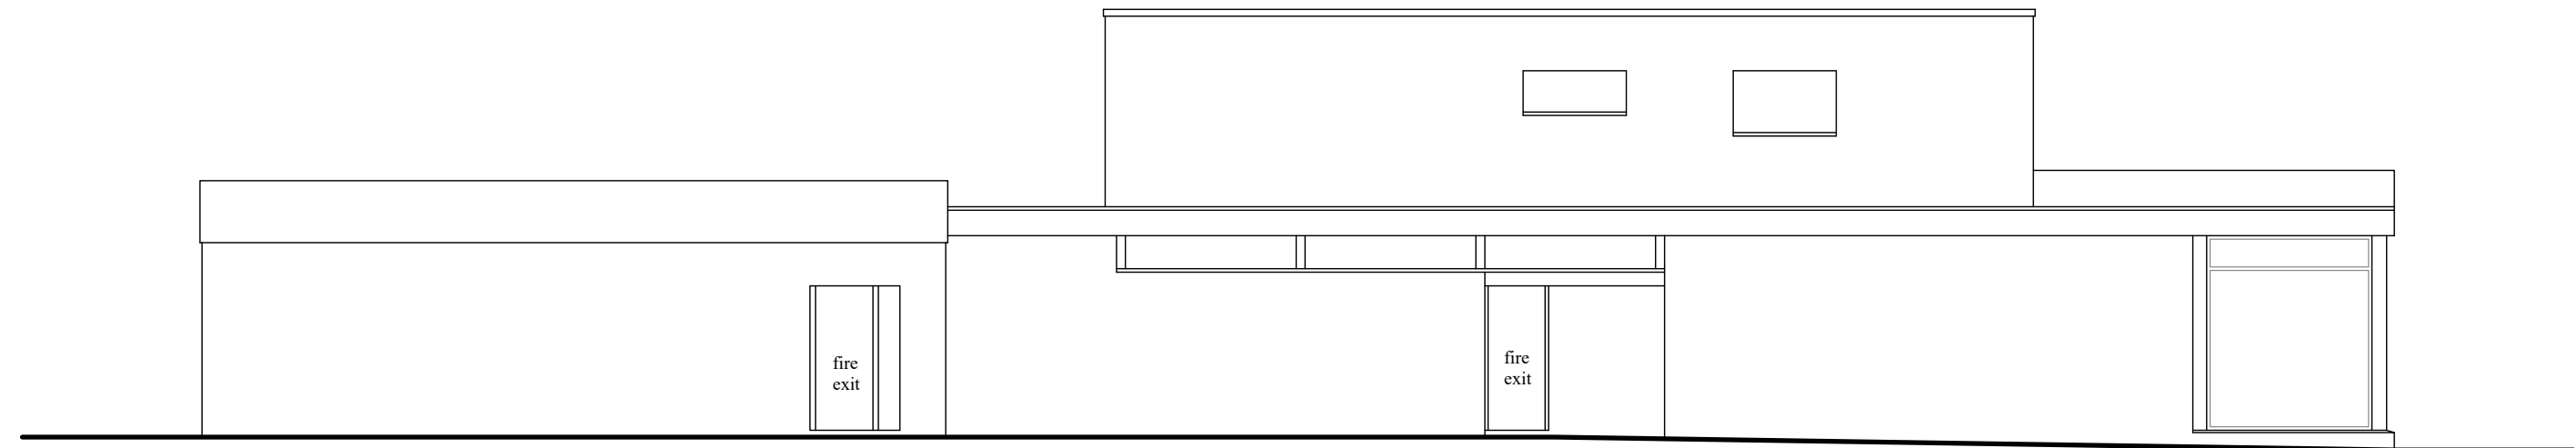

Side Elevation



Front Elevation



- Note:-**
- This drawing is intended for the purposes indicated only.
 - All dimensions are approximate and should be checked on site, with discrepancies reported.
 - Services searches to be obtained, prior to tendering or works commencing on site.
 - Building Regulations to be contacted to check if an application is required, and should advise the contractor accordingly.
 - A Party Wall agreement may be required with adjoining neighbours, prior to starting work.
 - CDM Regulations 2015 & Health and Safety at work act 1974 apply.

Gary Seymour

Drawing Services

Client:- Lextan Ltd.		Job Title :- Proposed internal alterations to Unit 2 Lower High Street, Merthyr Tydfil, CF47 8EB		Dwg Title:- Existing elevations	
Scale:- 1:100	Date :- October 2021	Stage :- Survey		Dwg No.:- 1196-P03	Rev.:-
10, Wellfield, Melincourt, Neath. SA11 4AU.		Mob.:- 07846 715003		Email:- garyjseymour@gmail.com	
					A3

10, Wellfield, Melincourt, Neath. SA11 4AU. Mob:- 07846 715003 Email:- garyjseymour@gmail.com