


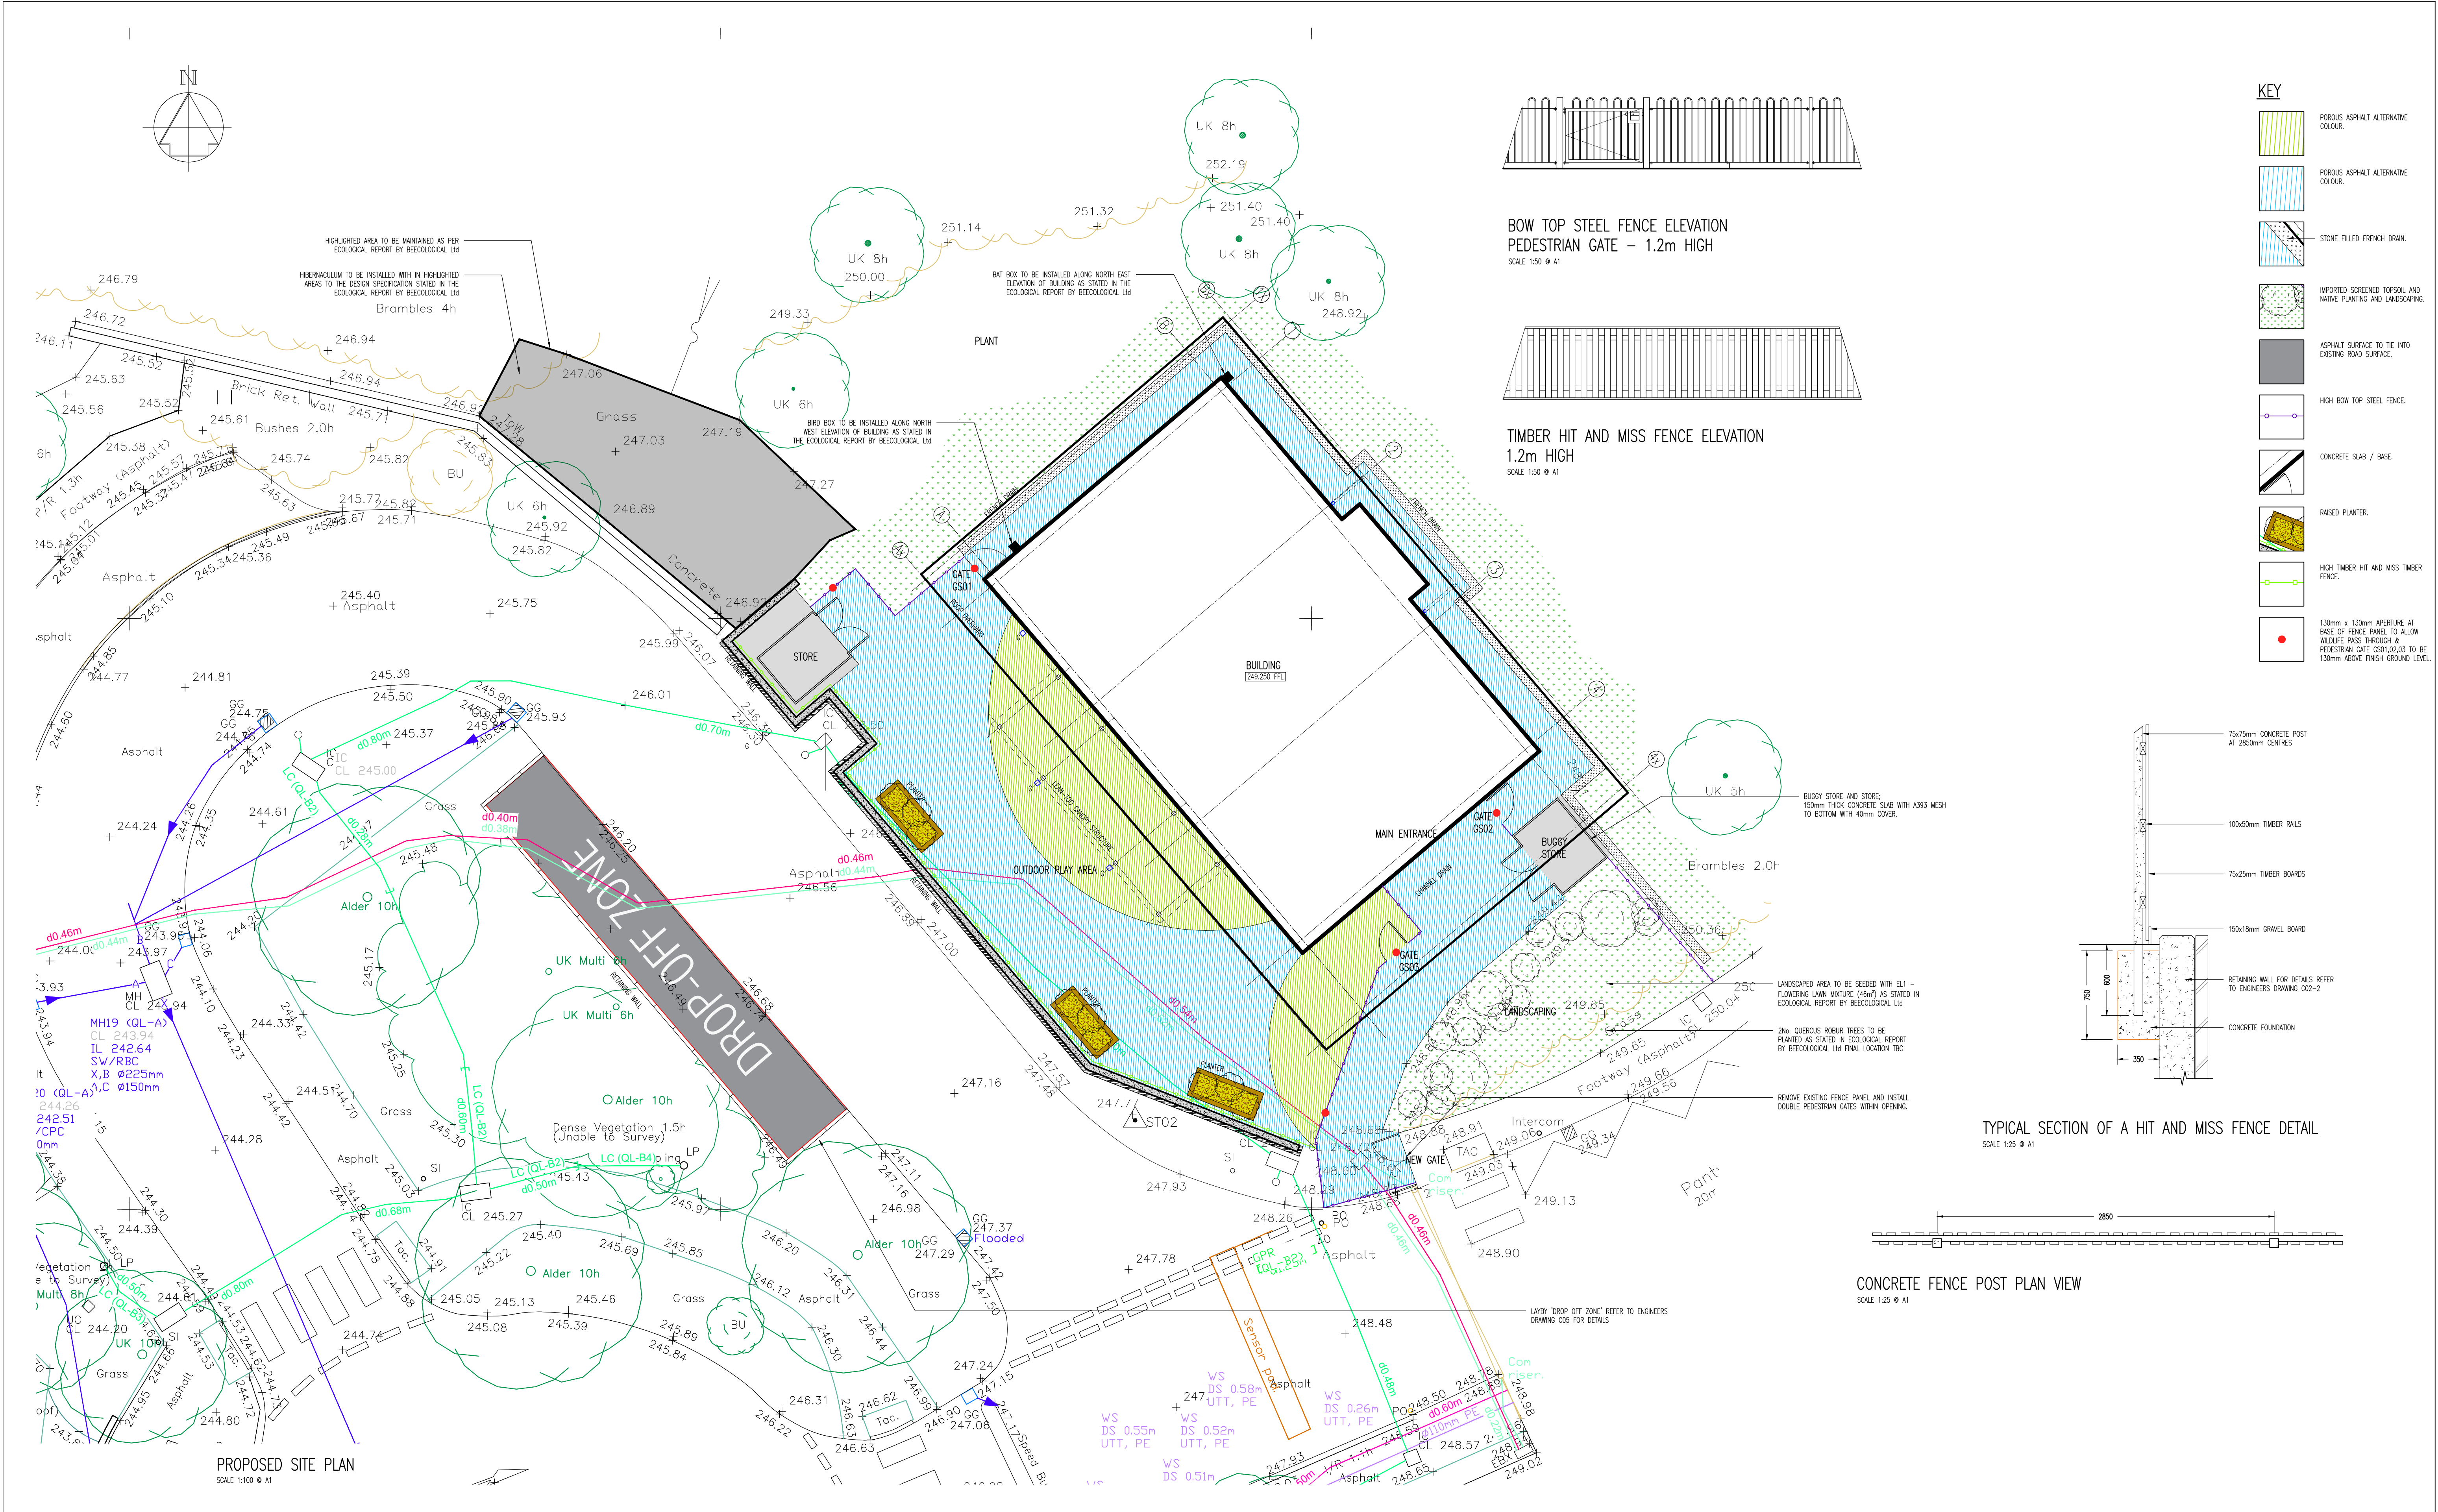

|                                    |  |   |  |                 |  |
|------------------------------------|--|---|--|-----------------|--|
| Job No: 24.03<br>Scale: 1:100 @ A1 |  | Revised: C   |  | Drawing No: A05 |  |
| No. REVISION                       |  | by   |  | date            |  |
| A                                  |  | AP   |  | 21.01.25        |  |
| B                                  |  | BP   |  | 07.03.25        |  |
| C                                  |  | BP/PP   |  | 17.03.25        |  |
| No. REVISION                       |  | by   |  | date            |  |
| 1                                  |  | AP   |  | 21.01.25        |  |
| 2                                  |  | BP   |  | 07.03.25        |  |
| 3                                  |  | BP/PP   |  | 17.03.25        |  |
| NOTES                              |  | 1 Do not scale from this drawing   |  |                 |  |
|                                    |  | 2 All dimensions to be checked on site   |  |                 |  |
|                                    |  | 3 'As built' drawings are prepared, in part, based upon information furnished by others. While this information is believed to be reliable, James & Nicholas LLP assume no responsibility for the accuracy of 'As built' drawings or for any errors or omissions that may have been incorporated into them as a result of incorrect information provided to us by others. Those relying on an 'As built' drawing are advised to obtain independent verification of its accuracy. |  |                 |  |
| STAGE                              |  | TENDER   |  |                 |  |
| REFER ALSO TO THE FOLLOWING:       |  | Drawings:   |  |                 |  |
| Bending Schedules:                 |  |   |  |                 |  |
| CLIENT                             |  | MERTHYR TYDFIL<br>County Borough Council<br>Cyngor Bwrdeistref Sirol<br>MERTHYR TYDFUL   |  |                 |  |
| Job title                          |  | NEW SCHOOL BUILDING (PROPOSED FLYING START), YSGOL SANTES TUDFUL, MERTHYR TYDFIL, MTCBC   |  |                 |  |
| Drawing title                      |  | PROPOSED SITE PLAN   |  |                 |  |
| Job No: 24.03                      |  | Drawing No: A05   |  | Rev: C          |  |
| Scales: 1:100 @ A1                 |  |   |  |                 |  |