


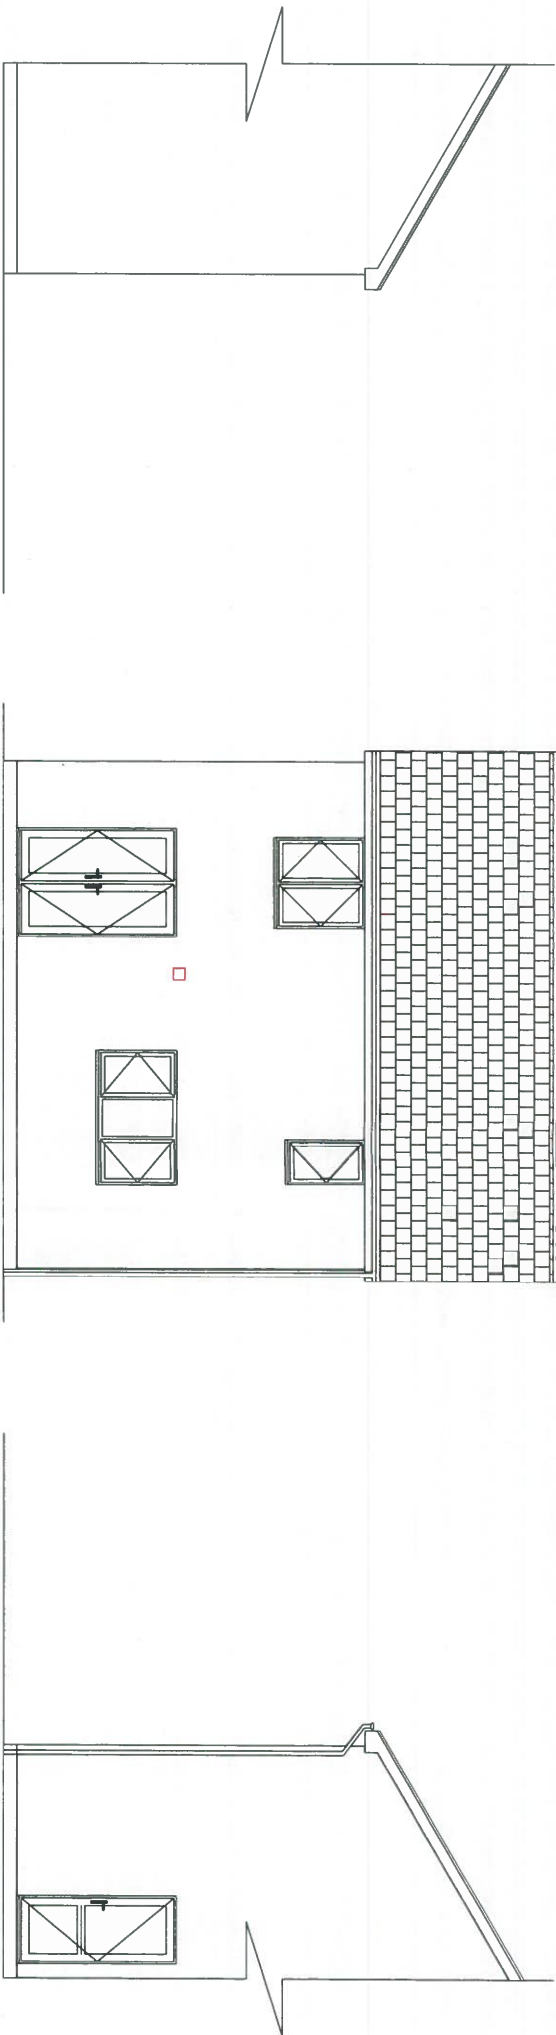

Existing Left elevation

Existing Rear elevation

Existing Right elevation

Date:	Revisions	Ref:
	A	
	B	
	C	
	D	

Customer Name & Address

Mr & Mrs Cummings
48 Anthony Hill Court
Pentrebach
Merthyr Tydfil
CF48 4AZ


Project: Existing Layout

D/No: CN-07-1194517 Date: 07-02-21

Drawn by: Steve Williams
e-mail: steve.williams@leekes.co.uk
mobile: 07969 536116

Scale: 1-100 Paper Size: A3 Doc Ref: Rev:

Existing ground floor plan

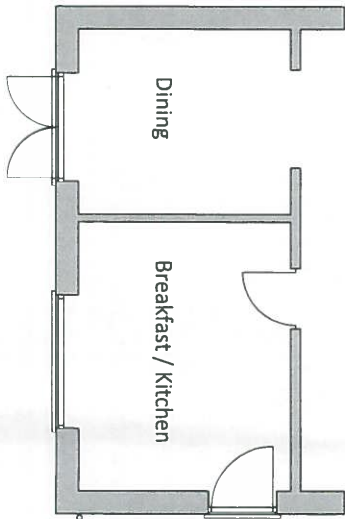

Leekes

Your's home

Registered Head Office

Leekes Ltd

Mwyndy Business Park

Pontyclun

Rhondda Cynon Taff


CF72 8XU

Tel: 0845 050 8240


www.leekes.co.uk

Copyright Drawing NOT to be re-produced without written permission from: Leekes Ltd.
Company Reg No. 563751


Copies to: Builders, Installers, Main File.
NB: DO NOT Scale from drawings for setting out or manufacture.
Any discrepancies to be notified as soon as possible.

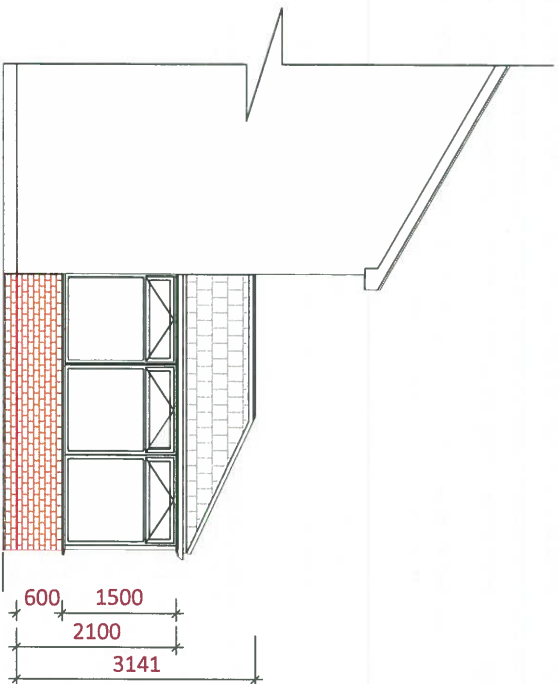


Proposed left elevation

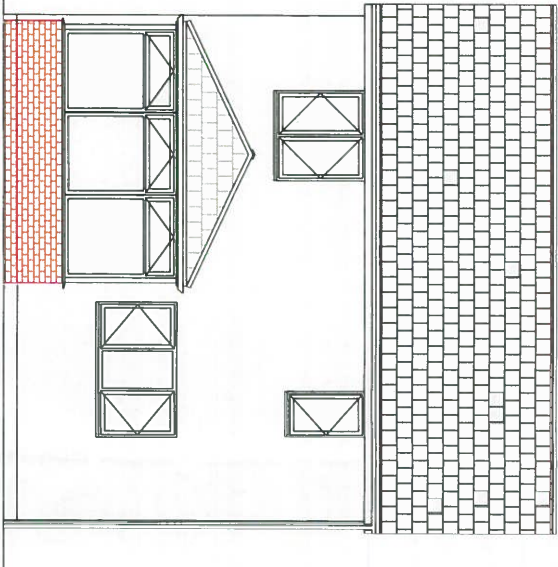

Proposed Rear elevation

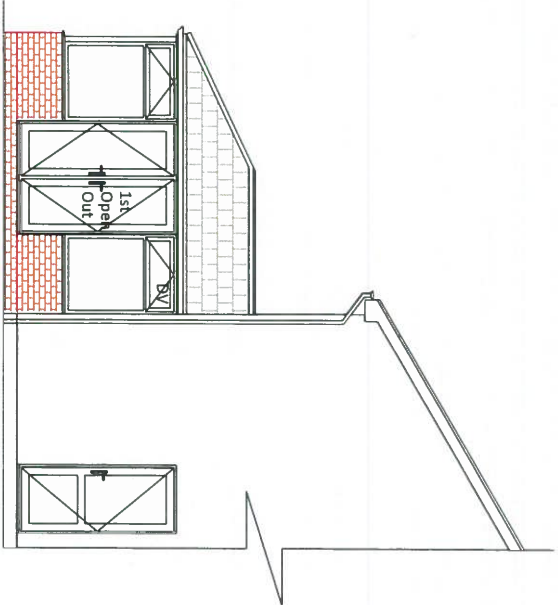

Proposed Right elevation

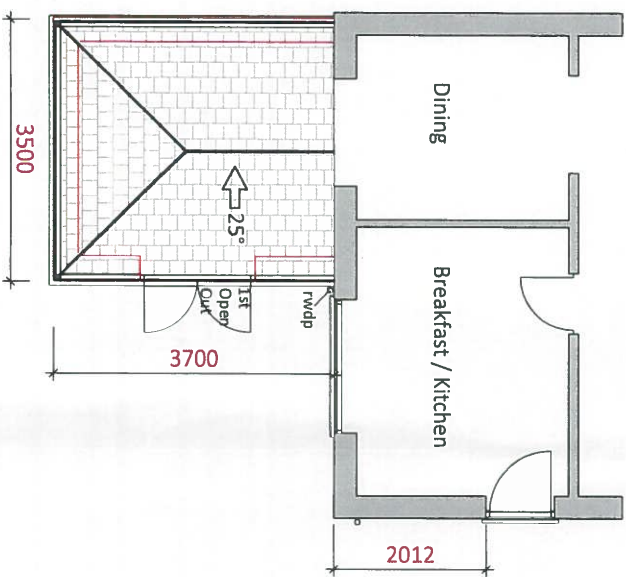

Proposed ground floor plan

Date:	Revisions:	Ref:
	A	
	B	
	C	
	D	

Customer Name & Address

Mr & Mrs Cummings
48 Anthony Hill Court
Pentrebach
Merthyr Tydfil
CF48 4AZ

Project: Proposed Layout

D/No: CN-07-1194517 Date: 07-02-21

Drawn by: Steve Williams e mail: steve.williams@leekes.co.uk mobile: 07969 536116	Paper Size: A3	Doc Ref Rev
Scale: 1-100		

leekes

Your home

Registered Head Office

Leekes Ltd

Mynydd Business Park

Portyclun

Rhondda Cynon Taff

CF72 8XU

Tel: 0845 050 8240

www.leekes.co.uk

Copyright Drawing NOT to be re-produced without written permission from: Leekes Ltd.
Company Reg No: 563751
Copies to: Builders, Installers, Main File.
NB: DO NOT Scale from drawings for setting out or manufacture
Any discrepancies to be notified as soon as possible.