



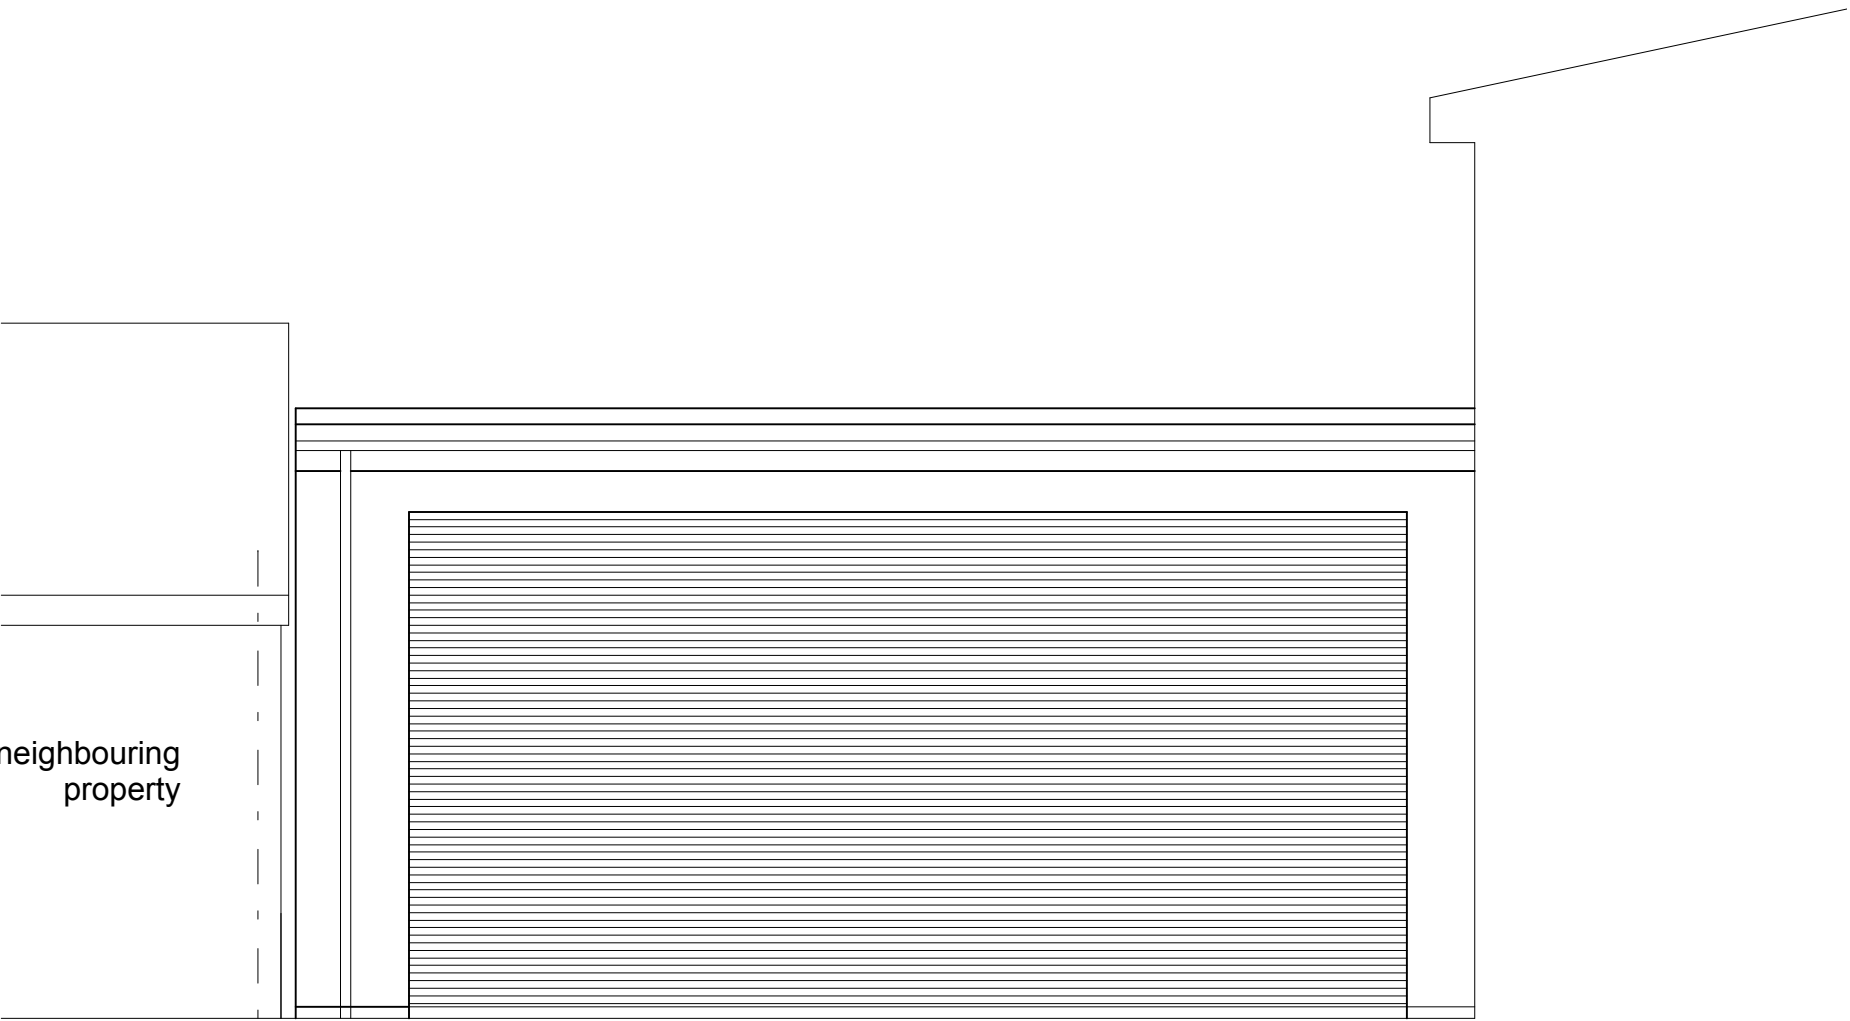


FRONT ELEVATION




REAR ELEVATION

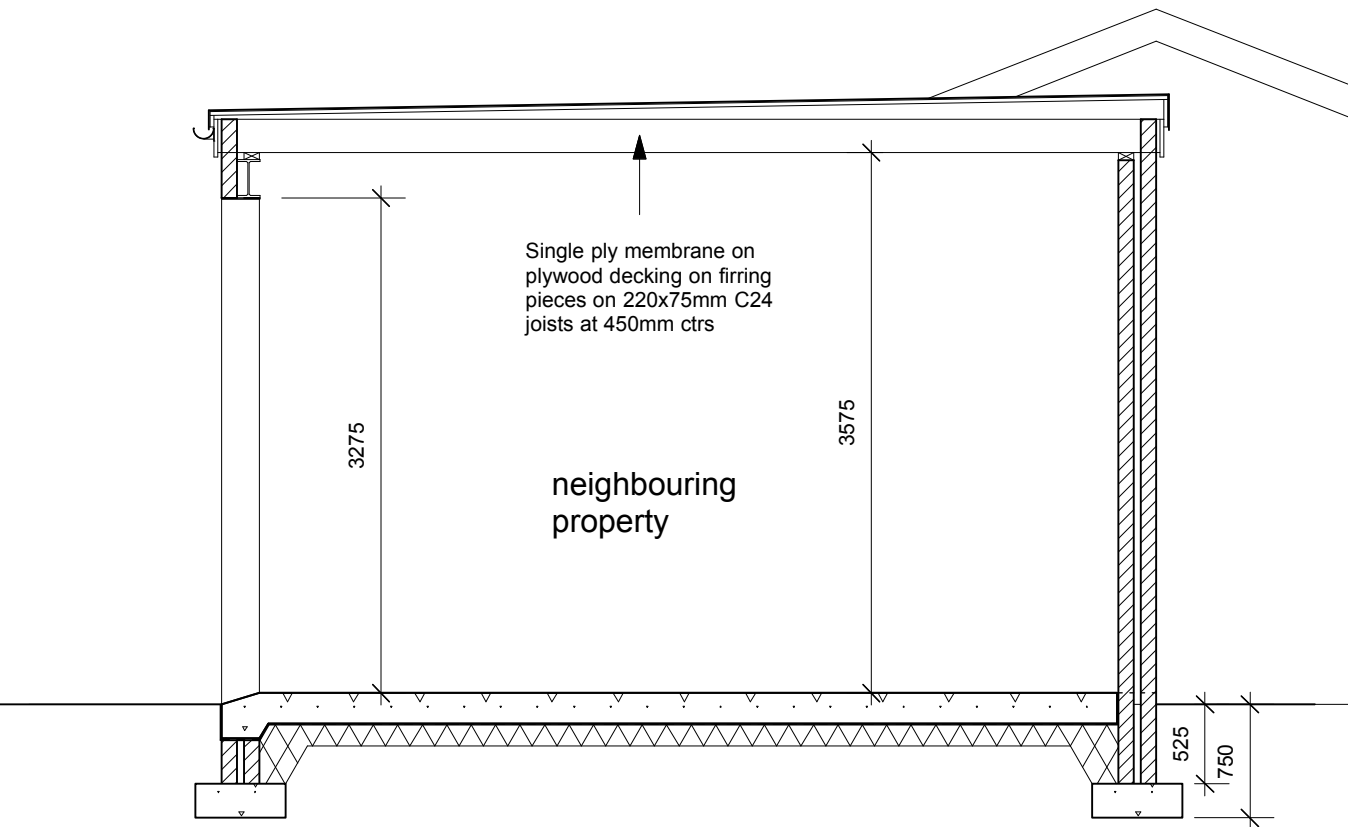

SECTION B-B

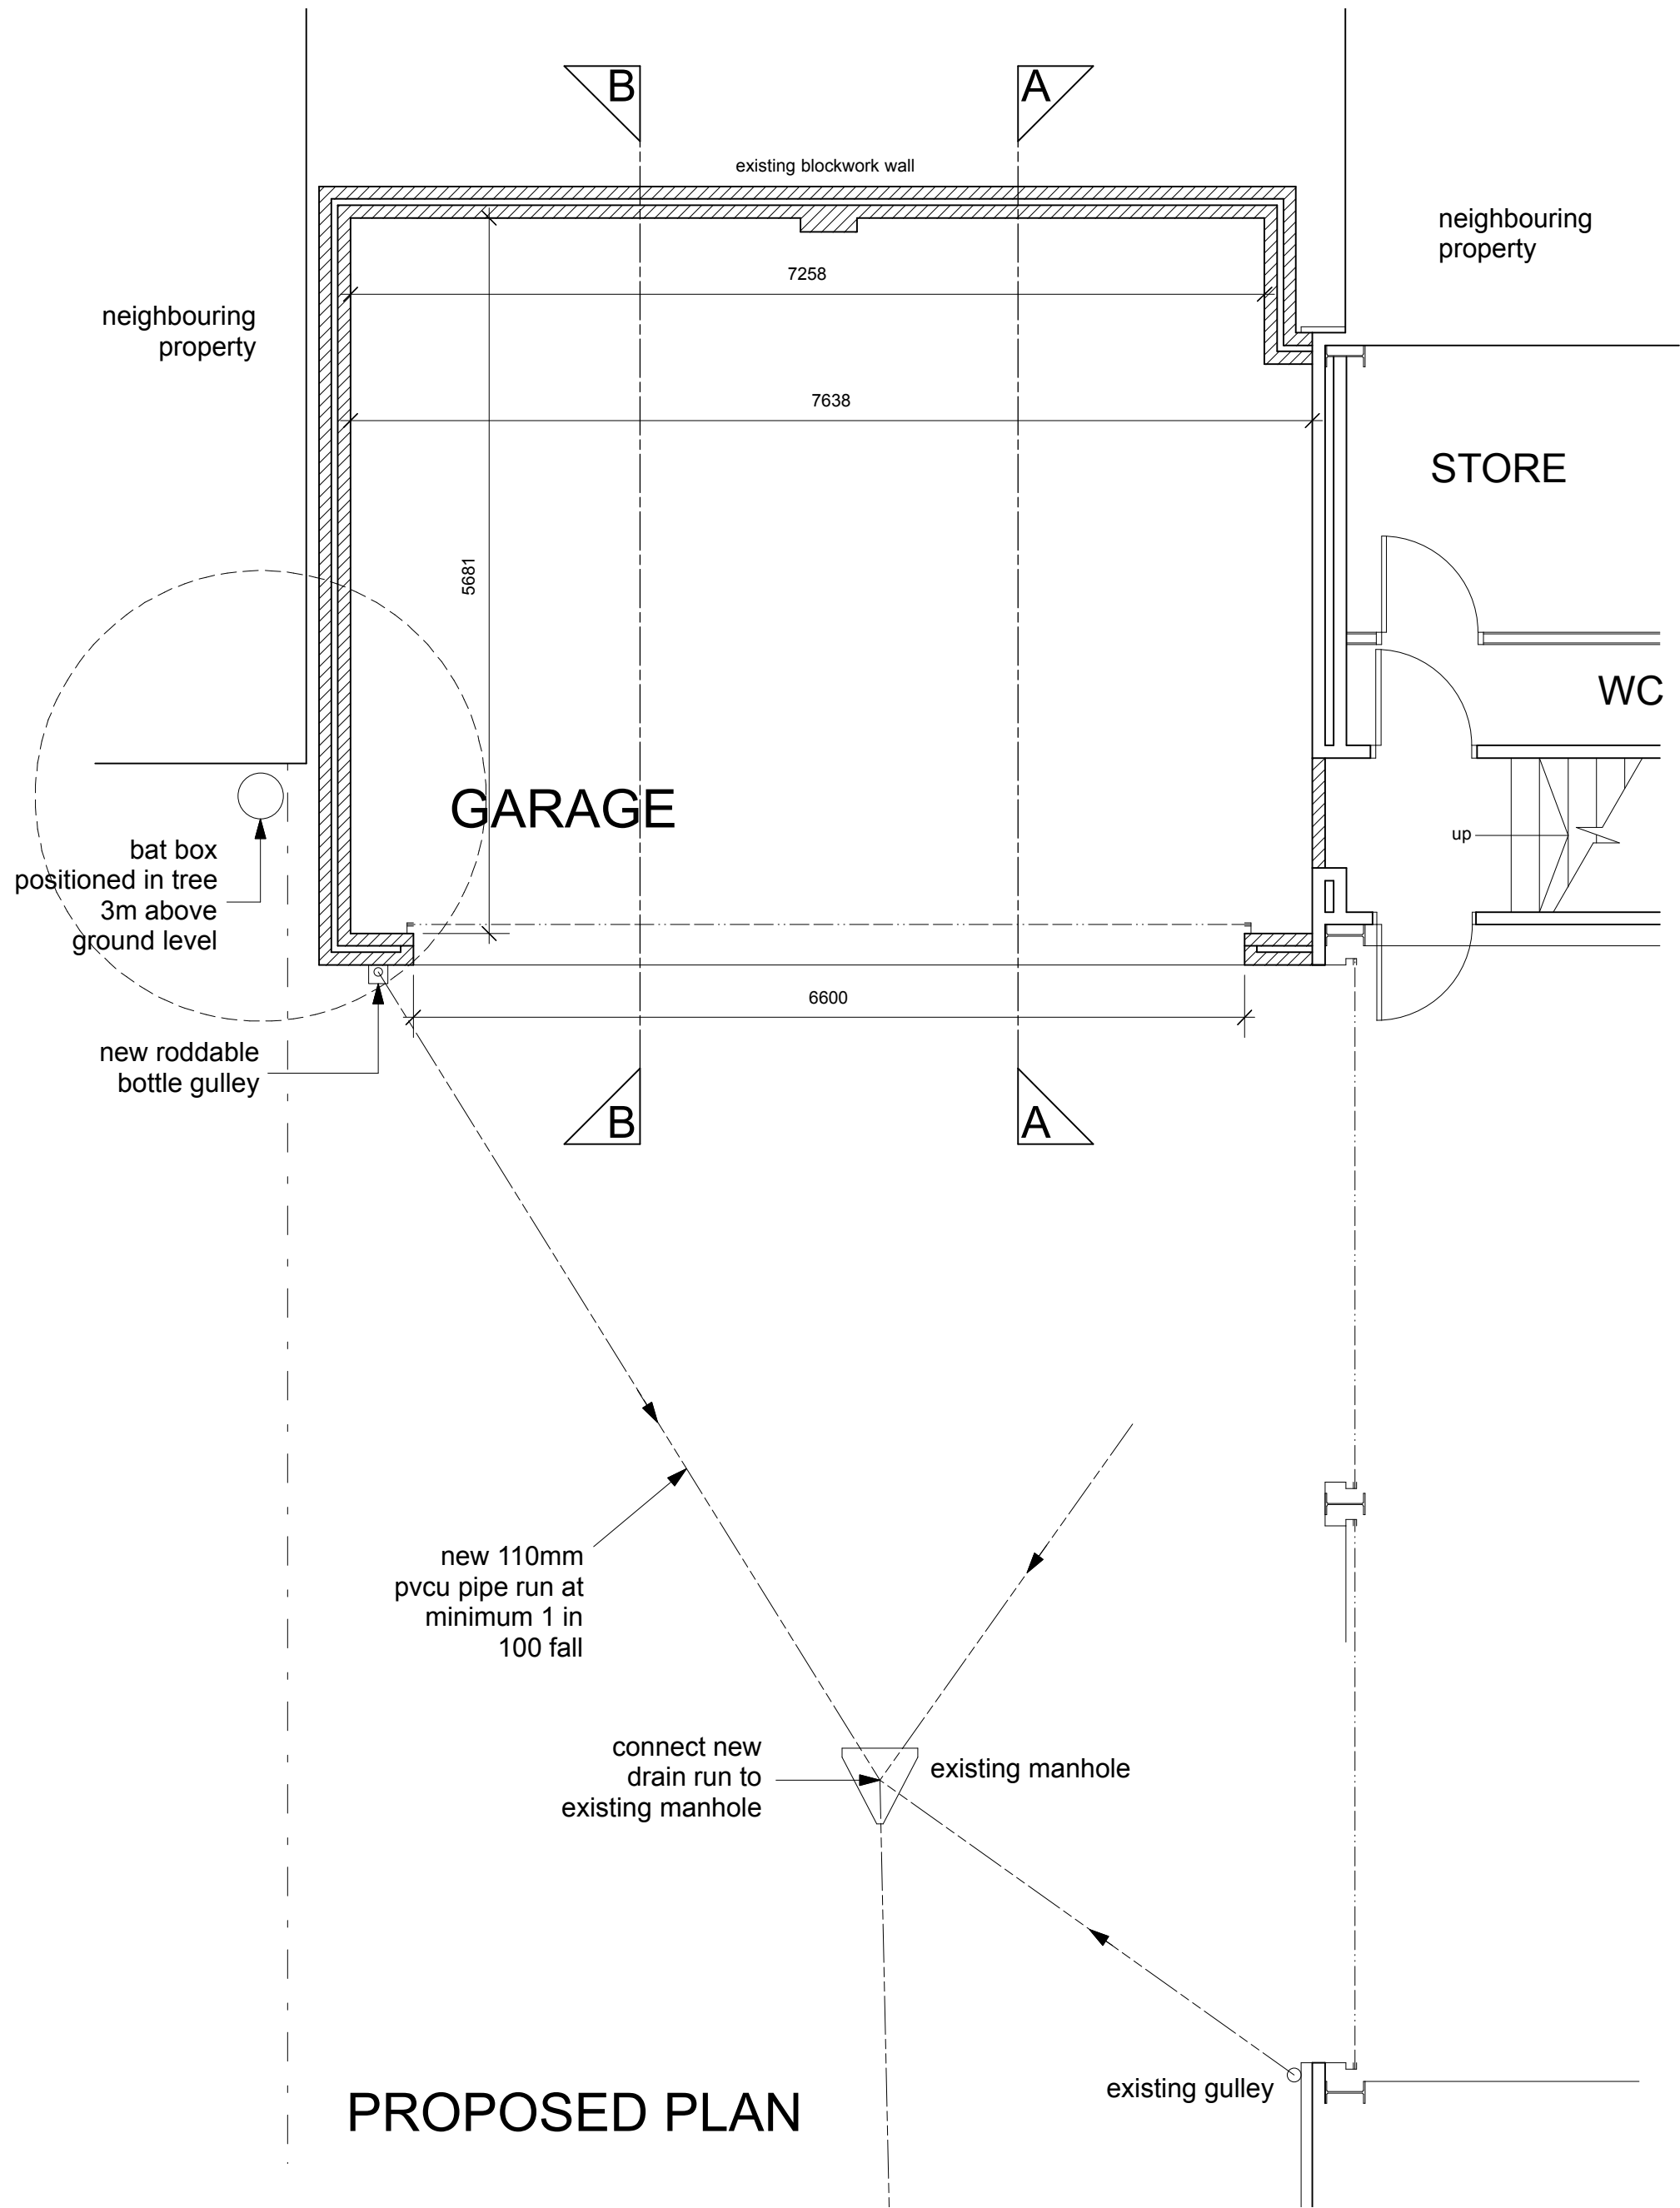


PROPOSED PLAN

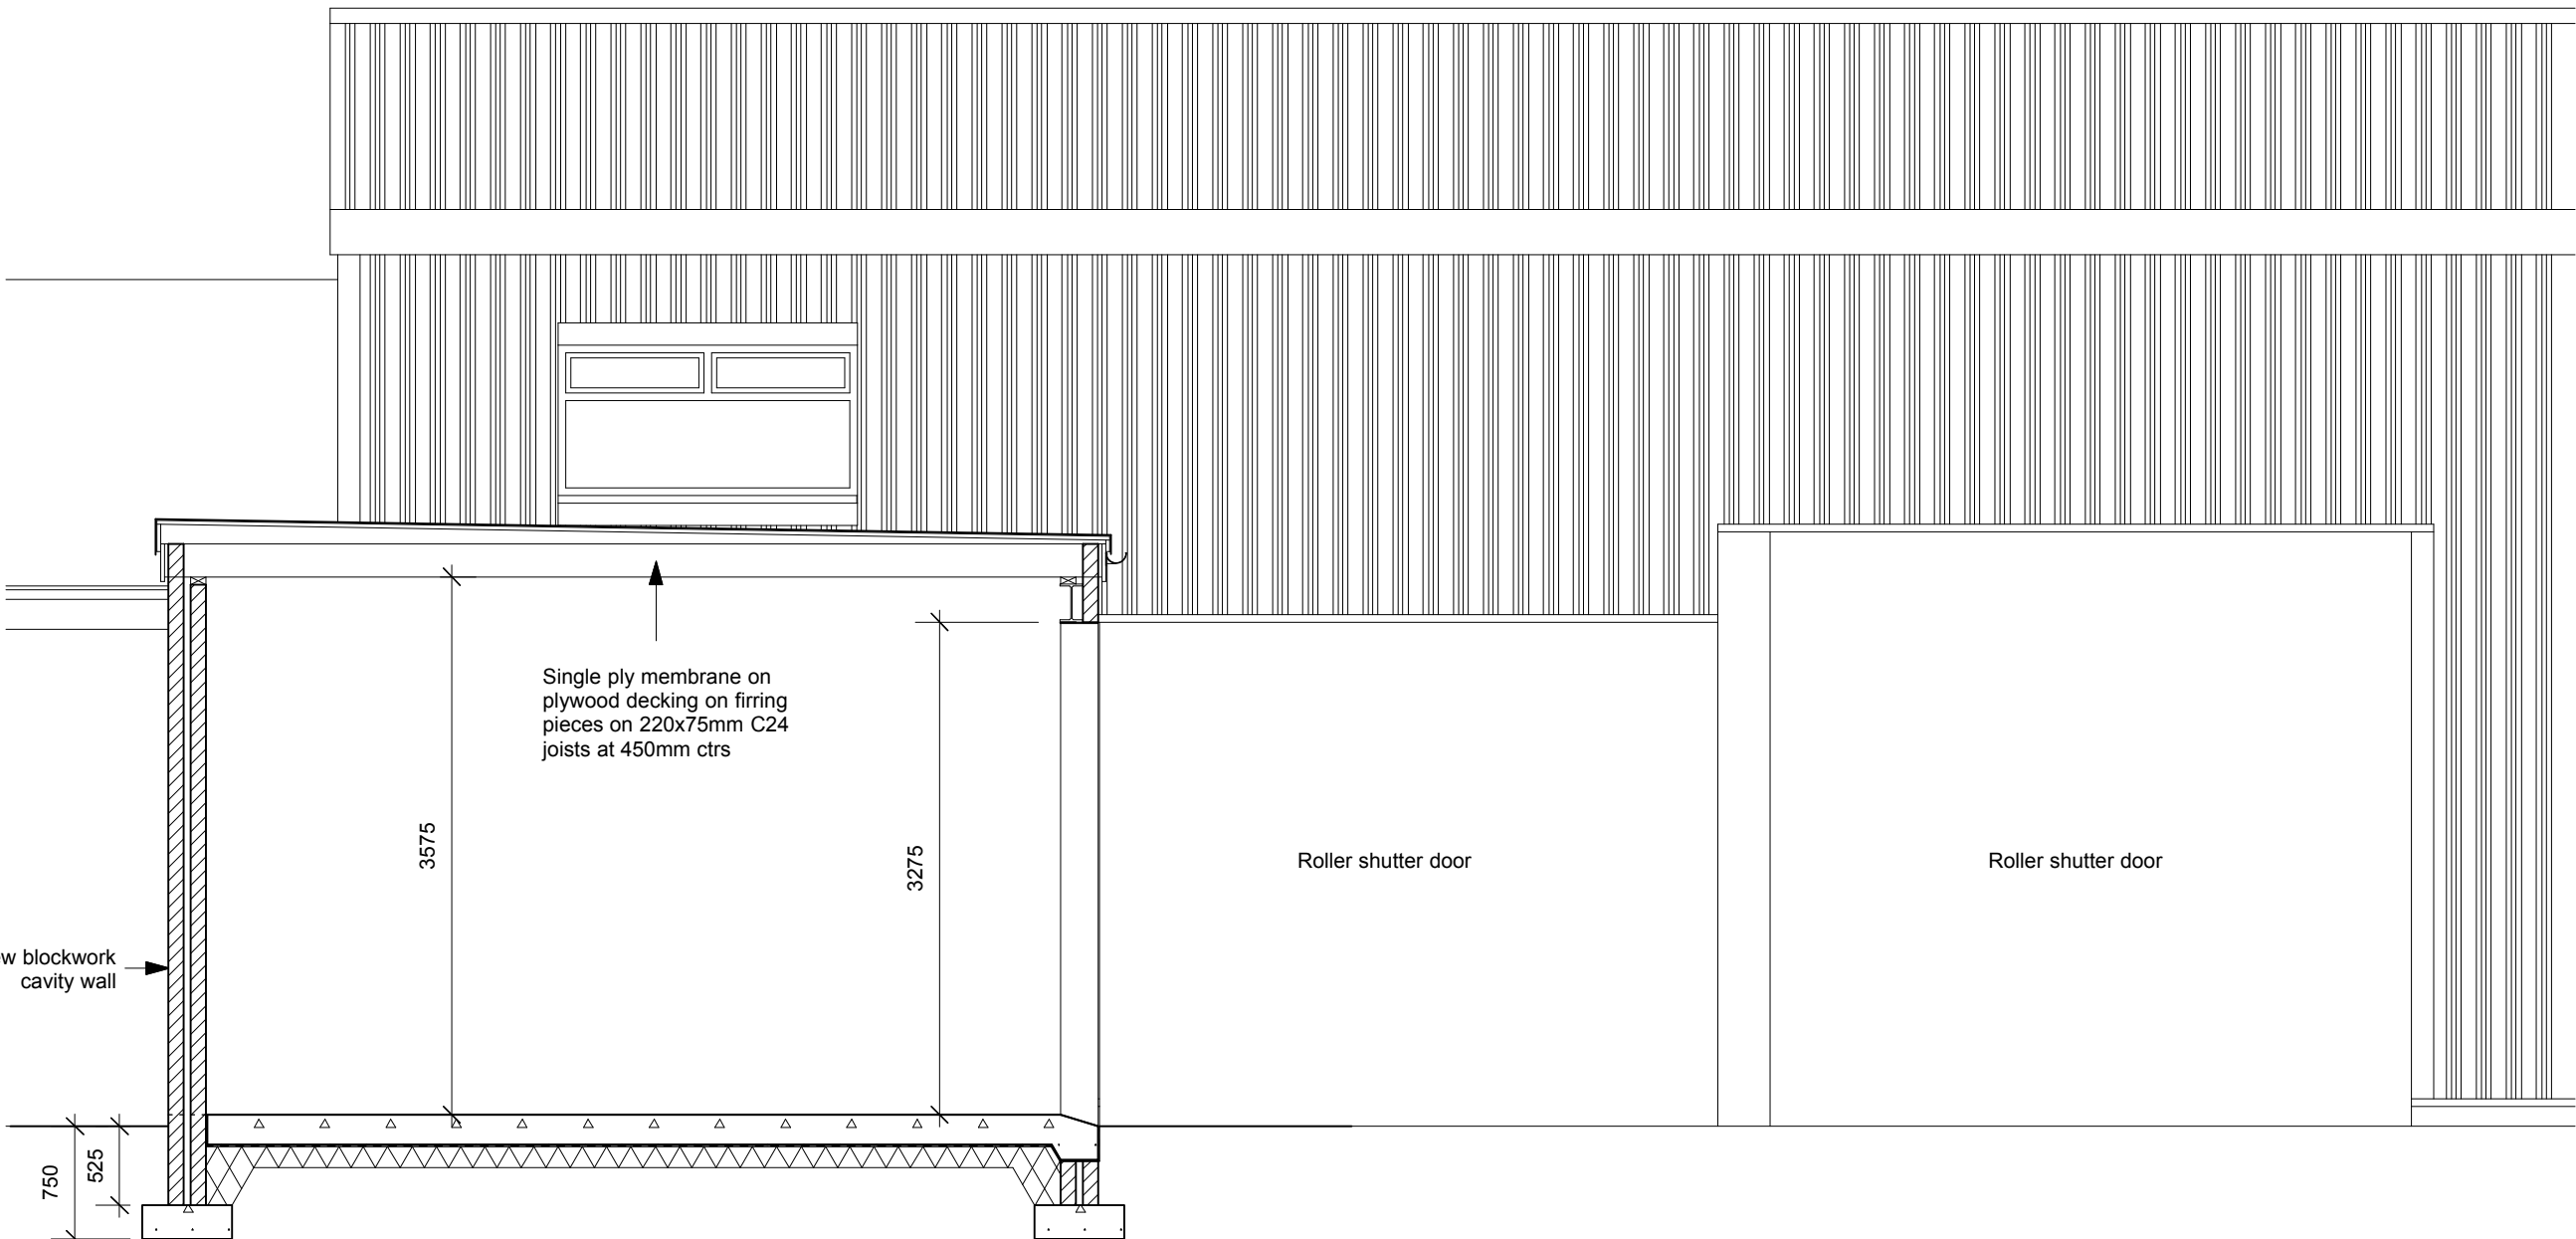

SECTION A-A

| FINISHES        |                                   |
|-----------------|-----------------------------------|
| Walls           | - Painted smooth render           |
| Walls below dpc | - Blue engineering brick          |
| Roof            | - Grey single ply membrane        |
| Fascias         | - White upvc                      |
| Rainwater goods | - Black upvc                      |
| Door            | - Galvanised steel roller shutter |

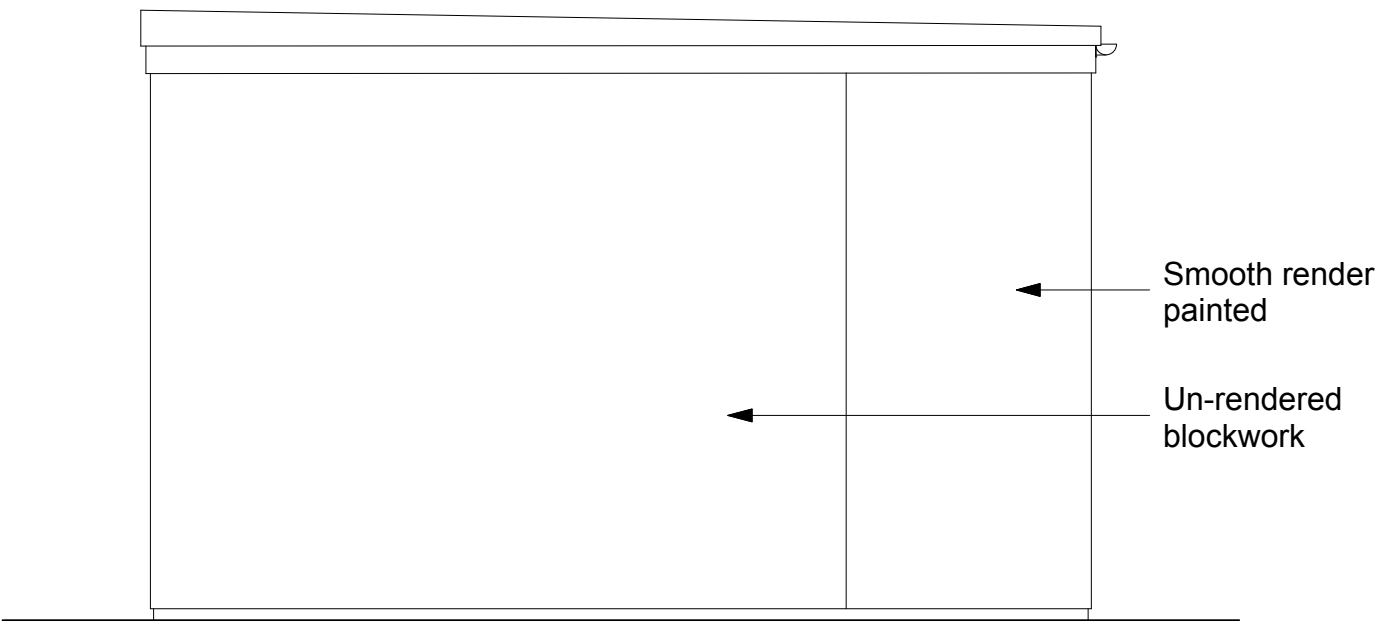

SIDE ELEVATION

BAT BOX DETAILS

The location of an external 'bat box' is shown on the site plan. Bat box to be as shown:-

**ECOSTYROCRETE PRODUCTS**

**SINGLE CREVICE BAT BOX**

External: 43cm high x 21.5cm wide x 6.8cm deep.  
Internal: 41cm x 16.5cm x 1.8cm crevices.  
Made with small groups of crevice dwelling bat species in mind, such as pipistrelles.



Rev E - Bat box revised - 20.05.21  
Rev D - Proposed drainage and bat box added - 31.03.21  
Rev C - Front and rear elevations altered to show gap between new roof and neighbouring property - 15.02.21  
Rev B - Side elevation and finishes schedule added - 20.01.21  
Rev A - Garage entrance changed from two roller shutters to one larger roller shutter - 11.01.21

This drawing, the works and concepts depicted are the copyright of Paul Overton Architect and may not be reproduced or made use of, either directly or indirectly, without express written consent.

Do not scale off this drawing.

All heights, levels, sizes and dimensions to be checked on site before any work is undertaken.

**PAUL OVERTON ARCHITECTS**  
87A HIGH STREET  
MERTHYR TYDFIL  
CF47 8JD

Tel: 01685 271194  
Mob: 07929 659 282  
paul@pao-architects.co.uk

|               |                                                                        |                 |
|---------------|------------------------------------------------------------------------|-----------------|
| Client        | GTH DEVELOPMENTS                                                       |                 |
| Project       | New Garage at GTH Offices and Workshop, Cyfarthfa Yard, Merthyr Tydfil |                 |
| Drawing Title | PROPOSALS                                                              |                 |
| CAD ref       | Drawn                                                                  | MST             |
| Date          | January 2021                                                           | Scale 1:50 @ A1 |
| Project No.   | 9062                                                                   | Revision E      |