



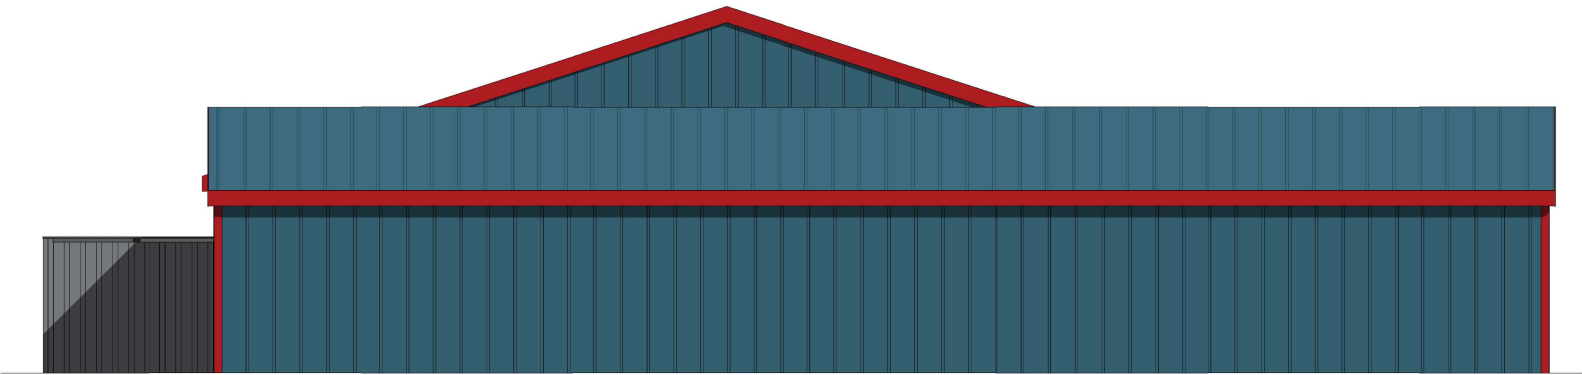


② Existing Front Elevation
1 : 100



① Existing Rear Elevation
1 : 100

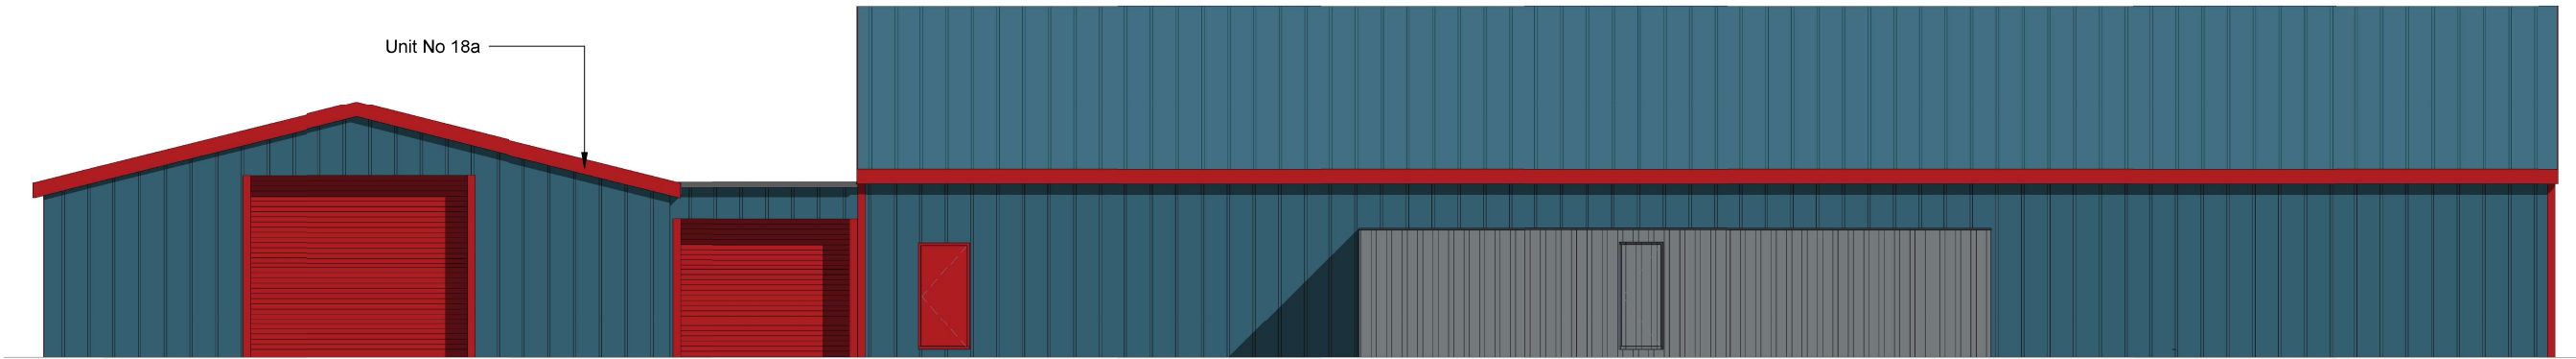

③ Existing Side 1 Elevation
1 : 100

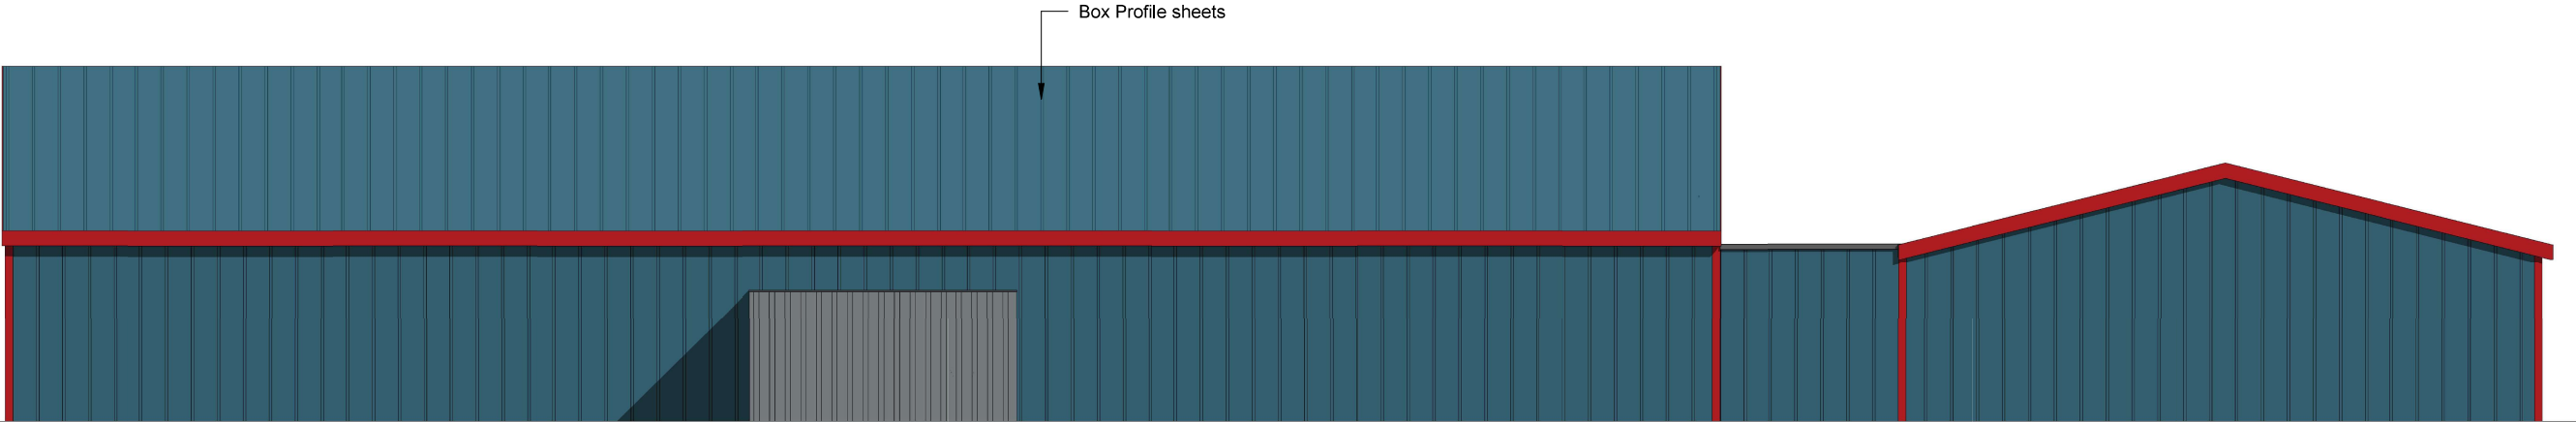

④ Existing Side 2 Elevation
1 : 100

INDIGO DESIGN (Part of 3dcadwales Ltd) 5 Ashlea Drive, Merthyr Tydfil, CF47 0NY Tele 01685 385746 Mob - 07940913216 Email: philip@3dcadwales.co.uk		
This Drawing is Copyright. Dimensions to be checked on site and not scaled from this drawing		 Indigo 3d Design
PURPOSE OF ISSUE Building Control	DRAWING NUMBER RC-02	
PROJECT House Renovation		
SHEET Existing Elevations		
Address Ruggers Carpets, Unit 18 Pant Industrial Estate Merthyr Tydfil		
Checked by JH	Drawn by PH	Scale (@ A2) 1 : 100
Rev No A	Description Issue	Date 30/08/2023