



272 Total Solar Panels

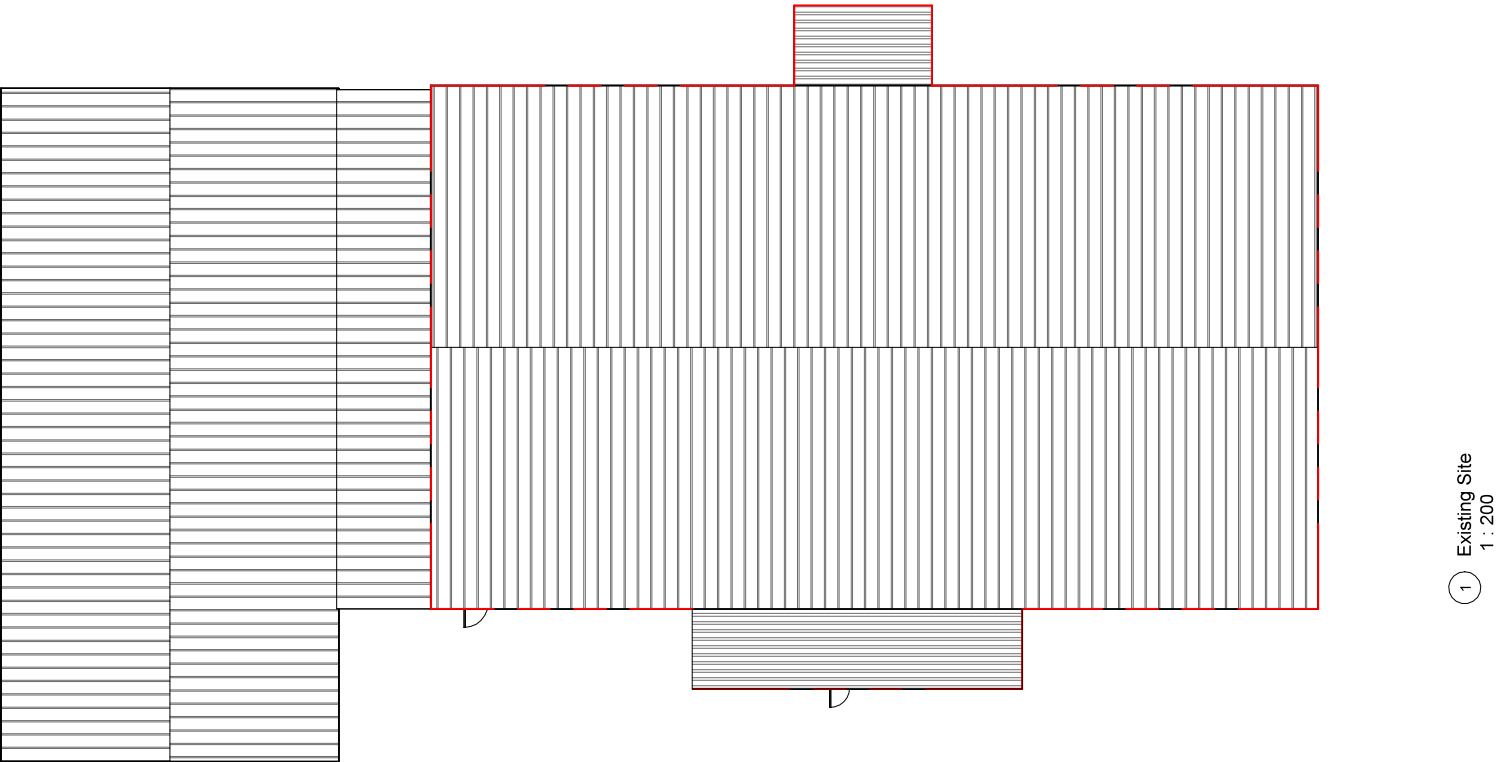

1 Existing Site
1 : 200

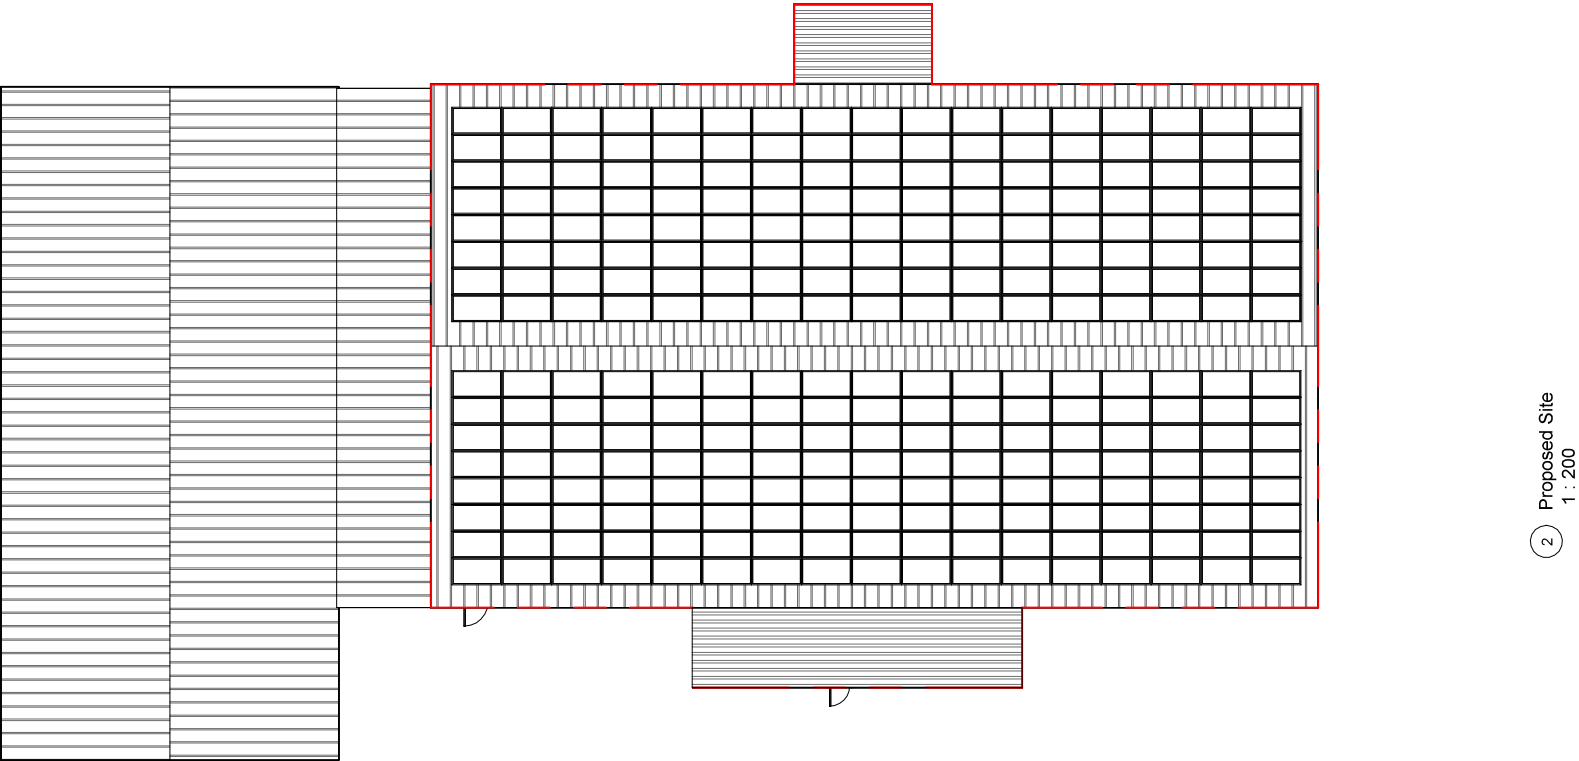

2 Proposed Site
1 : 200

INDIGO DESIGN (Part of 3dcadwales Ltd) 5 Ashlea Drive,
Merthyr Tydfil, CF47 0NY Tele 01685 385746 Mob -
07940913216 Email: philip@3dcadwales.co.uk

This Drawing is Copyright,
Dimensions to be checked
on site and not scaled from
this drawing

**Indigo 3d Design**

PURPOSE OF ISSUE
Building Control

DRAWING NUMBER
RC-03

PROJECT
House Renovation

SHEET
Existing Site Plan

Address
Ruggers Carpets,
Unit 18 Pant Industrial Estate
Merthyr Tydfil

Checked by
JH

Drawn by
PH

Scale (@ A2)
1 : 200

Rev No	Description	Date
A	Issue	30/08/2023