



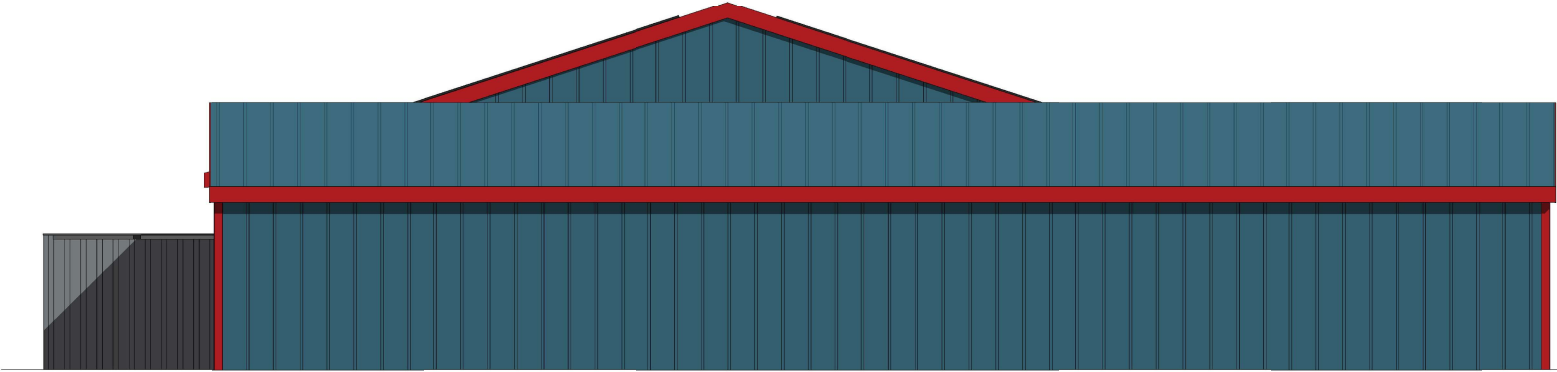


1 Proposed Front Elevation
1 : 100

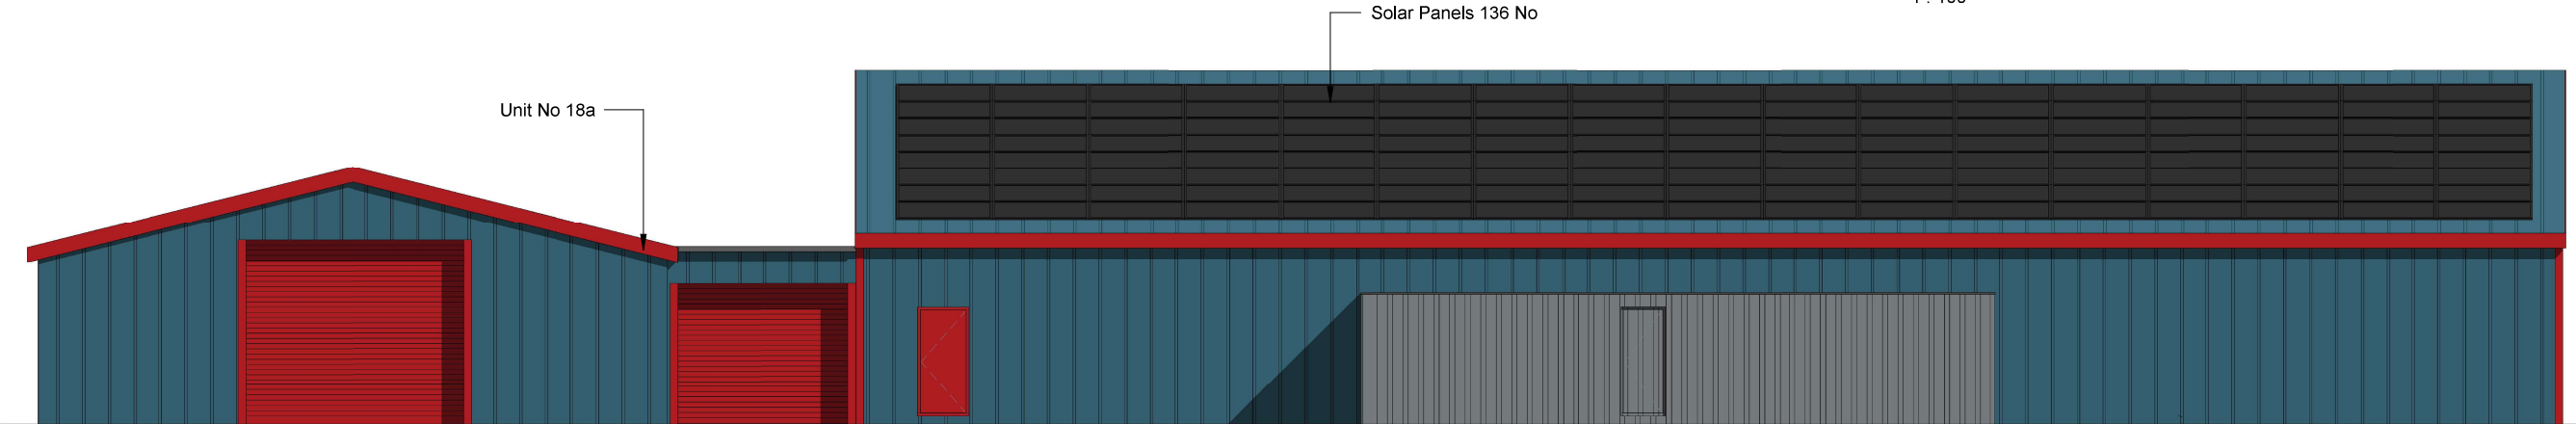

2 Proposed Rear Elevation
1 : 100



3 Proposed Side 1 Elevation
1 : 100

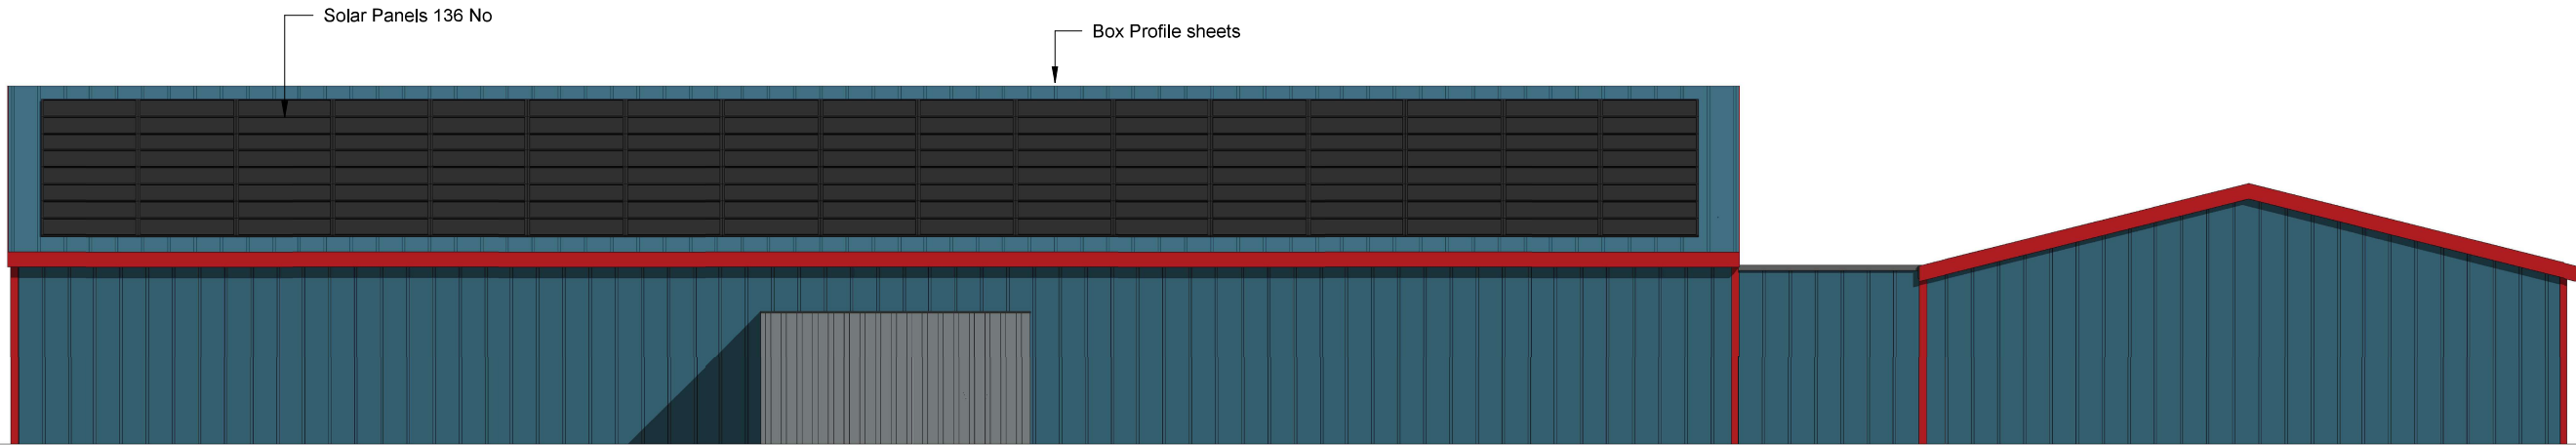

4 Proposed Side 2 Elevation
1 : 100

INDIGO DESIGN (Part of 3dcadwales Ltd) 5 Ashlea Drive,
Merthyr Tydfil, CF47 0NY Tele 01685 385746 Mob -
07940913216 Email: philip@3dcadwales.co.uk

This Drawing is Copyright.
Dimensions to be checked
on site and not scaled from
this drawing

Indigo 3d Design

PURPOSE OF ISSUE	DRWAING NUMBER	
Building Control	RC-05	
PROJECT		
House Renovation		
SHEET		
Proposed Elevations		
Address		
Ruggers Carpets, Unit 18 Pant Industrial Estate Merthyr Tydfil		
Checked by	Drawn by	Scale (@ A2)
JH	PH	1 : 100

Rev No	Description	Date
A	Issue	30/08/2023