




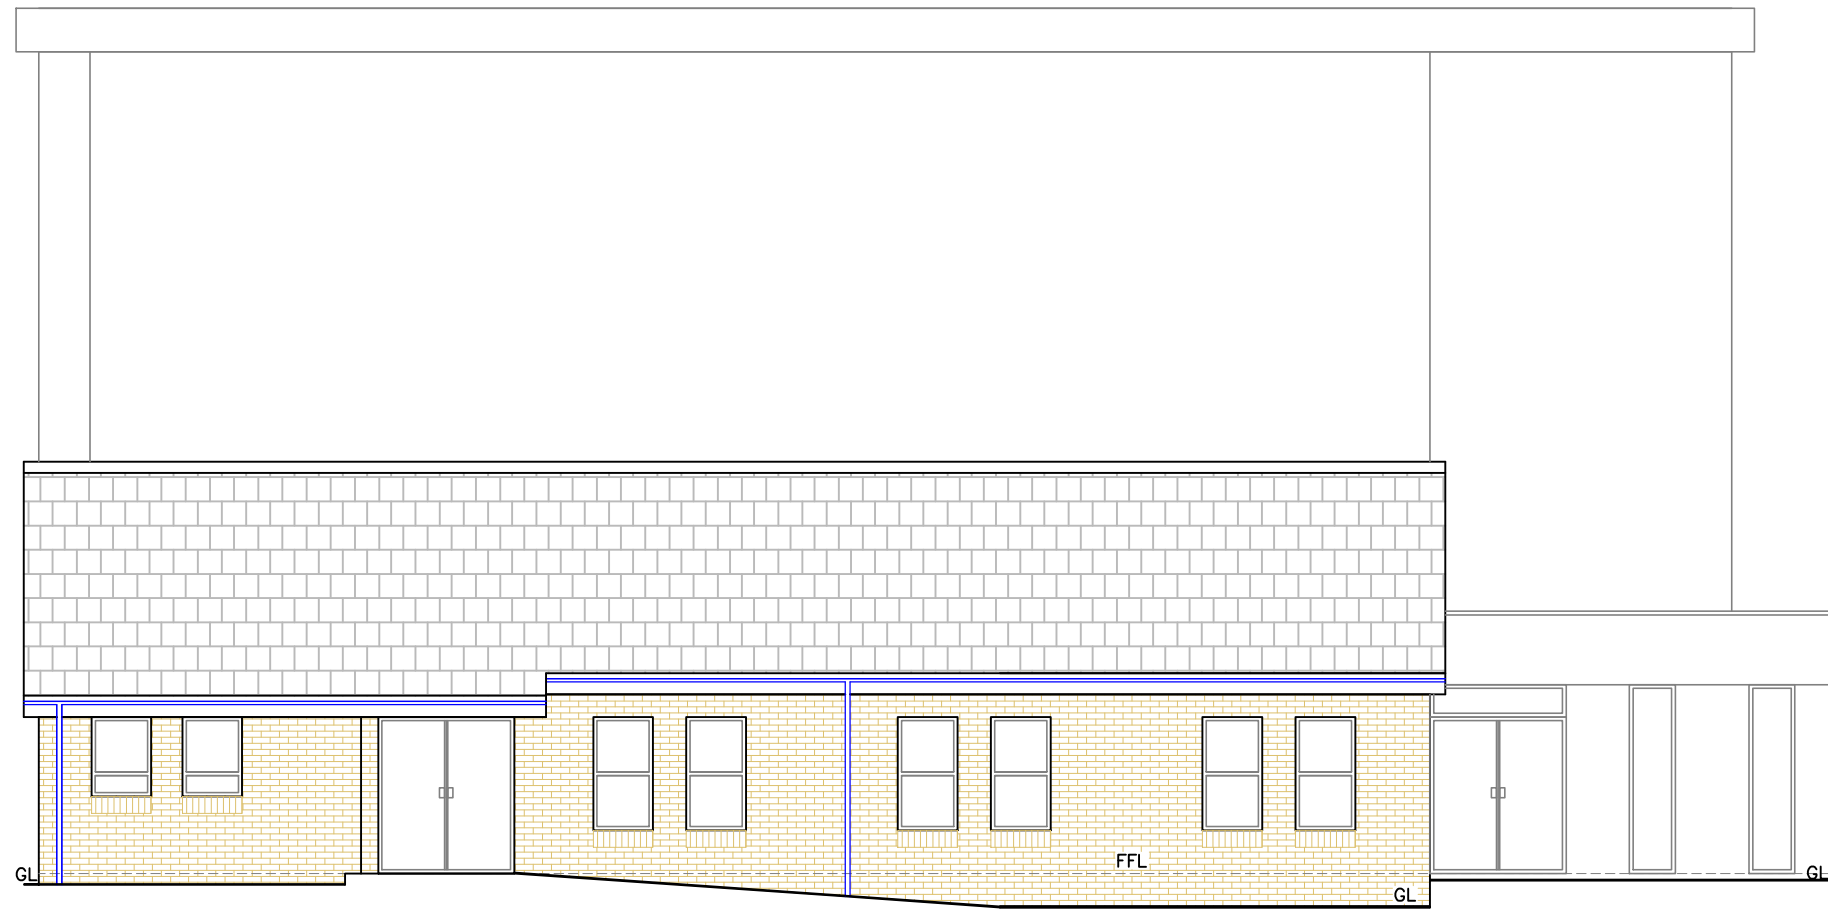


Front Elevation
1:100

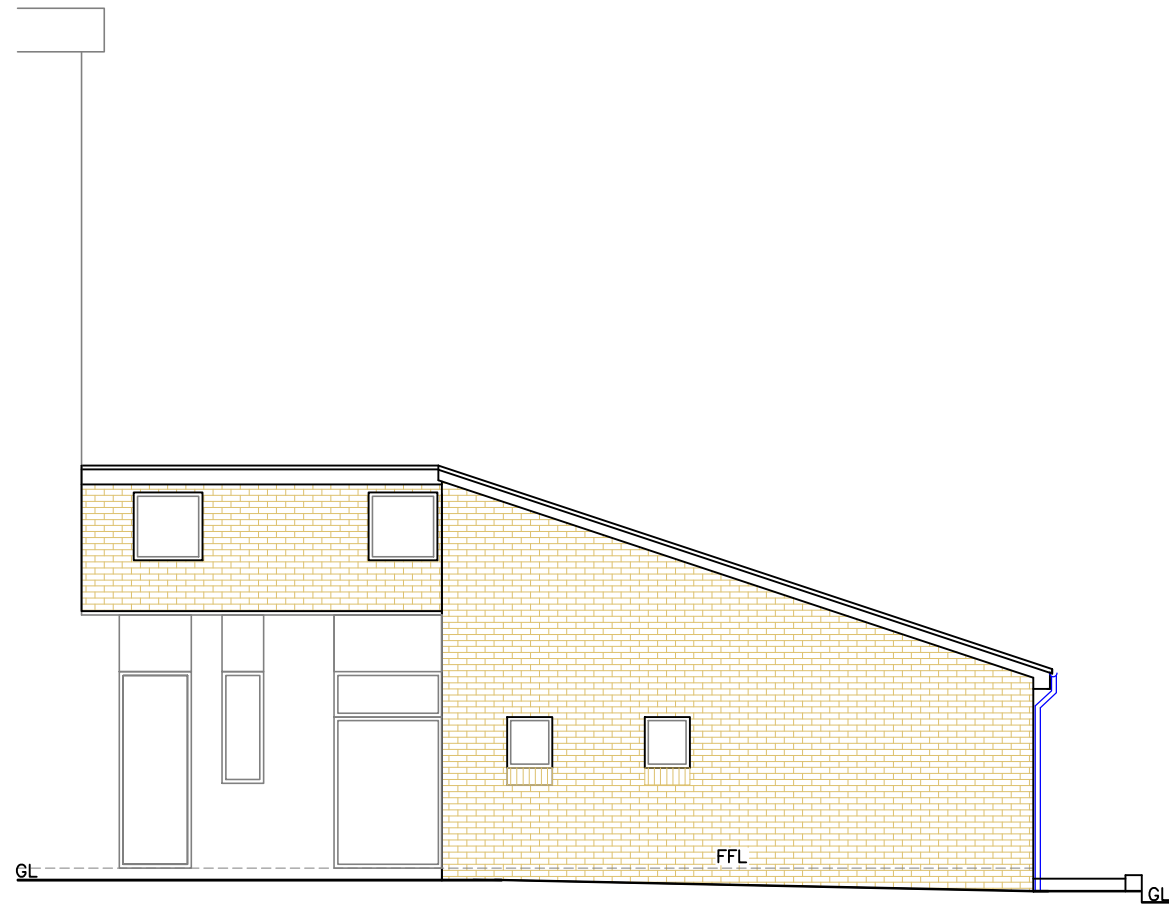

Side Elevation
1:100

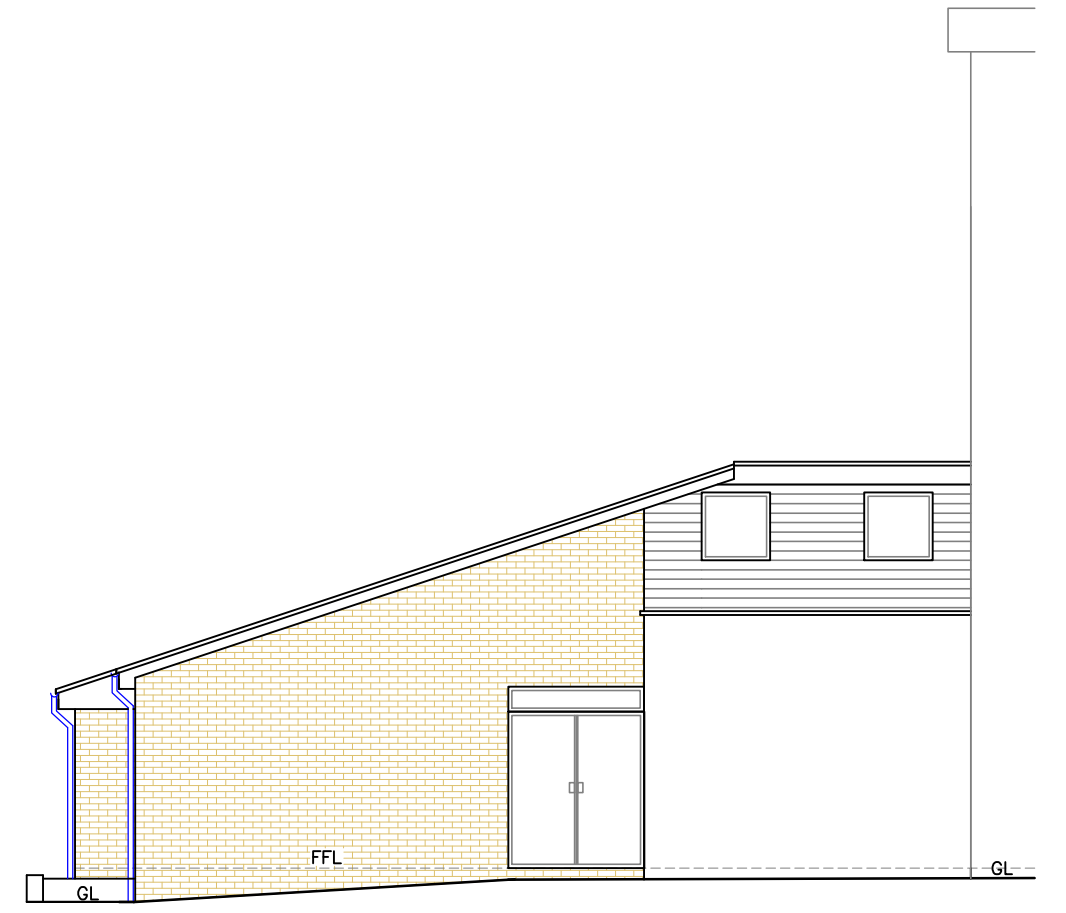

Side Elevation
1:100

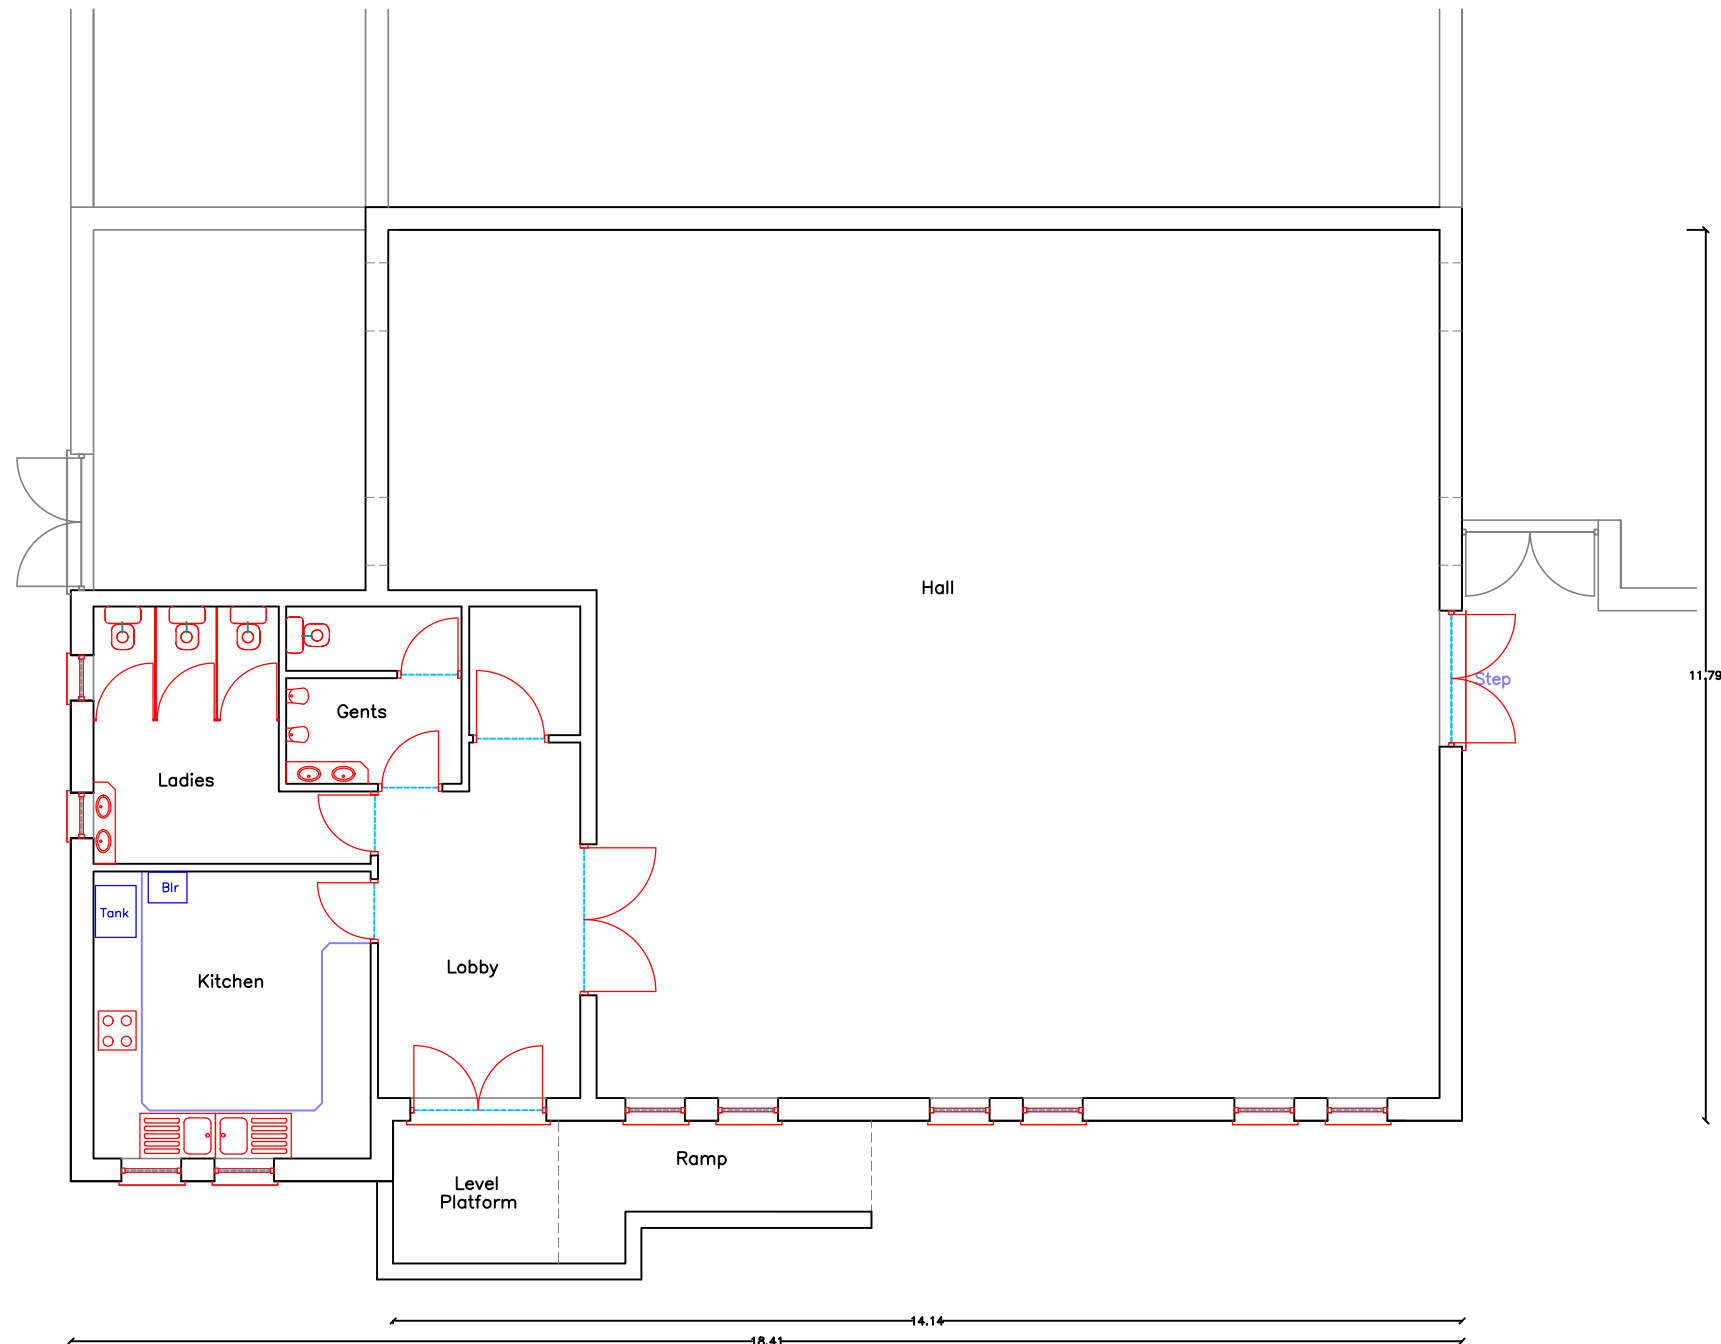

Ground Floor Plan
1:100

			
Utopia Design Architectural Services			
Building Planning Application Support Paul Thomas: BSc (Hons) Tel: 01685 559230. Mob: 07908 725065			
Issued Only for Purpose Indicated			
Drawing Status: FOR PLANNING/BUILD CONTROL PURPOSES ONLY			
Address		St Aloysius RC Church Chestnut Way Gurnos Merthyr Tydfil CF47 9SB	
Project		Proposed Change of Use from Hall to Community Support Project Shop	
Drawn by	Paper	Date	June 2022
PT	A2	Scale	1:100
Title		Plans & Elevations	
		ST ALOY 01	