



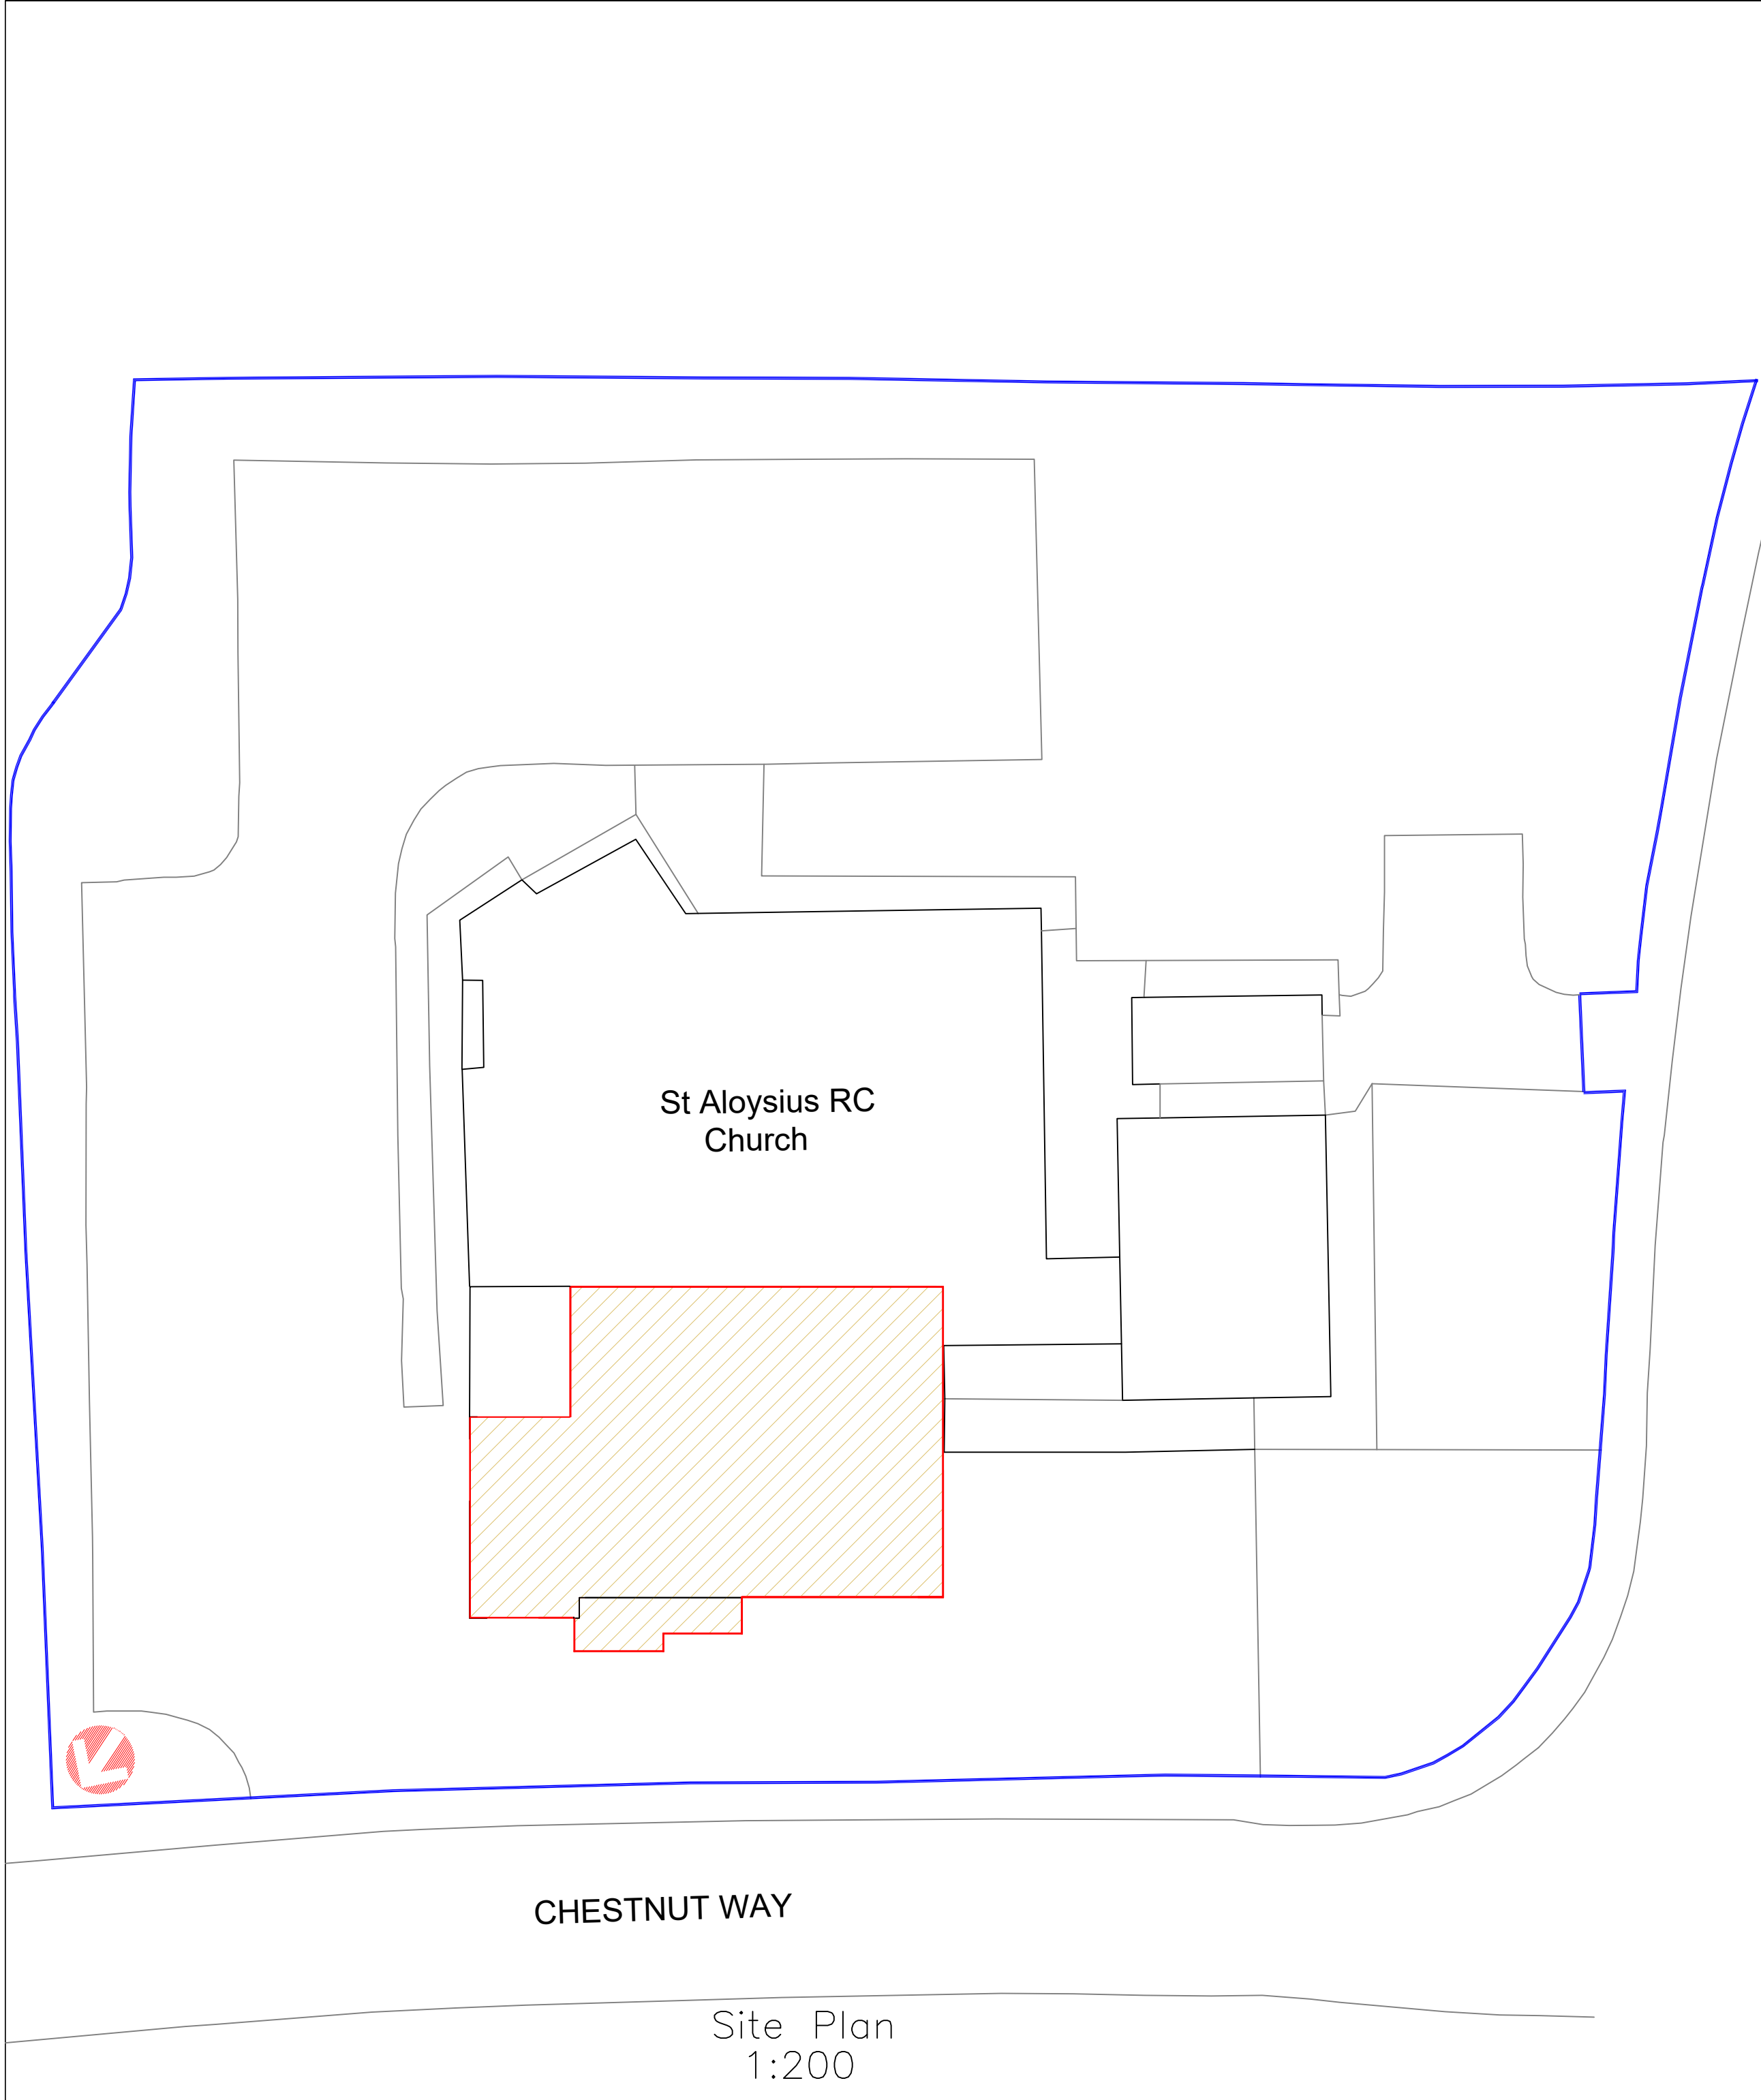

Site Plan
1:200

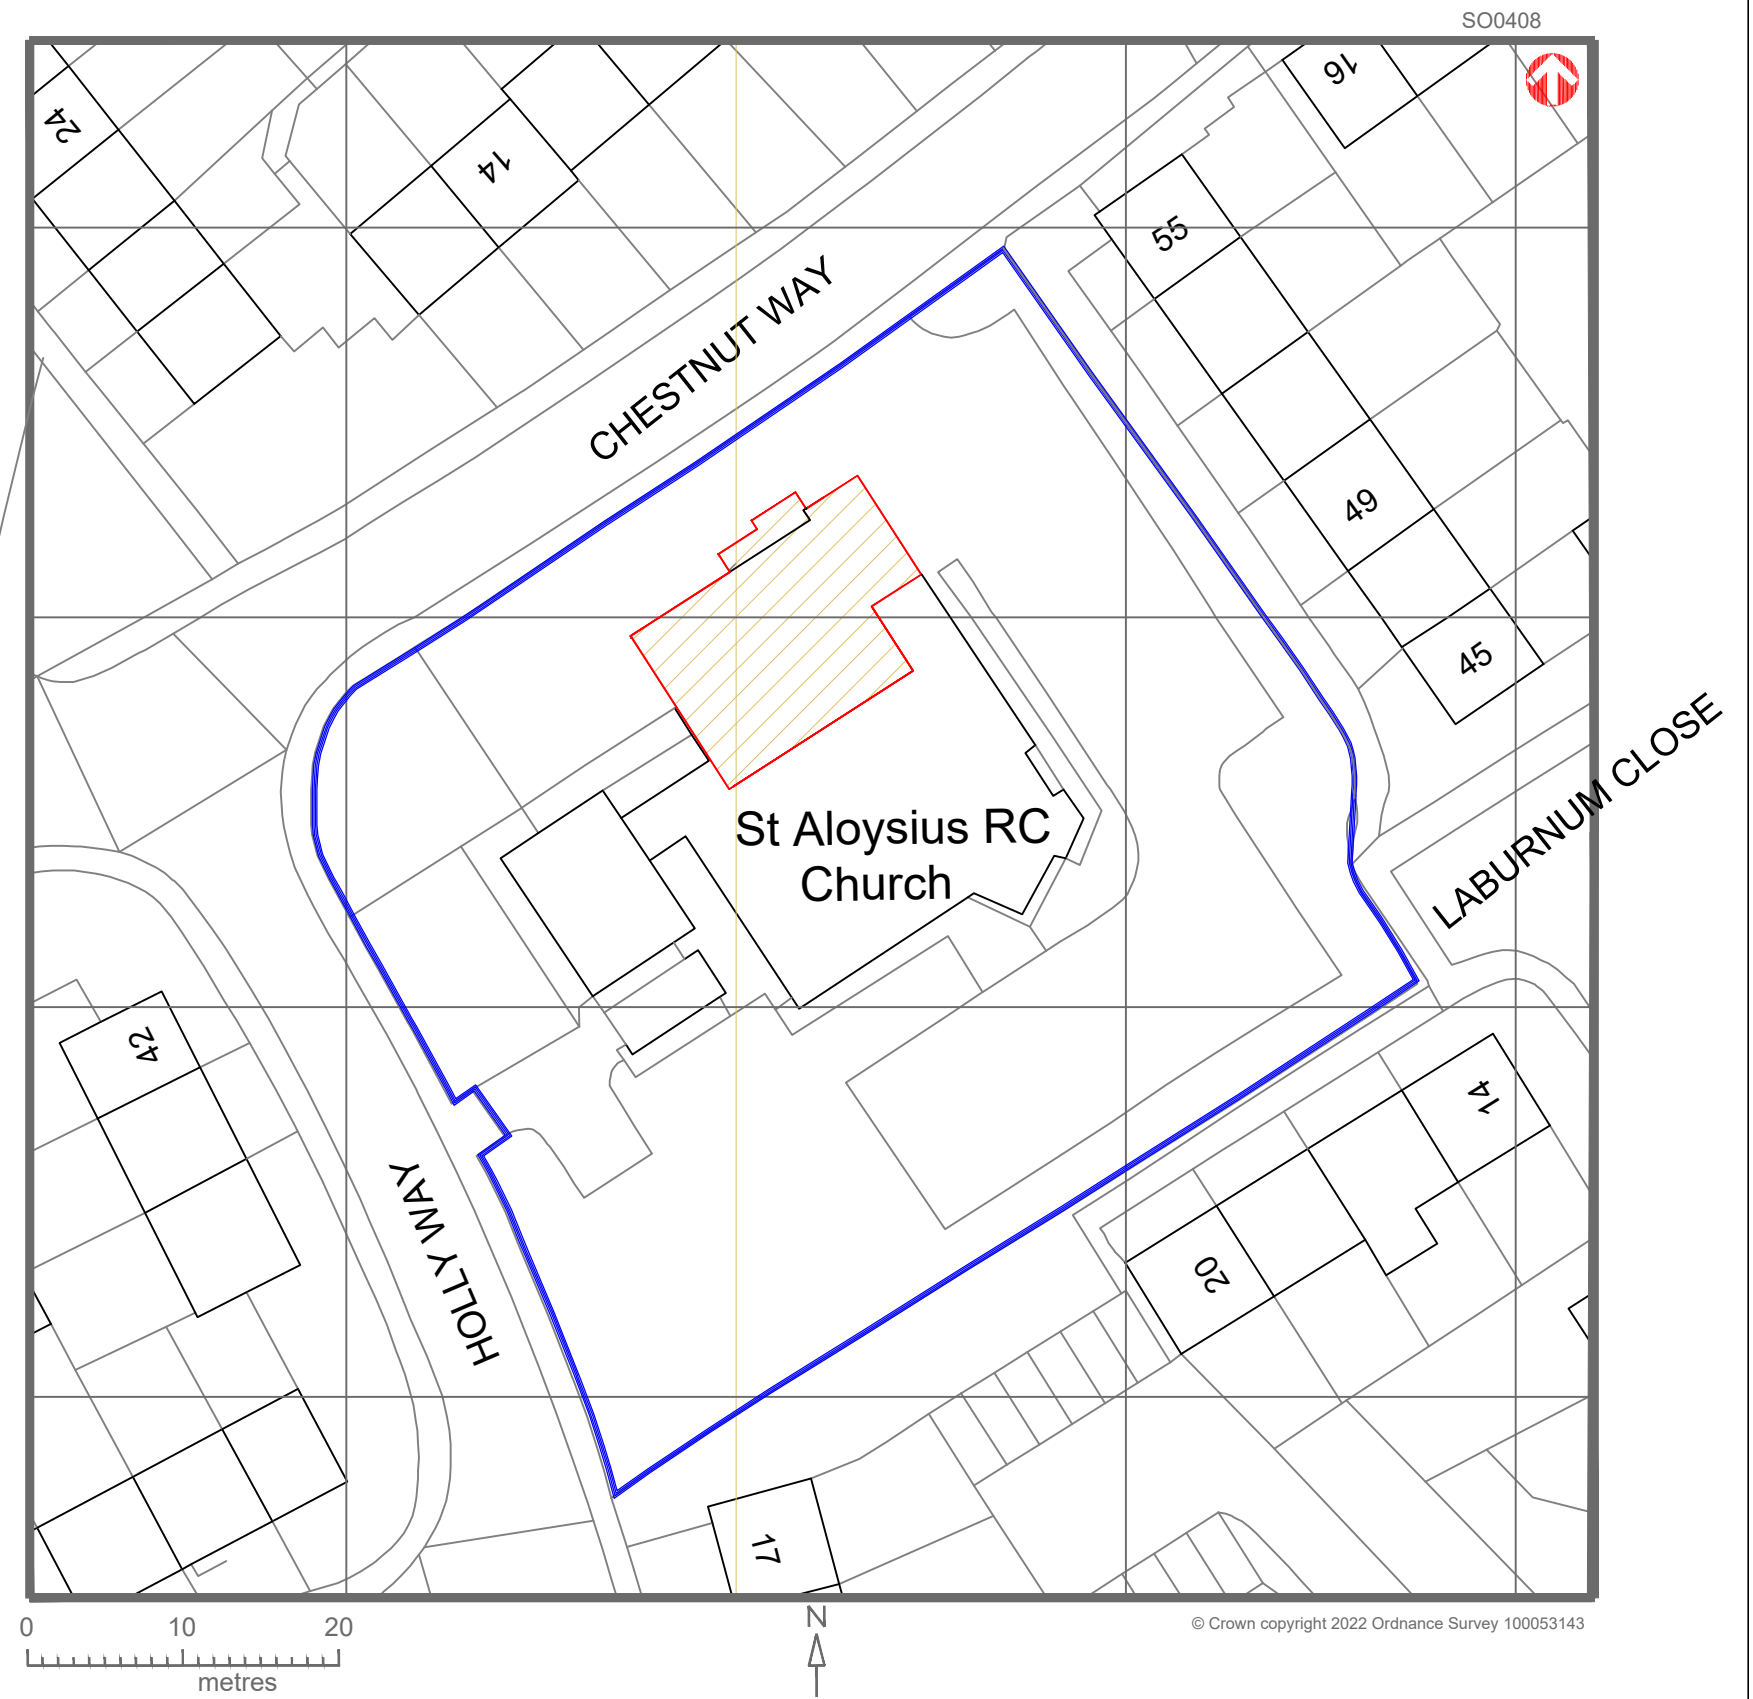

Location Plan
1:500

 Utopia Design <i>Architectural Services</i> 			
<u>Utopia Design</u> <u>Architectural Services</u>			
Building Planning Application Support Paul Thomas: BSc (Hons) Tel: 01685 559230. Mob: 07908 725065			
<u>Issued Only for Purpose Indicated</u>			
Drawing Status: FOR PLANNING/BUILD CONTROL PURPOSES ONLY			
Address		St Aloysius RC Church Chestnut Way Gurnos Merthyr Tydfil CF47 9SB	
Project		Proposed Change of Use from Hall to Community Support Project Shop	
Drawn by		Paper	Date
PT		A2	June 2022
Title		Scale	
Site and Location Plans		1:200 1:500	
		Drwg No ST ALOY 02	