


Side extension to be completed later

210184

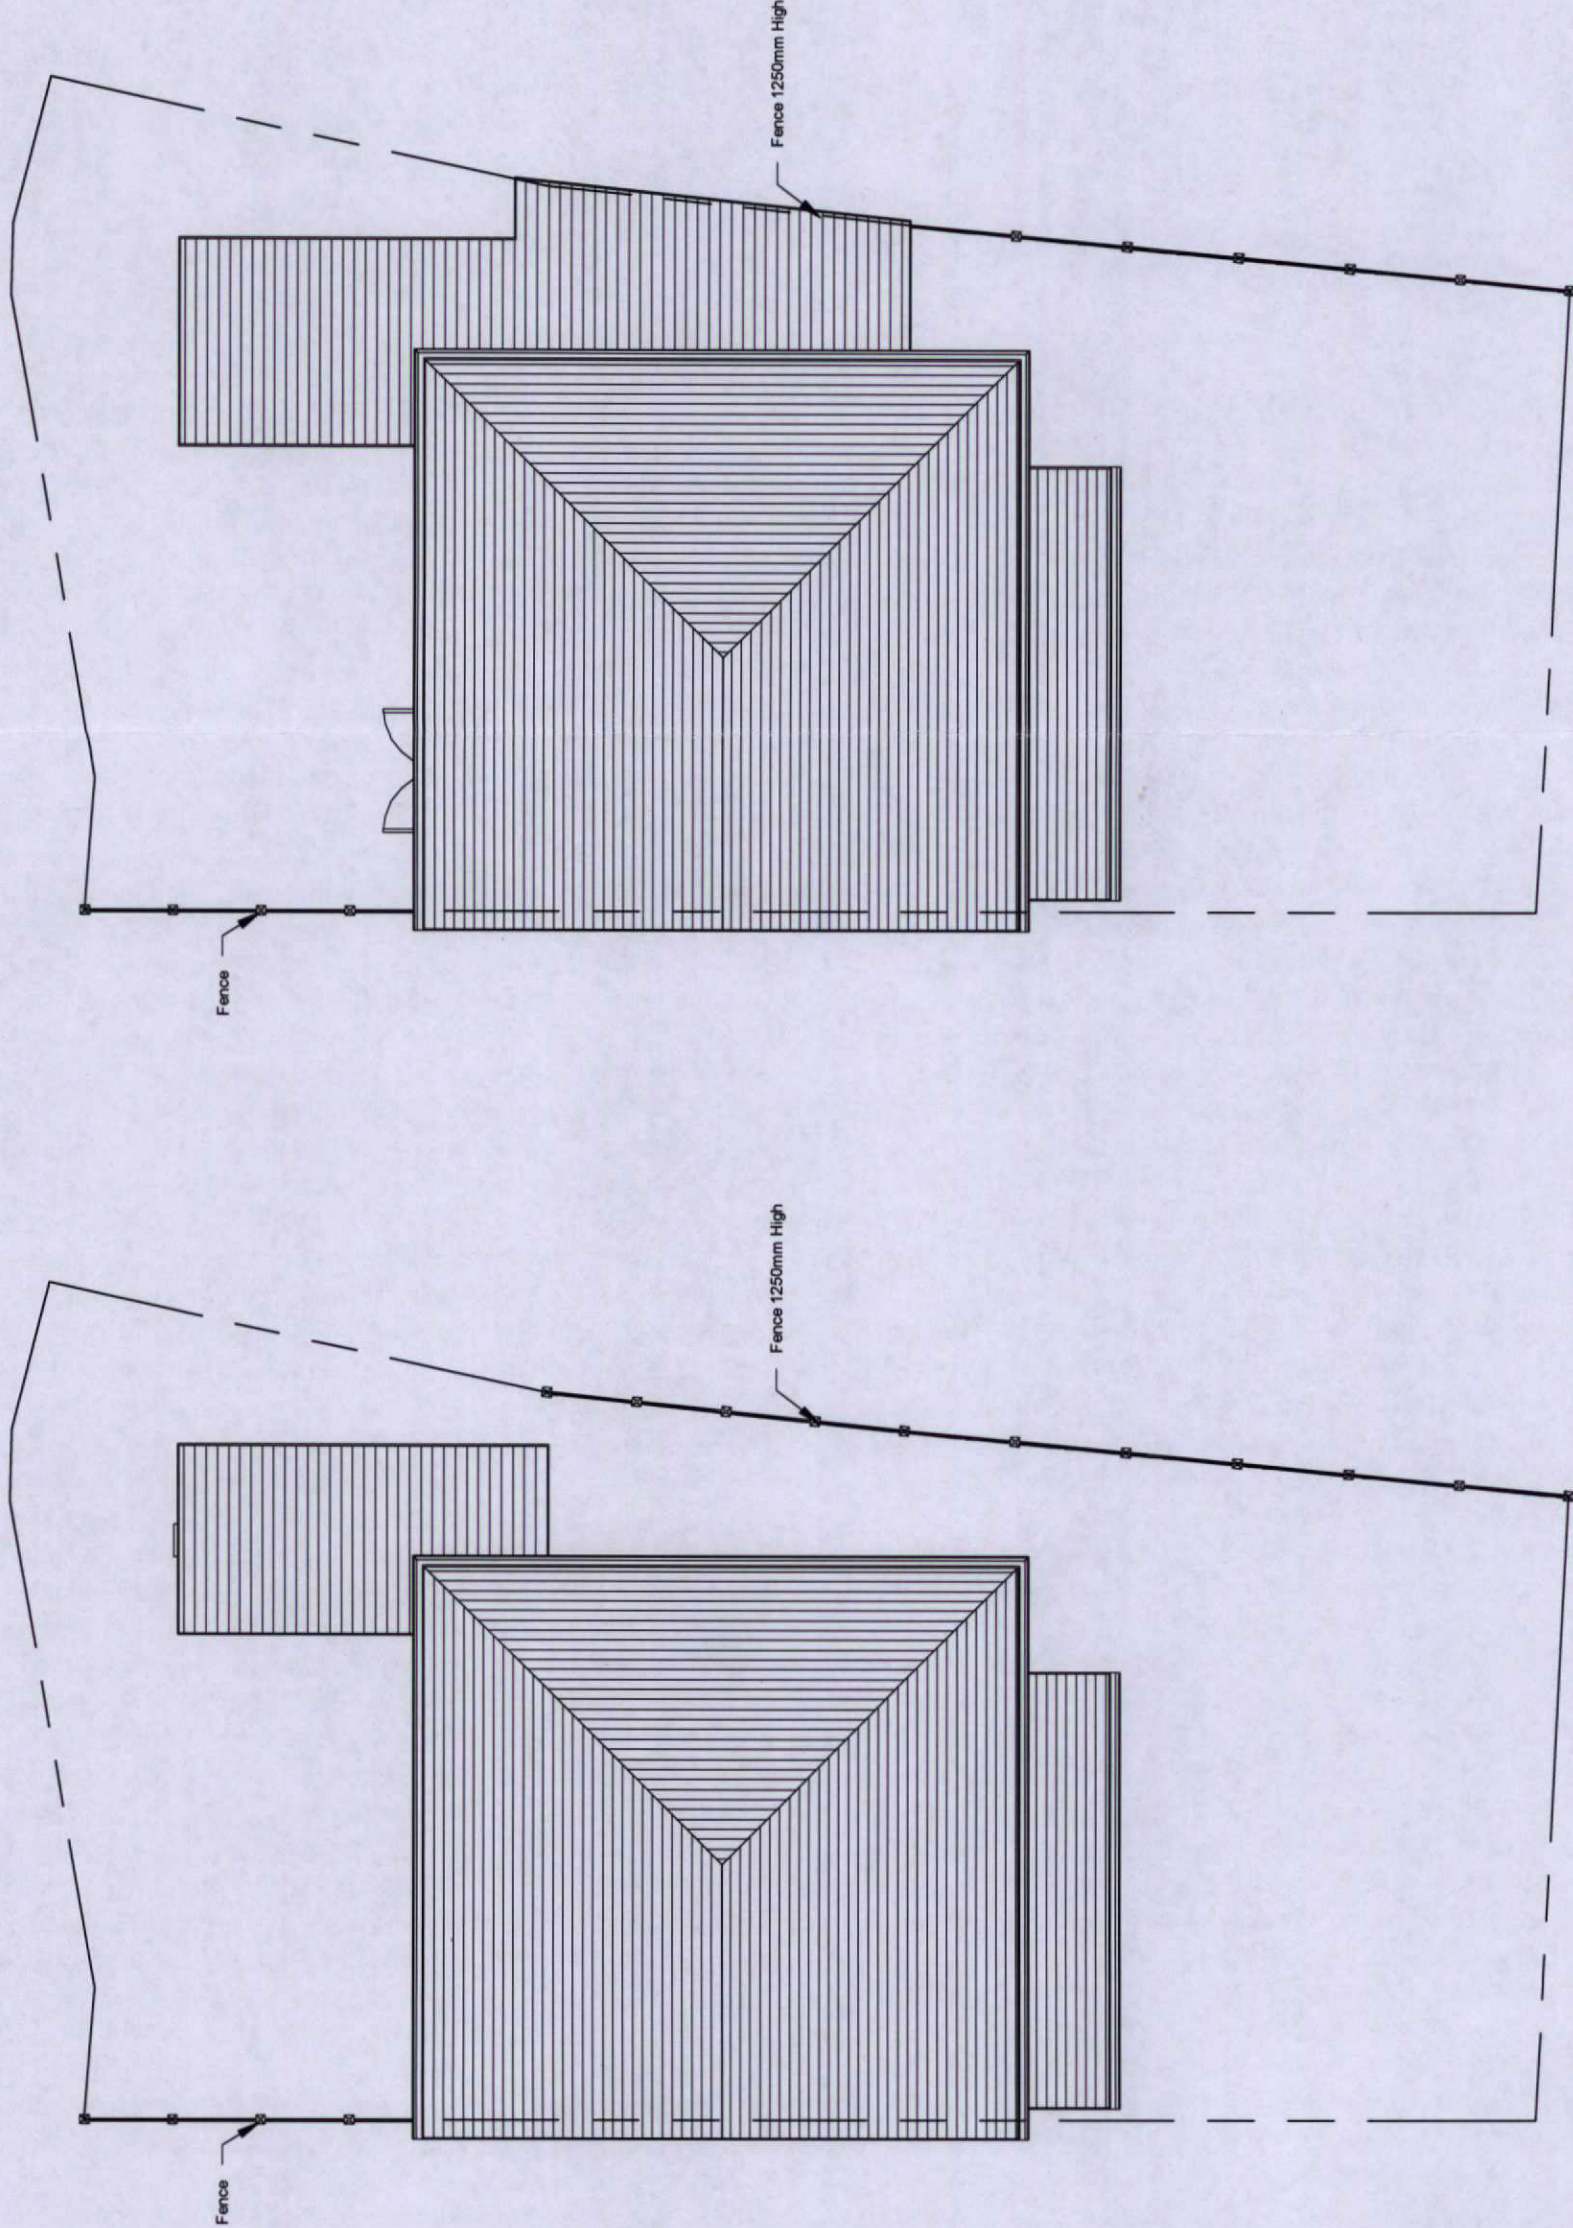

1 Existing Site
1 : 100

2 Proposed Site
1 : 100

MTCBC
PLANNING DEPARTMENT
21 MAY 2021
RECEIVED

MERTHYR TYDFIL
COUNTY BOROUGH
COUNCIL
OFFICE COPY
PLEASE DO NOT
REMOVE

MERTHYR TYDFIL
COUNTY BOROUGH COUNCIL
Town & Country Planning Act 1990
PERMISSION GRANTED SUBJECT TO CONDITIONS
17 JUN 2021
J. JONES
BA(Hons) BTP M.R.T.P.I
HEAD OF TOWN PLANNING

INDIGO DESIGN (Part of 3dcadwales Ltd) 5 Ashlea Drive, Merthyr Tydfil, CF47 0NY Tel: 01685 385746 Mob - 07940913216 Email: philip@3dcadwales.co.uk		Indigo 3d Design	
This Drawing is Copyright, Dimensions to be checked on site and not scaled from this drawing		PURPOSE OF ISSUE Planning Approval	DRWAING NUMBER WR-03
PROJECT Single storey extension to side & rear		SHEET Site Plans	
Address 27 Wallhead Road, Twynyrodyn, Merthyr Tydfil. CF47 0SS		Checked by JH	
Drawn by PH		Scale (@ A3) 1 : 100	
Rev No A	Issue	Description	Date 10/05/2021