


Notes

- THIS DRAWING IS COPYRIGHT AND MAY NOT BE REPRODUCED WITHOUT PERMISSION.
- UNTIL TECHNICAL APPROVAL HAS BEEN OBTAINED FROM THE RELEVANT AUTHORITY, IT SHOULD BE UNDERSTOOD THAT ALL DRAWINGS & DETAILS ISSUED ARE PRELIMINARY AND NOT FOR CONSTRUCTION. SHOULD THE CONTRACTOR COMMENCE SITE WORK PRIOR TO APPROVAL BEING GIVEN, IT IS ENTIRELY AT HIS OWN RISK.
- ALL DIMENSIONS ARE IN MILLIMETERS UNLESS NOTED OTHERWISE.
- ANY AMBIGUITIES OR DISCREPANCIES BETWEEN THIS DRAWING AND ANY OTHER INFORMATION GIVEN ELSEWHERE MUST BE REPORTED TO THE ENGINEER FOR CLARIFICATION BEFORE WORK PROCEEDS.
- ALL WORKS TO BE IN ACCORDANCE WITH THE LATEST RELEVANT BRITISH STANDARDS, CODES OF PRACTICE, PROJECT SPECIFICATIONS AND SPECIALIST SUB-CONTRACTORS DETAILS.




EXISTING FRONT ELEVATION
(SCALE 1:50)

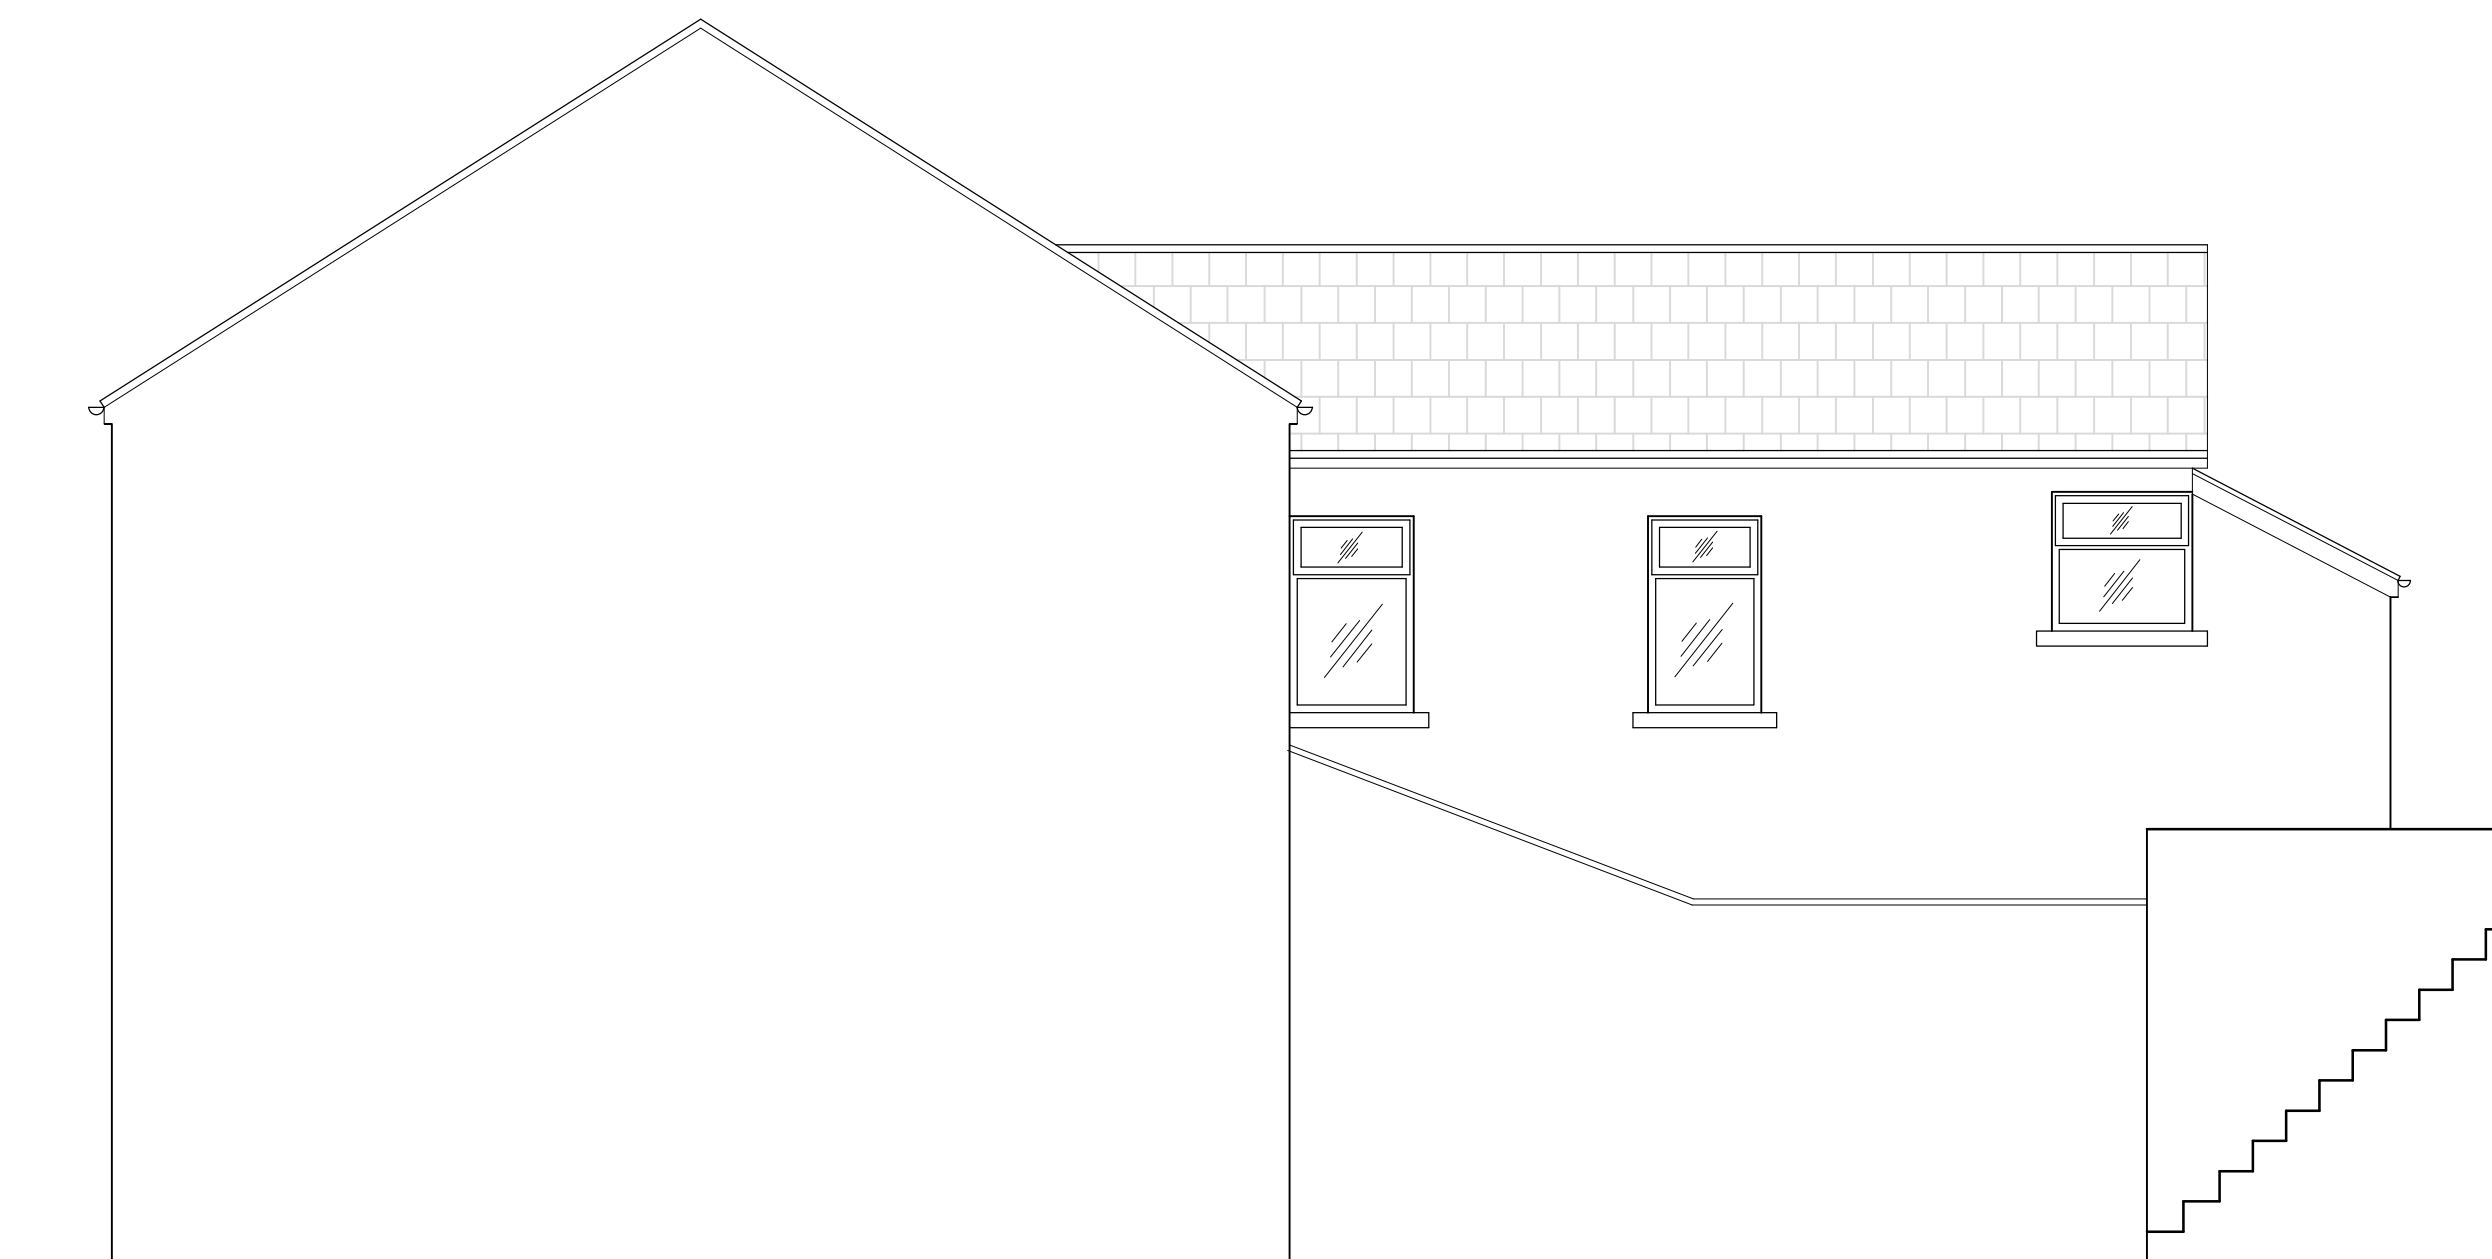

EXISTING SIDE ELEVATION 1
(SCALE 1:50)



EXISTING REAR ELEVATION
(SCALE 1:50)

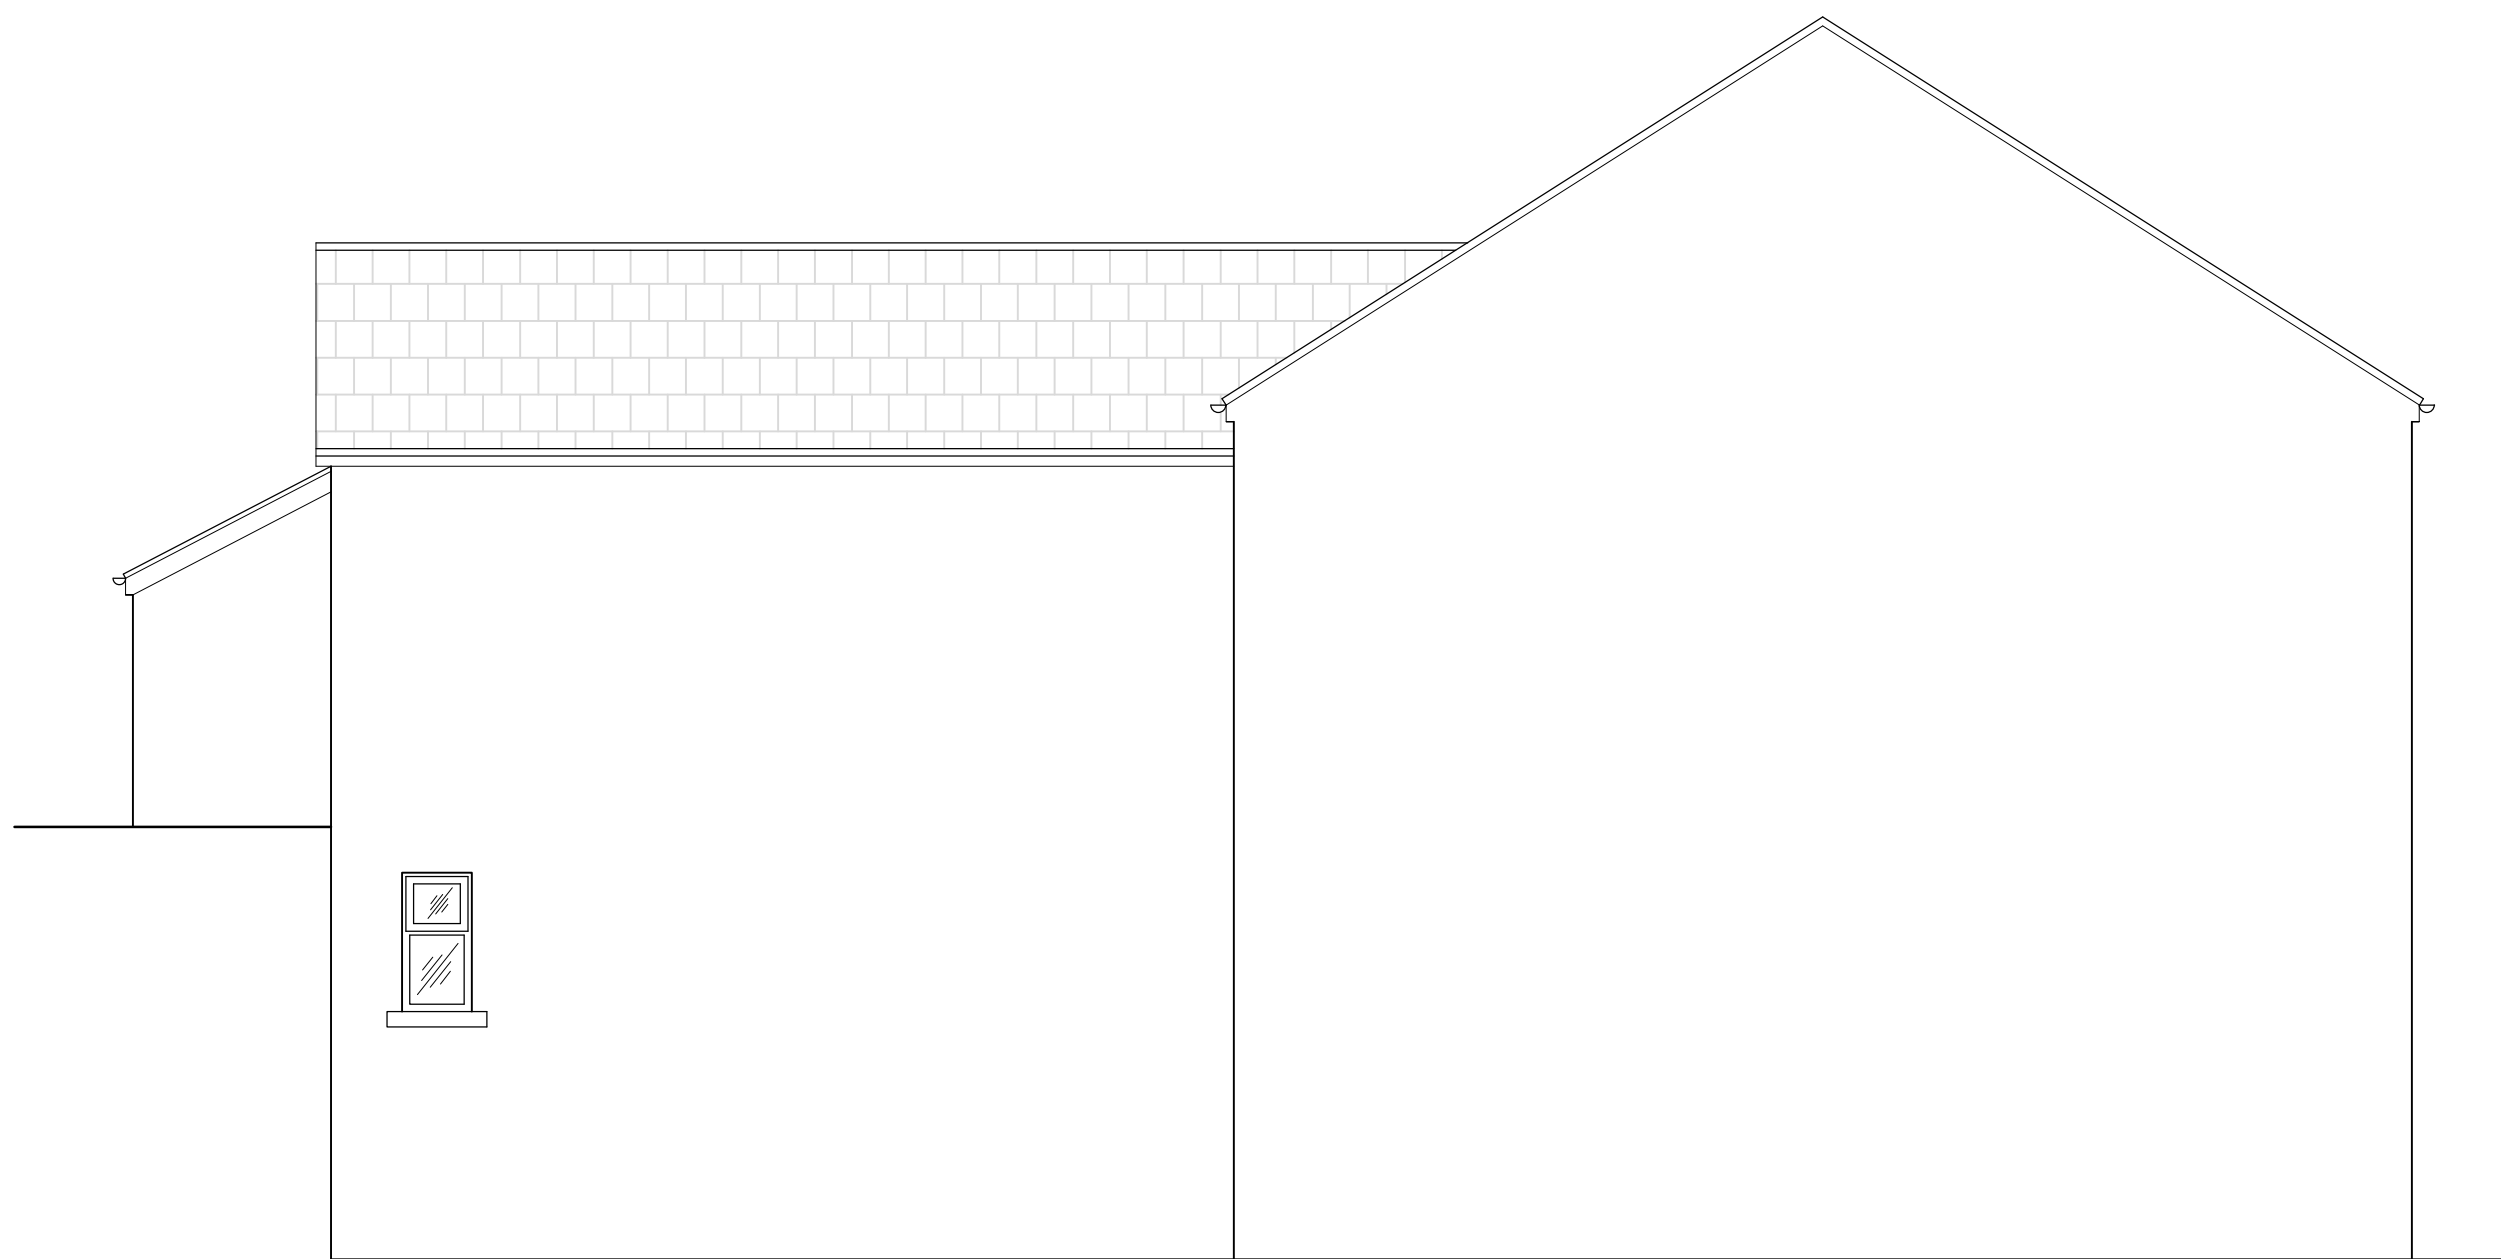

EXISTING SIDE ELEVATION 2
(SCALE 1:50)

EXISTING - GROUND FLOOR SHOP FRONT
WINDOWS - ALUMINIUM
DOORS - ALUMINIUM
FASCIA - ALUMINIUM

EXISTING MATERIALS - SIDE / REAR ELEVATIONS & FIRST FLOOR FRONT ELEVATION
WALLS - RENDER / STONEWORK / BRICKWORK
ROOF - PLAIN CONCRETE ROOF TILES
WINDOWS - WHITE / BROWN WOOD
DOORS - WHITE WOOD
RAINWATER GOODS - PLASTIC

FOR PLANNING PERMISSION

Rev A	Type of planning application amended in titleblock. Window & door materials updated.	22.12.22
-------	---	----------

Client

Mr. Ian Jones

Contract

**Proposed Ground Floor
Retail Shop & First Floor Flat
6, Fox Street, Treharris,
CF46 5HE**

Drawing Title


Existing Elevations

Scales @ A1 1:50

Drawn Date OCTOBER 2022

Drawing No.

02 rev A

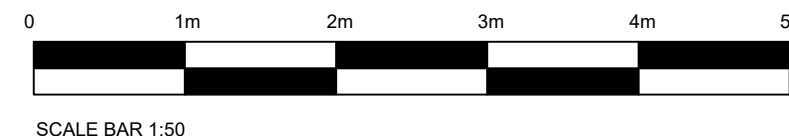

SCALE BAR 1:50