

Labour Exchange
Residential Development
Merthyr Tydfil


Proposed Flats
ROOF PLAN

SCALE	1:50 at A1	DATE	May 17	JOB No.	1549
DATE	May 17	DATE		DATE	
DATE		DATE		DATE	

DRAWING No.	1549_1-27	REVISION	1
-------------	-----------	----------	---

Figured dimensions must be used only.
Do not scale measurements.
Do not use dimensions for construction on site.
Any discrepancies must be reported to the CA.
The copyright of this drawing is to remain the property of W.GRIFFITHS

REV.	AMENDMENTS	DATE	SIGN.
1	Printing Dec 2108	11/12/16	

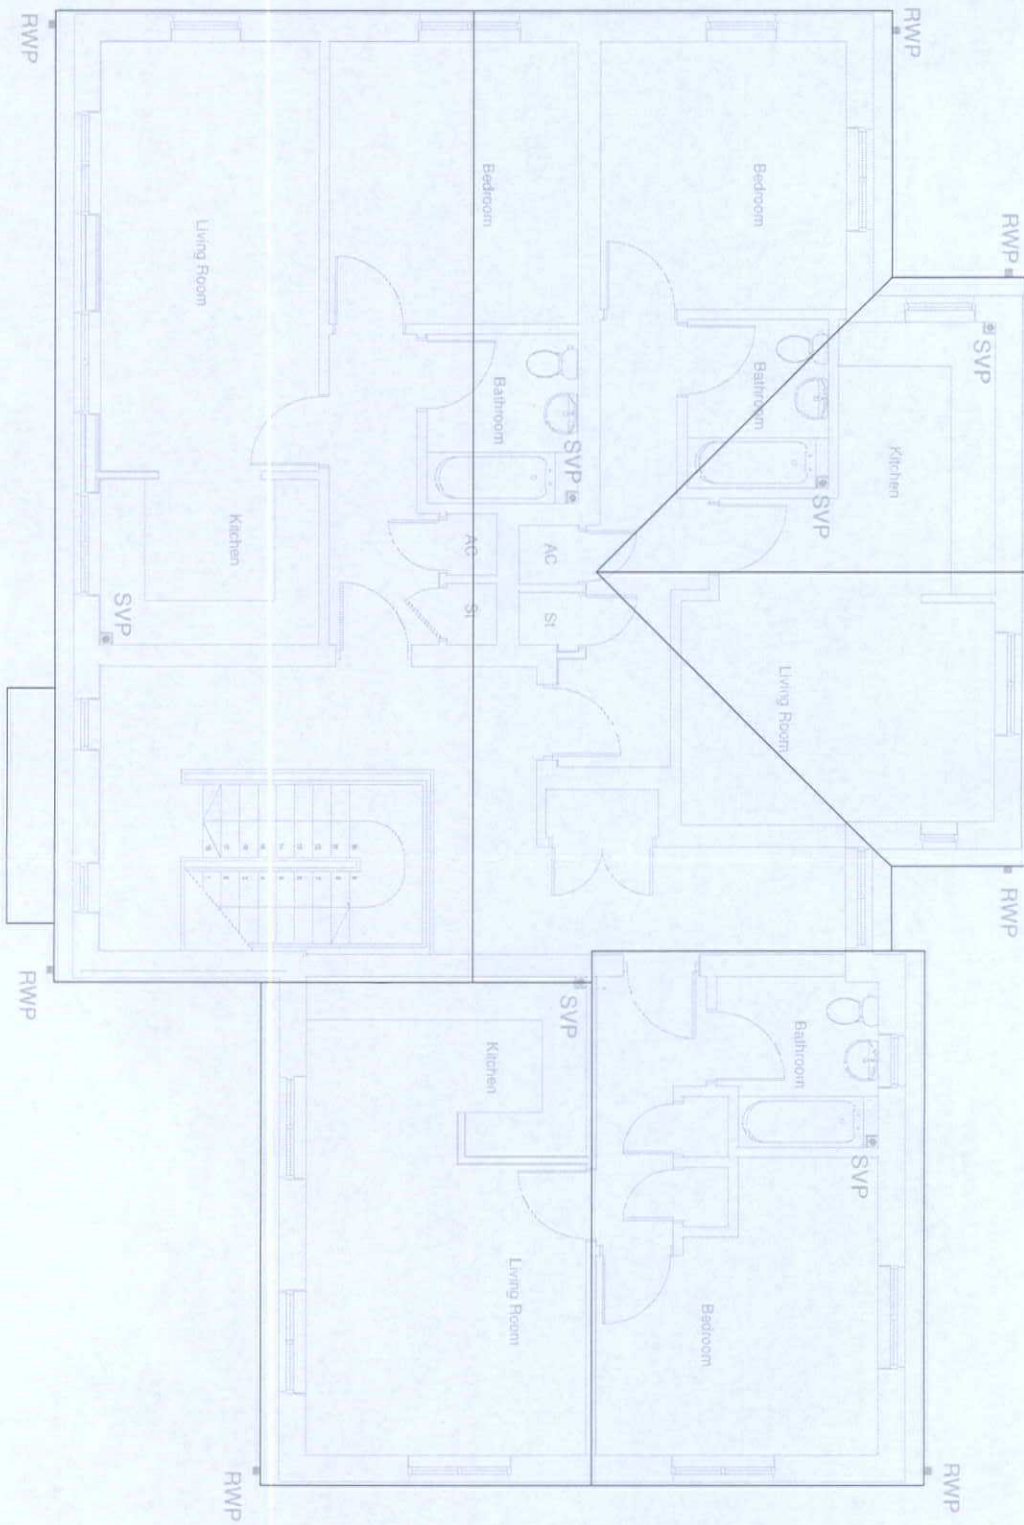

ROOF PLAN

Scale at A3 1:100

