

Bird Box
To be Apex Bird Box
Nestbox Ltd Tel01675 442299

Bat Box :
To be Eco Bat Box
Nestbox Ltd Tel01675 442299

Llanelli London

PROJECT
Labour Exchange
Residential Development
Merthyr Tydfil

TITLE
Planning Dec 18
Proposed Elevations
Flats


SCALE	1:100 at A1	DRAWN	msb
DATE	Dec 18	JOB NO.	1549
DESIGNED		DATE	
CHECKED		DATE	

DRAWING NO.	1549_2-25	REVISION	-
-------------	-----------	----------	---

NOTES


Figured dimensions must be used only.
Do not scale measurements.
Contractor must check all dimensions on site &
submit a copy of the drawing to the Council.
The copyright of this drawing is to remain the
property of W.Griffiths

REV.	AMENDMENTS	DATE	CHECK
------	------------	------	-------

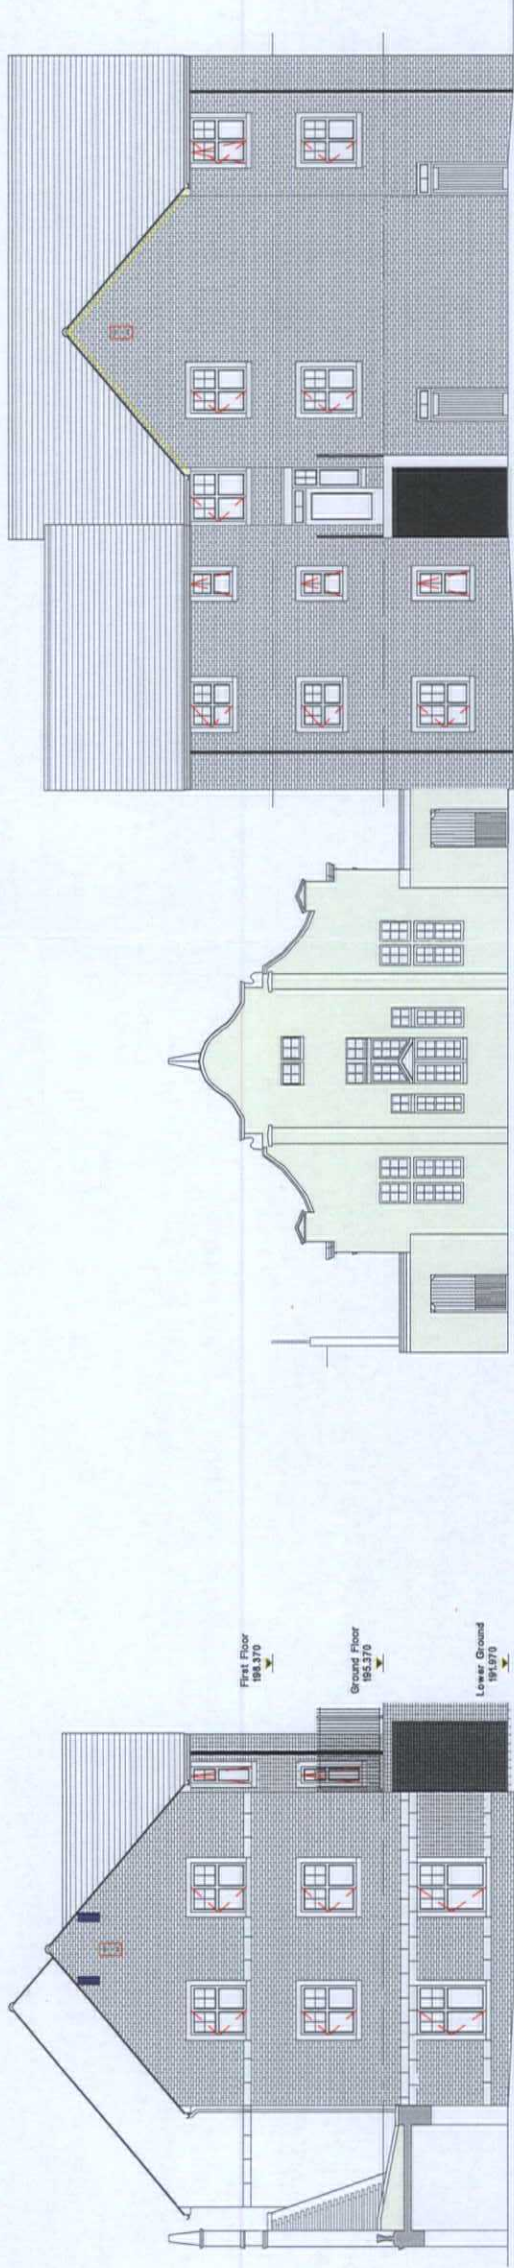


Side Elevation

Rear Elevation

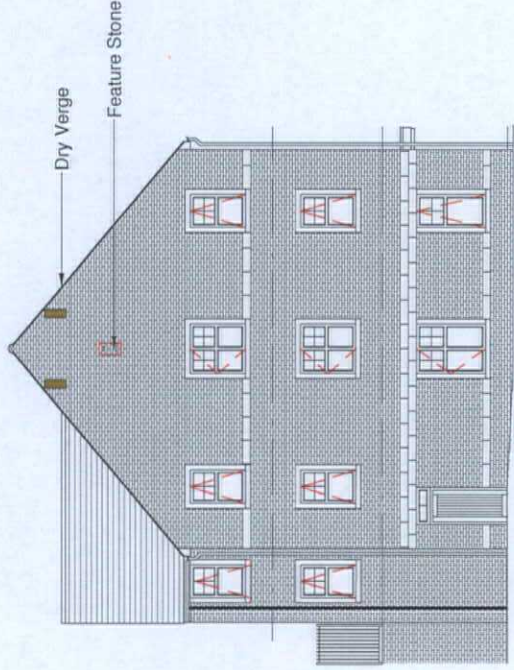

Side Elevation

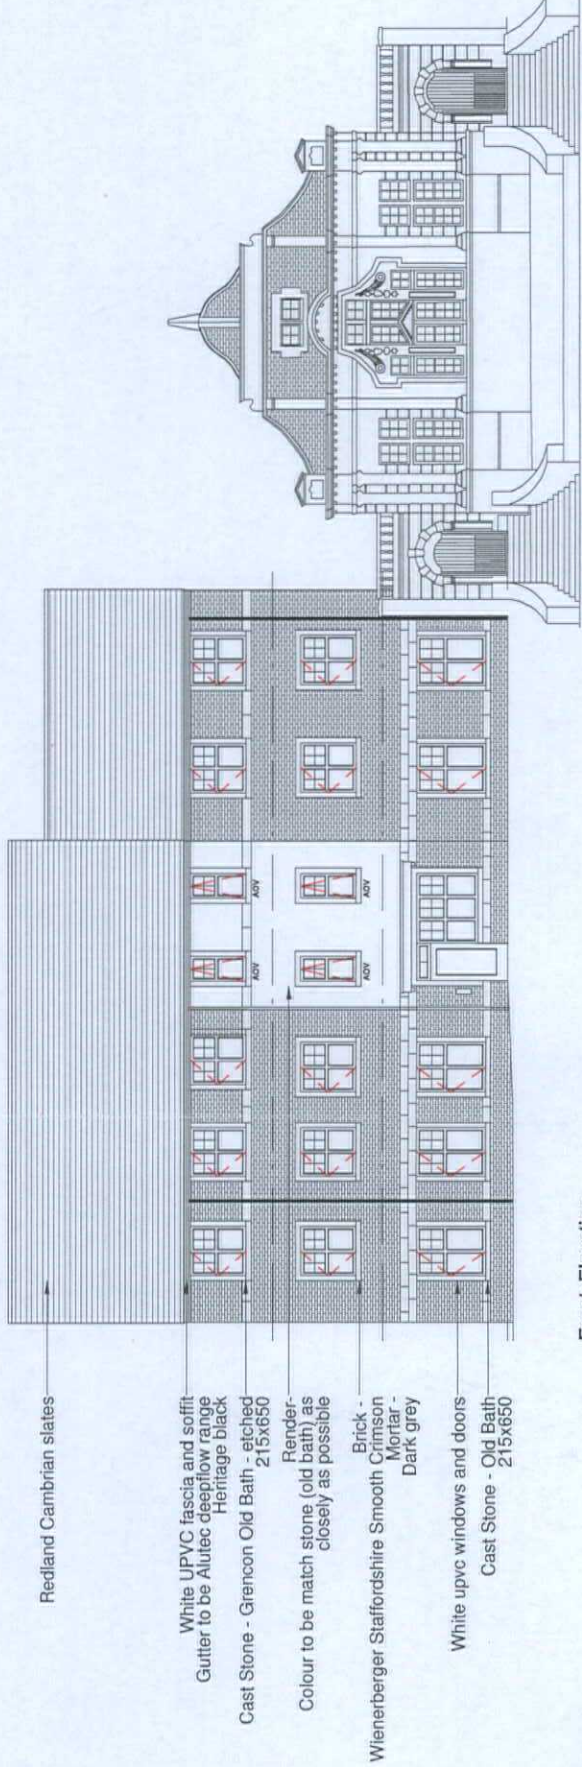

Front Elevation

SCALE at A3 1:200

1m

10m